


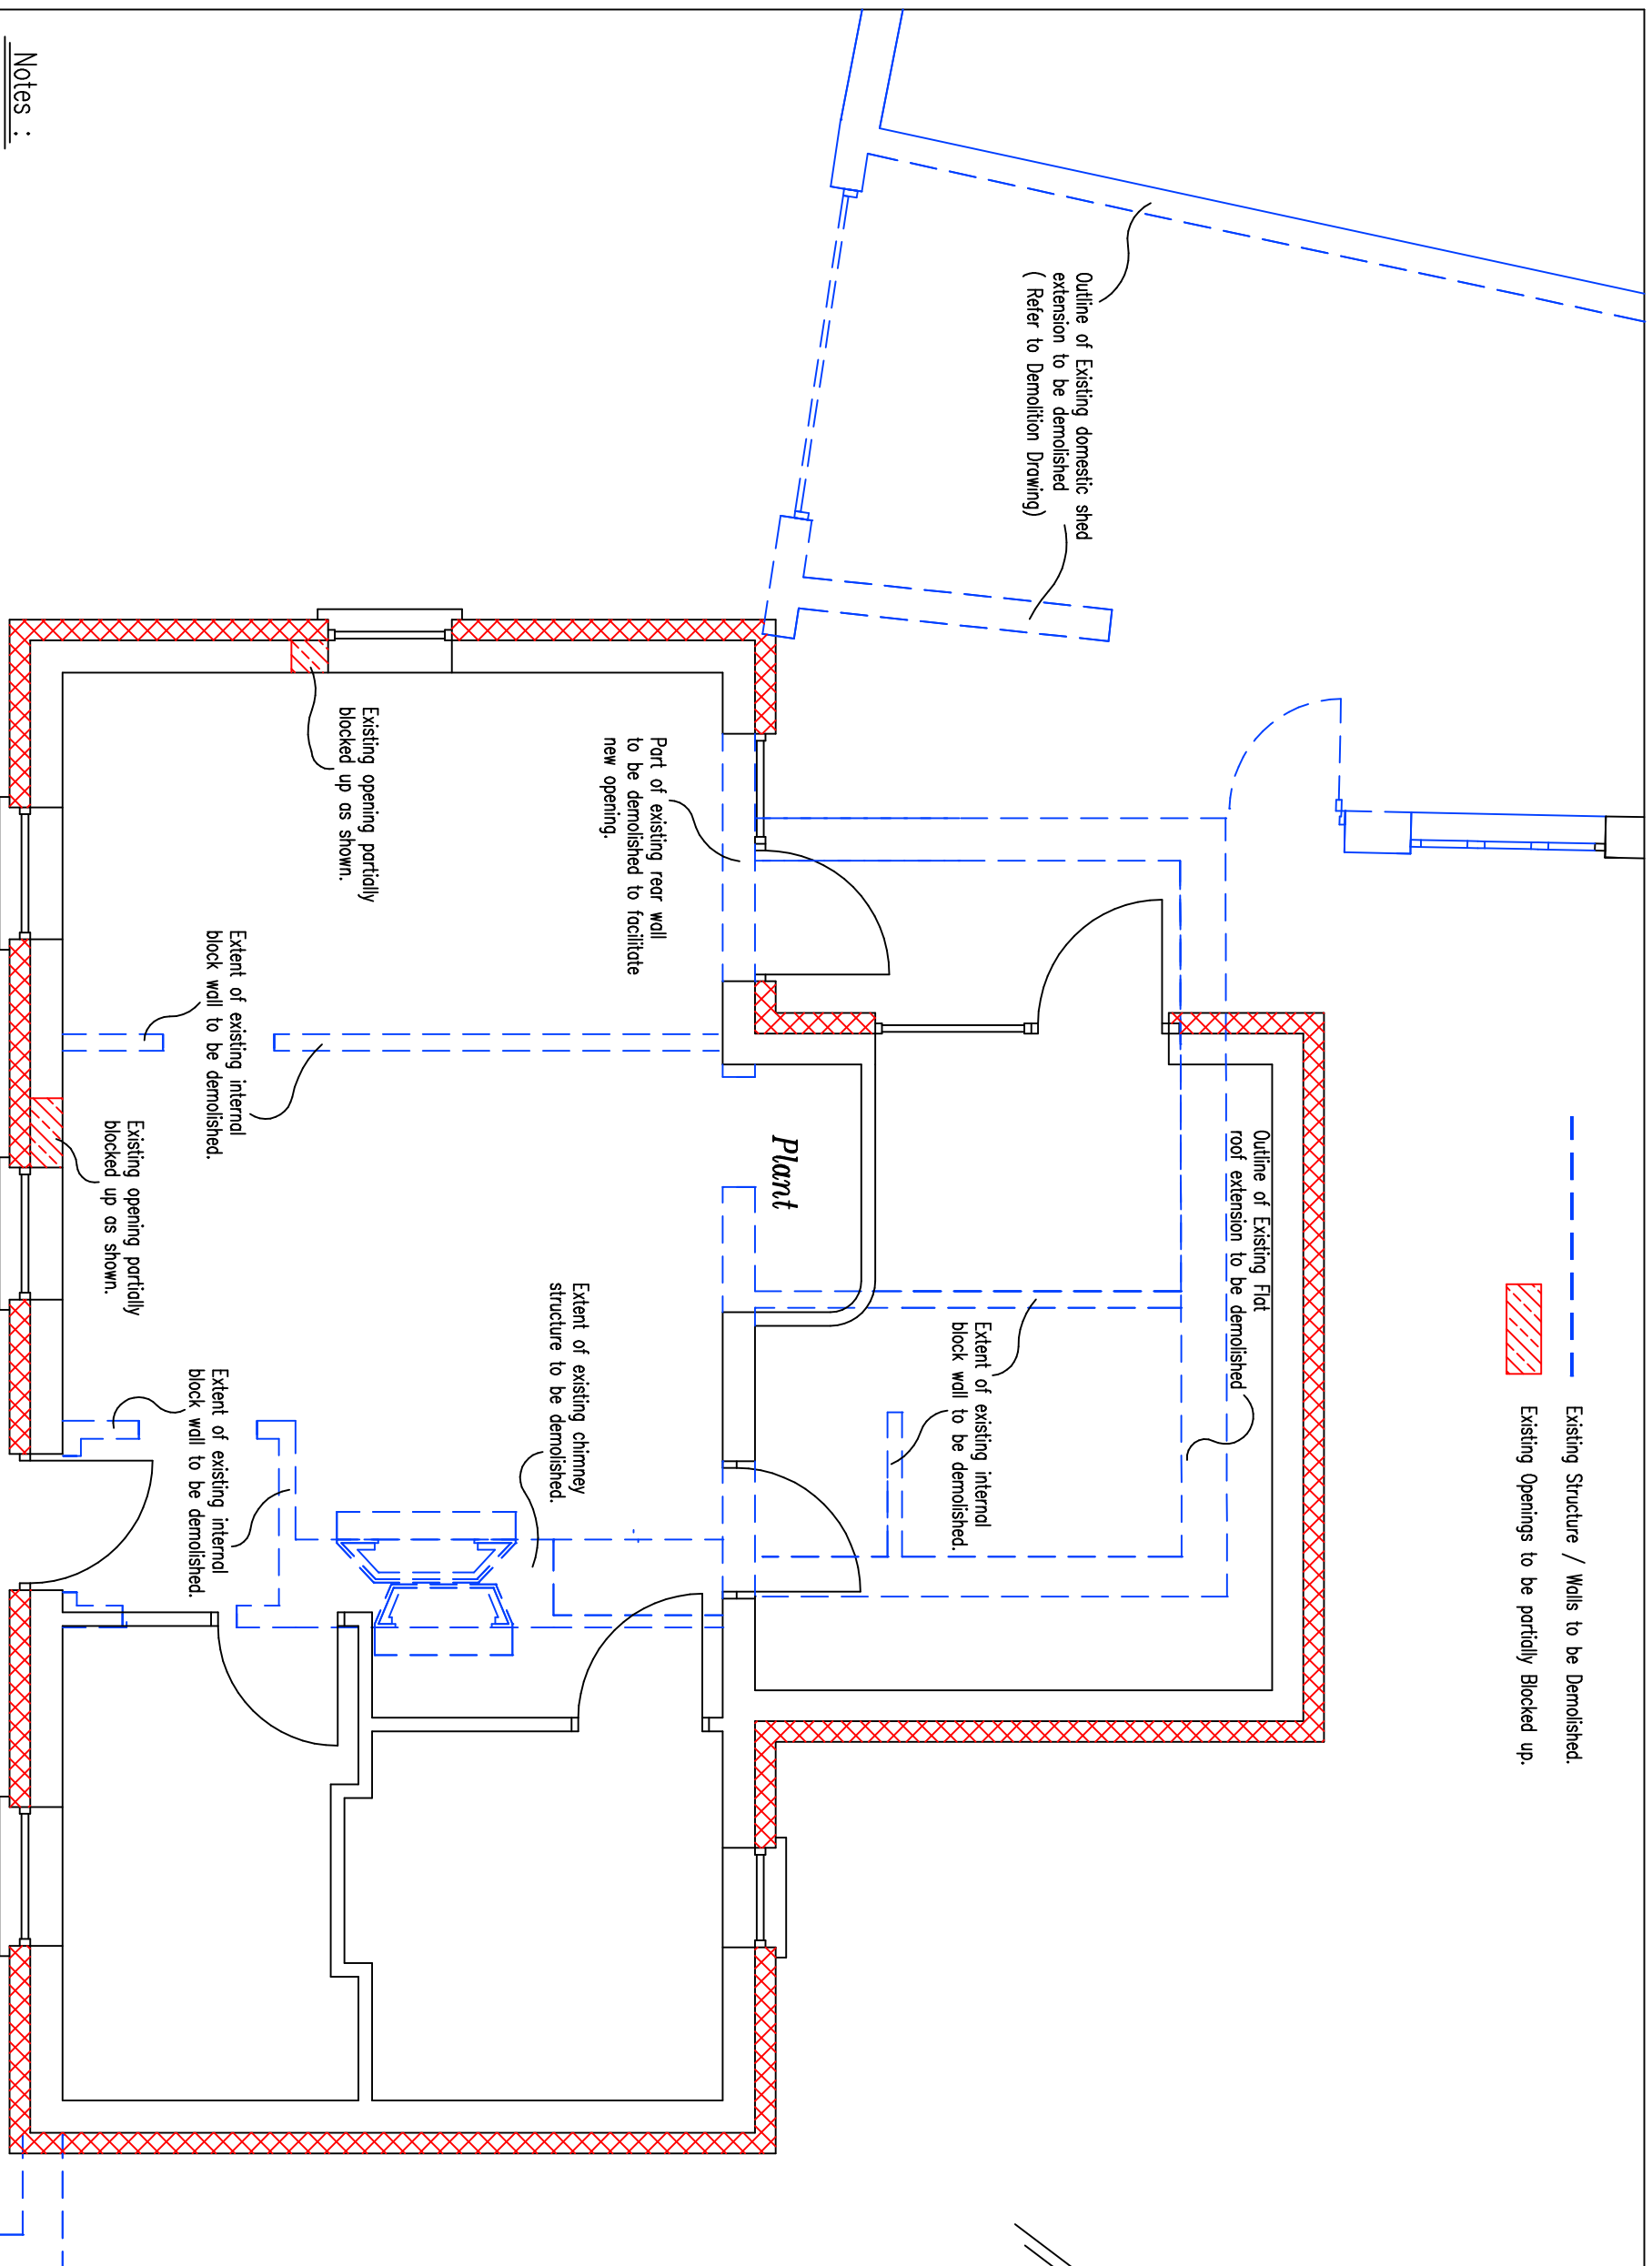

Notes :

- Do not scale from drawing.
 - Figured dimensions should be taken in preference to scaled dimensions.
 - All dimensions are in millimeters.
 - All structural timber to comply with IS 444
 - All drainage works to EPA Guidelines.
 - All structural aspects of this drawing to be approved by structural engineer.
 - All information illustrated on this drawing is to be approved by supervising Engineer.
- If in doubt on any item please stop and ask

Floor Layout

Scale 1 – 50.

Costing Issue Only

Kennelly & Murphy
Architects & Engineers
Project Management Consultant

Main St. **Tel. : (068) 51152**
Abbayeale,
Co. Limerick. **Fax. : (068) 51153**

Client : ***Corran Deel Voluntary
Housing Association***

Scale : 1 / 50
Date : Feb 2026
Drawn : K. K.
Approved : K.K.

Title : ***Tender Drawings
House Demolition Works***

Drawing no.
T. 04