



UTILITY

PLAN 1:20

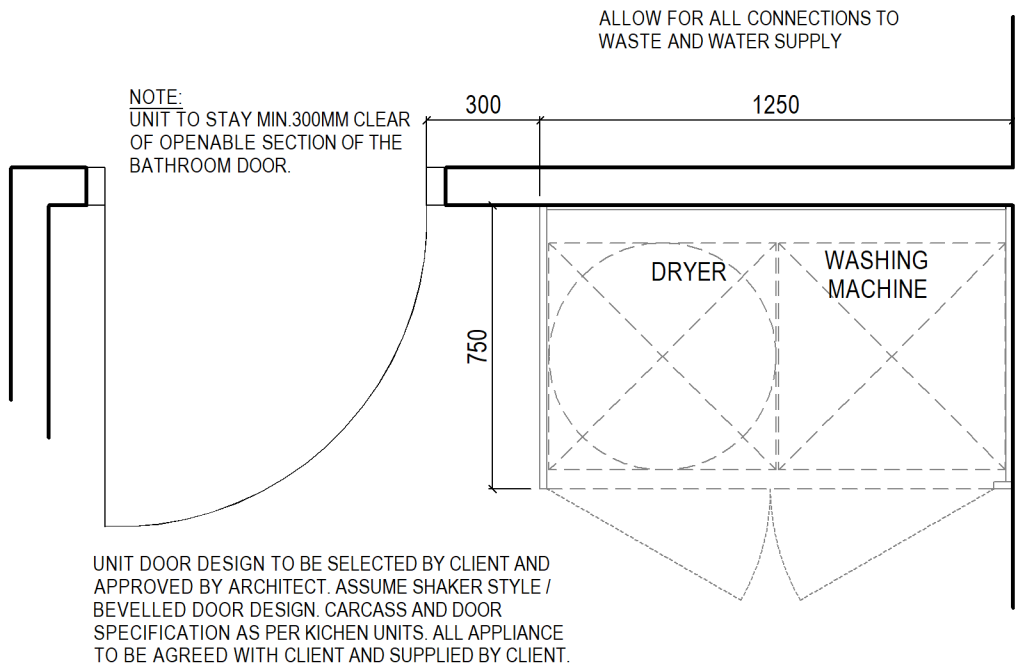


ELEVATION 1:20

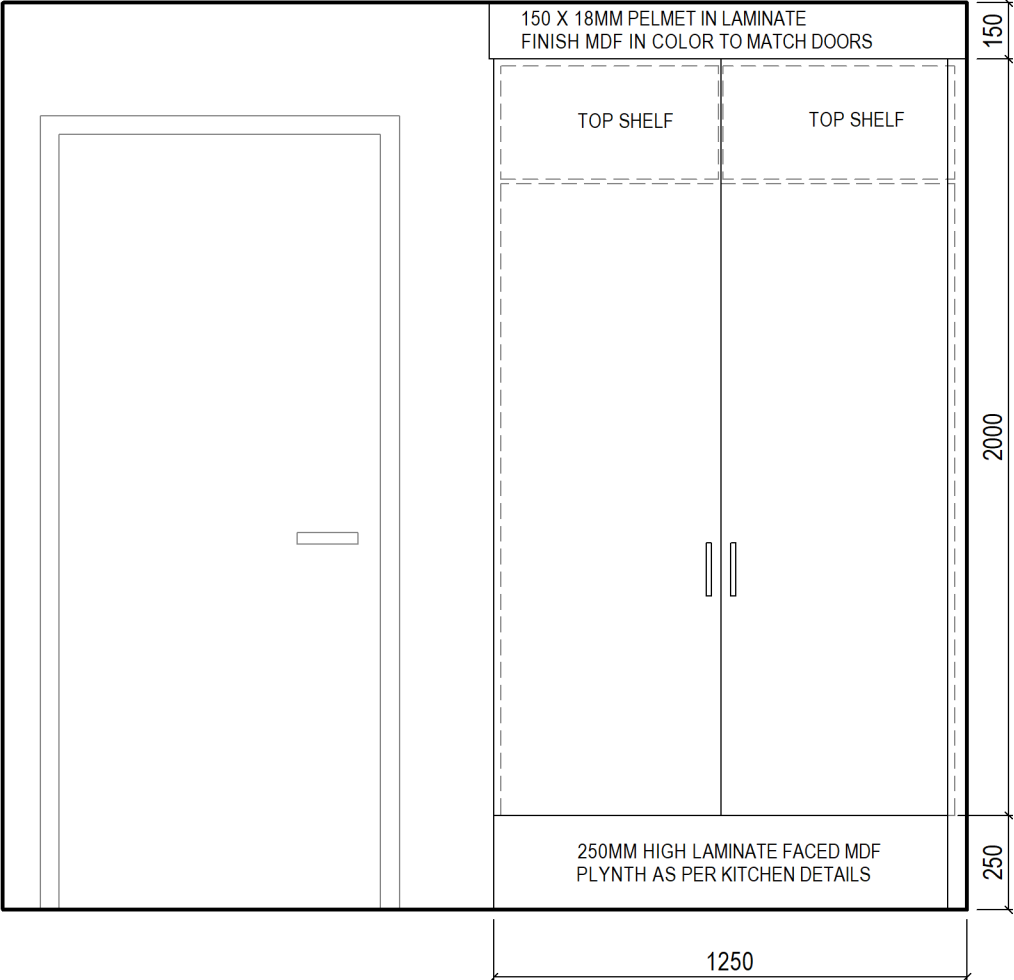


PLANT

PLAN 1:20

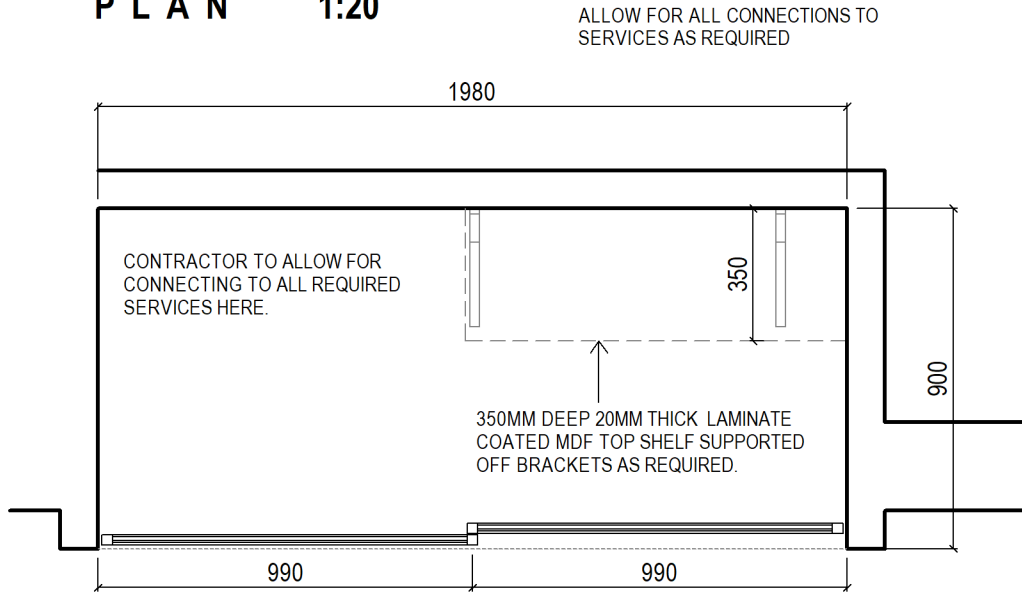


SLIDING DOOR SPECIFICATION  
2NO. SLIDING DOORS TO BE PROVIDED AS SHOWN EACH MEASURING CIRCA 990MM WIDE X 2250MM HIGH.  
SYSTEM TO BE ULTRAGLIDE OR EQUAL APPROVED - POWDER COATED ALUMINIUM FRAMES WITH TOP AND BOTTOM CHANNELS IN SELECTED COLOUR ALL AS PER SPECIFICATION.  
ECOLOGIQUE (ZERO FORMALDEHYDE) MDF DOORS PANELS IN LAMINATE FINISH TO BE MANUFACTURED IN WORKSHOP. HEAVY DUTY NYLON DOOR STOPS TO BE PROVIDED TOP AND BOTTOM TO EACH DOOR.  
BUFFERS TO BE PROVIDED BETWEEN END DOORS AND FRAME OF STORAGE WALL.

ELEVATION 1:20

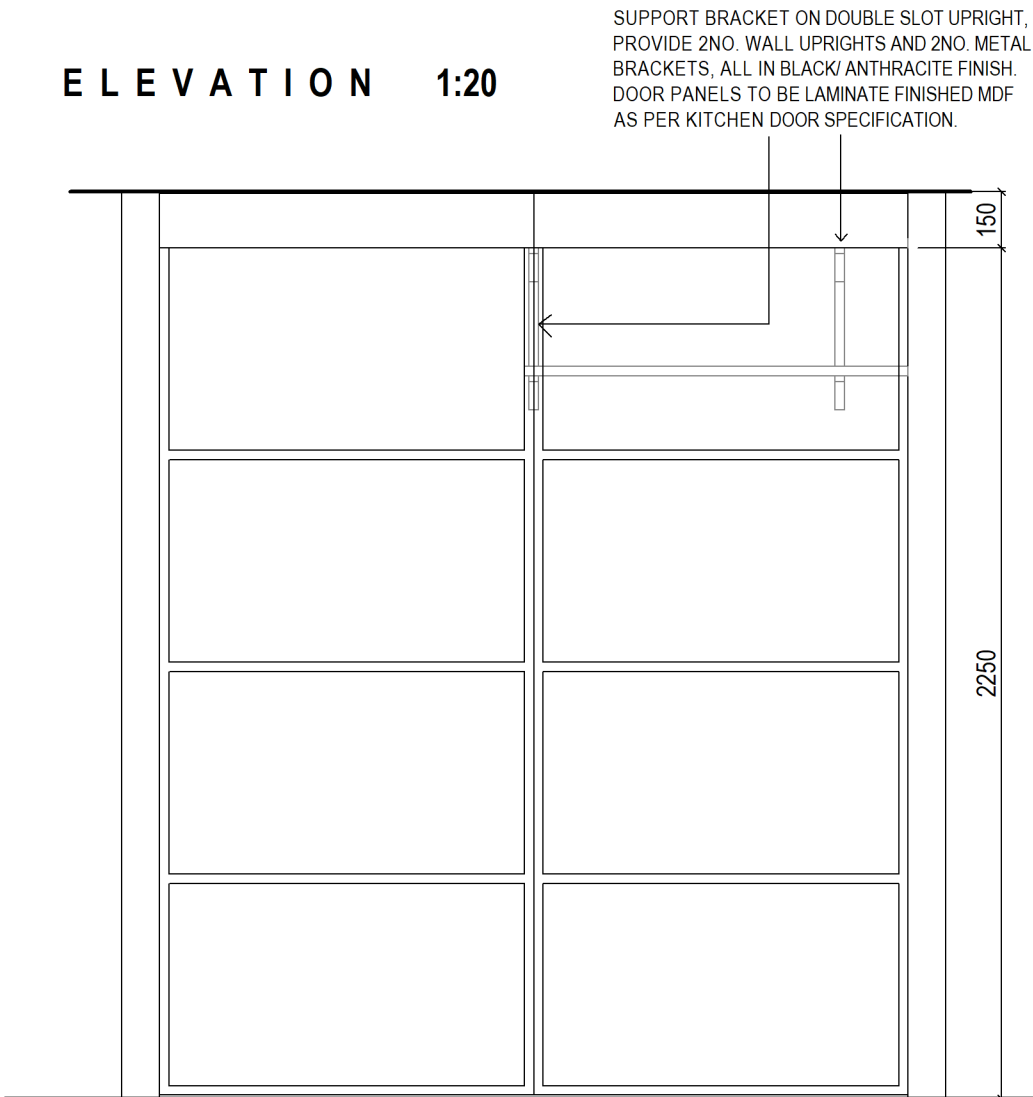


SECTION 1:20

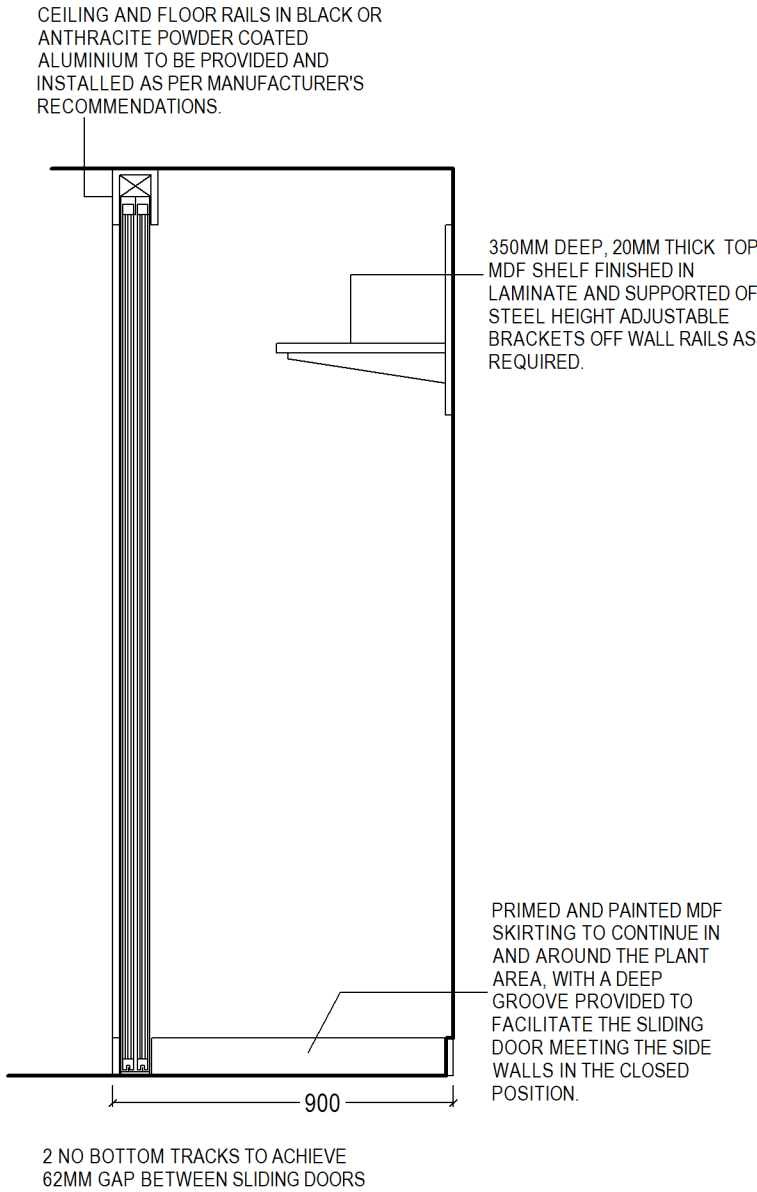


BEDROOM 1 STORAGE

PLAN 1:20

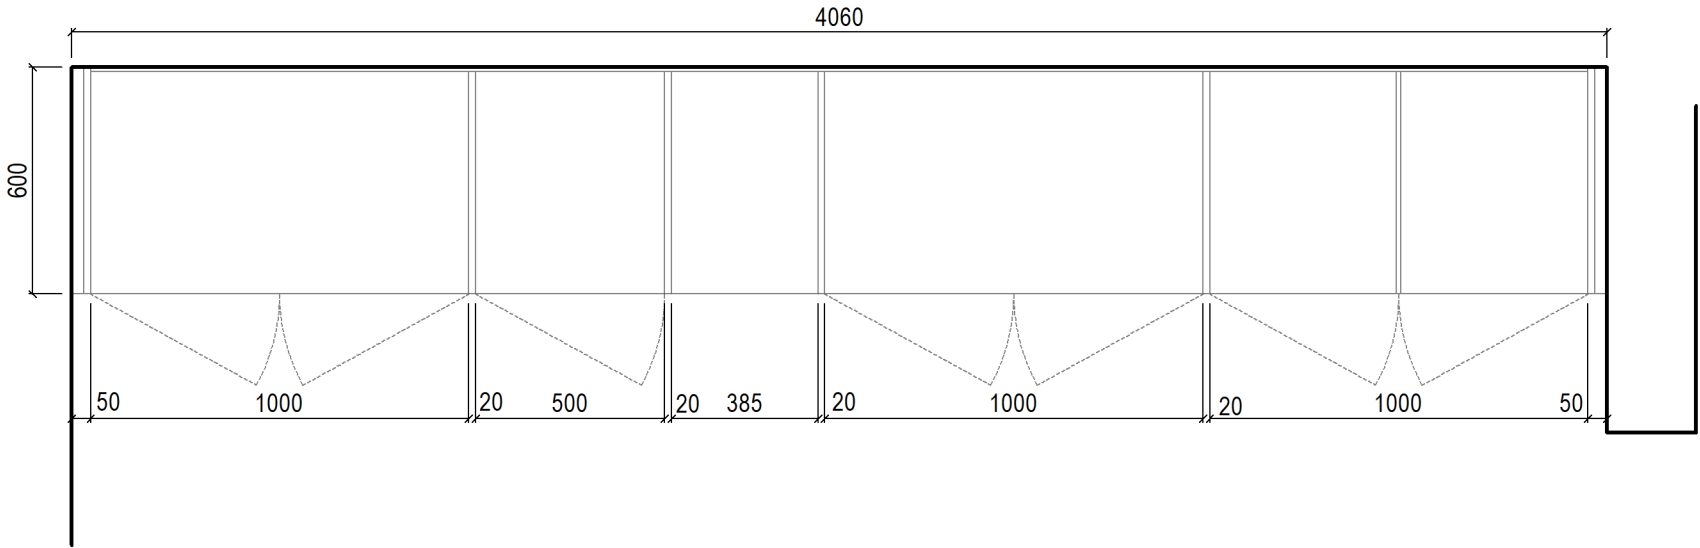

ELEVATION 1:20

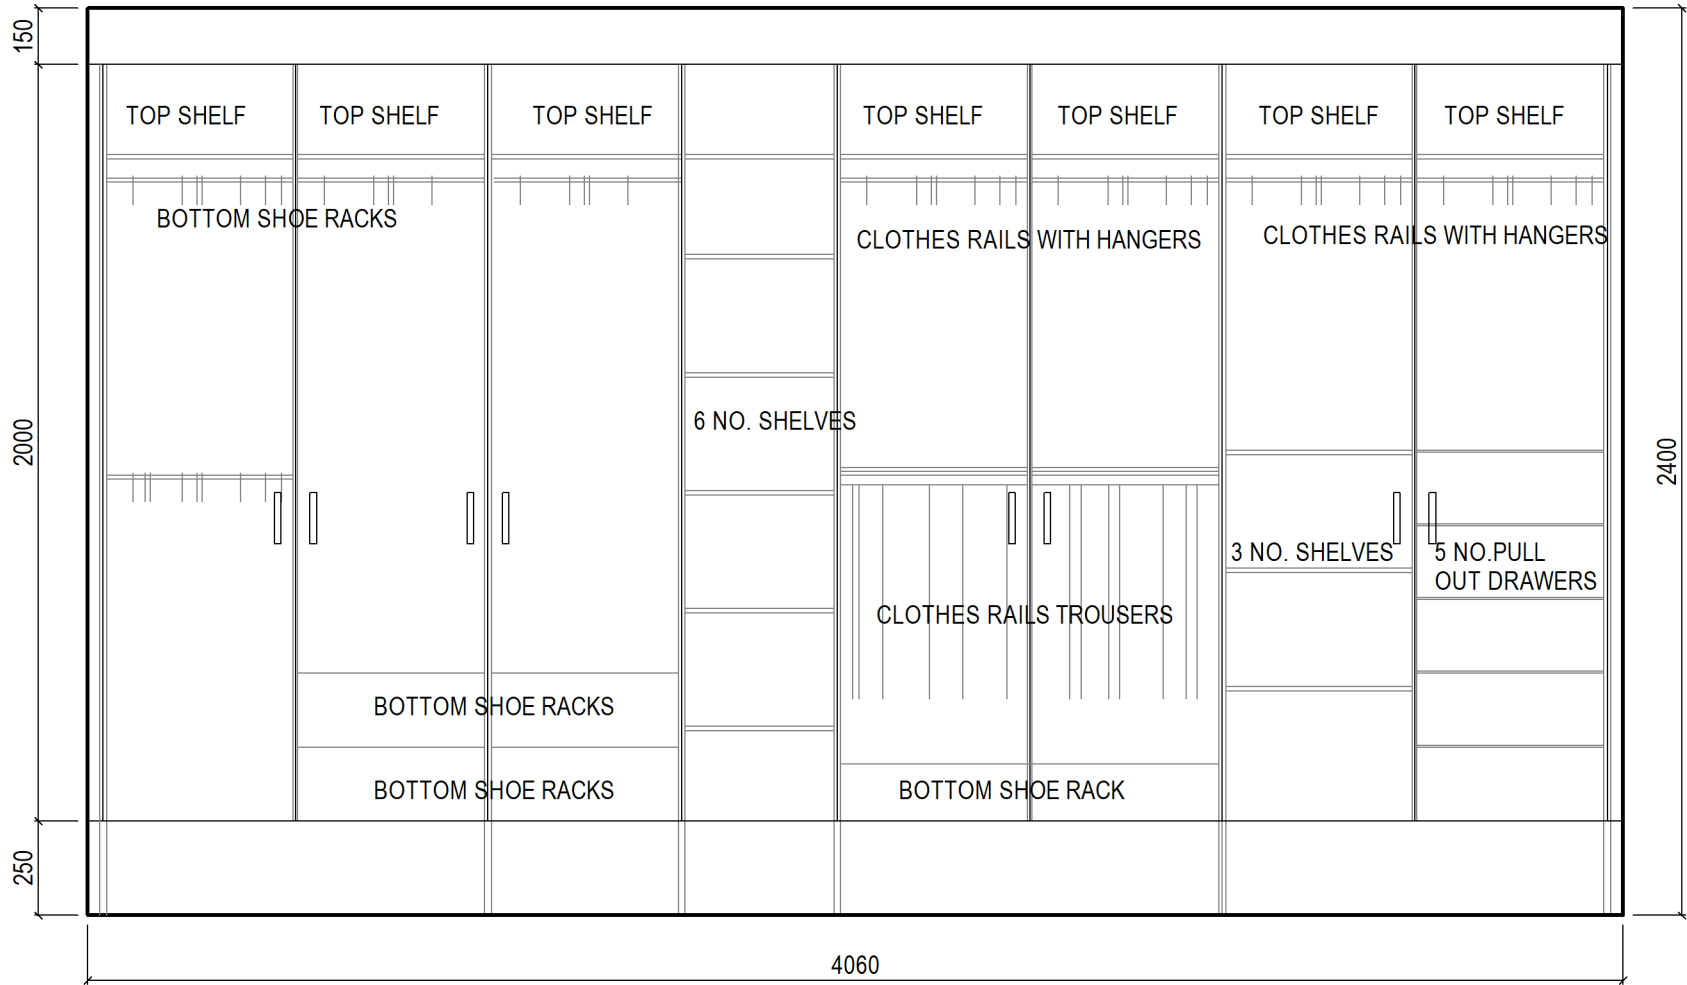

- GENERAL NOTES
1. Copyright reserved
  2. Contractor to check on site and confirm all levels and dimensions
  3. Refer to Consultant's Drawing where appropriate
  4. Work to figured dimensions only
  5. Check size of all proprietary items with manufacturer and fix in accordance
  6. Refer all discrepancies to Architect for direction
  7. Asbestos Survey by others

IMPORTANT NOTICE

The drawings are noted with outline specification only. Site investigation has not been carried out to determine ground conditions. Therefore there is no responsibility for work carried out on site from these drawings. It is a responsibility of Contractor and those concerned with the physical construction of the relevant structures and related works to ensure the compliance with the Building Control Acts 1990-2017 and Building Regulations 1997-2017.

DRAWING TITLE/  
**DETAIL UTILITY, PLANT AND WARDROBE PLANS AND ELEVATIONS**

PROJECT/  
CRONIN'S BUNGALLOW,  
KILMEEDY, CO. IIMERICK

DESIGN PHASE/  
TENDER

DATE/  
MAR 2026

SCALE/  
1:20@A2

CLIENT/  
CORRAN DEEL VOLUNTARY HOUSING ASSOCIATION

DRAWING NO./  
**T15**

DESIGNED & DRAWN BY/

**KM**

**KENNEALLYMURPHY**  
ARCHITECTURE&ENGINEERING

Main Street Abbeyfeale County Limerick  
T. 068 51152  
F. 068 51153  
E. info@kenneallymurphy.ie  
www.kenneallymurphy.ie

REGISTERED ARCHITECT  
2016 RIAI  
P  
PSDP ACCREDITATION  
RIA

ARCHITECT ACCREDITED IN CONSERVATION  
G3  
RIA  
DESIGNER  
CERTIFIED PASSIVE HOUSE DESIGNER