

COPYRIGHT AND OWNERSHIP OF THIS DRAWING IS
VESTED IN FERGAL COUGHLAN CHARTERED ENGINEER Ltd
WHOSE PRIOR WRITTEN CONSENT IS REQUIRED FOR
ITS REPRODUCTION AND PUBLICATION TO ANY
THIRD PARTY ©

GENERAL NOTES

- | | | | |
|------|-------------|------|----|
| REV. | DESCRIPTION | DATE | BY |
|------|-------------|------|----|

LIENT

RAHEEN GROUP WATER SCHEME

OB

PROPOSED NEW WATERMAIN REPLACEMENT & ASSOCIATED WORKS

TITLE

Proposed Layout Plan
Sheet 6 of 8

TATUS

TENDER STAGE



Mobile: 087-2696692
Email: info@fergalcoughl

SALES As shown

ATE June 2026

RAWN	FC
------	----

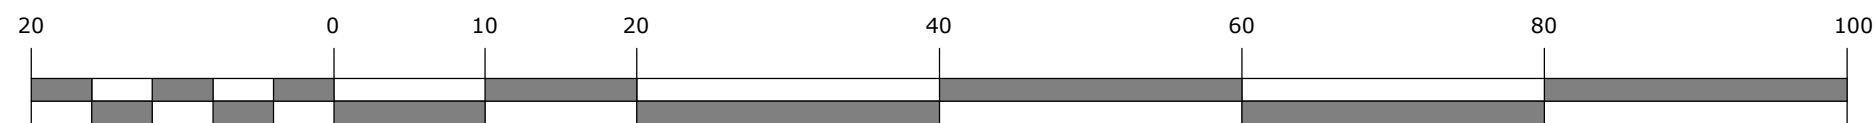
HECKED

APPROVED

DRG. No.

F00006/BUOWS/007

F2026/RHGPS/007

[illegible]

1:500

LEGEND

- | | |
|------------------------------------|---|
| SV Sluice Valve | BM Bulk Water Meter |
| AV Air Valve | HY Fire Water Hydrant |
| SC Scour Valve | McD Metered Connection - Dwelling House |
| NR Non-Return Valve | Mcl Metered Connection - Land/Agriculture |
| PRV Pressure Reducing Valve | Mp Metered Connection - Combined Domestic and Land/Agriculture |
| WH Wash Out Hydrant | McC Metered Connection - Commercial |
| | McS Metered Connection - Site |

