



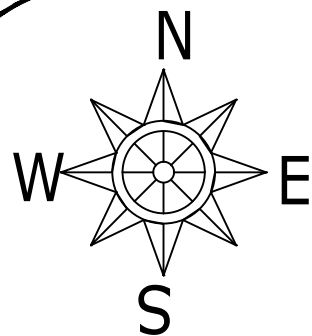

NOTES

COPYRIGHT AND OWNERSHIP OF THIS DRAWING IS
VESTED IN FERGAL COUGHLAN CHARTERED ENGINEER Ltd
WHOSE PRIOR WRITTEN CONSENT IS REQUIRED FOR
ITS REPRODUCTION AND PUBLICATION TO ANY
THIRD PARTY ©

ALL RIGHT RESERVED BY THE LAW OF COPYRIGHT
AND BY INTERNATIONAL COPYRIGHT CONVENTIONS
ARE RESERVED TO FERGAL COUGHLAN CHARTERED ENGINEER Ltd ©

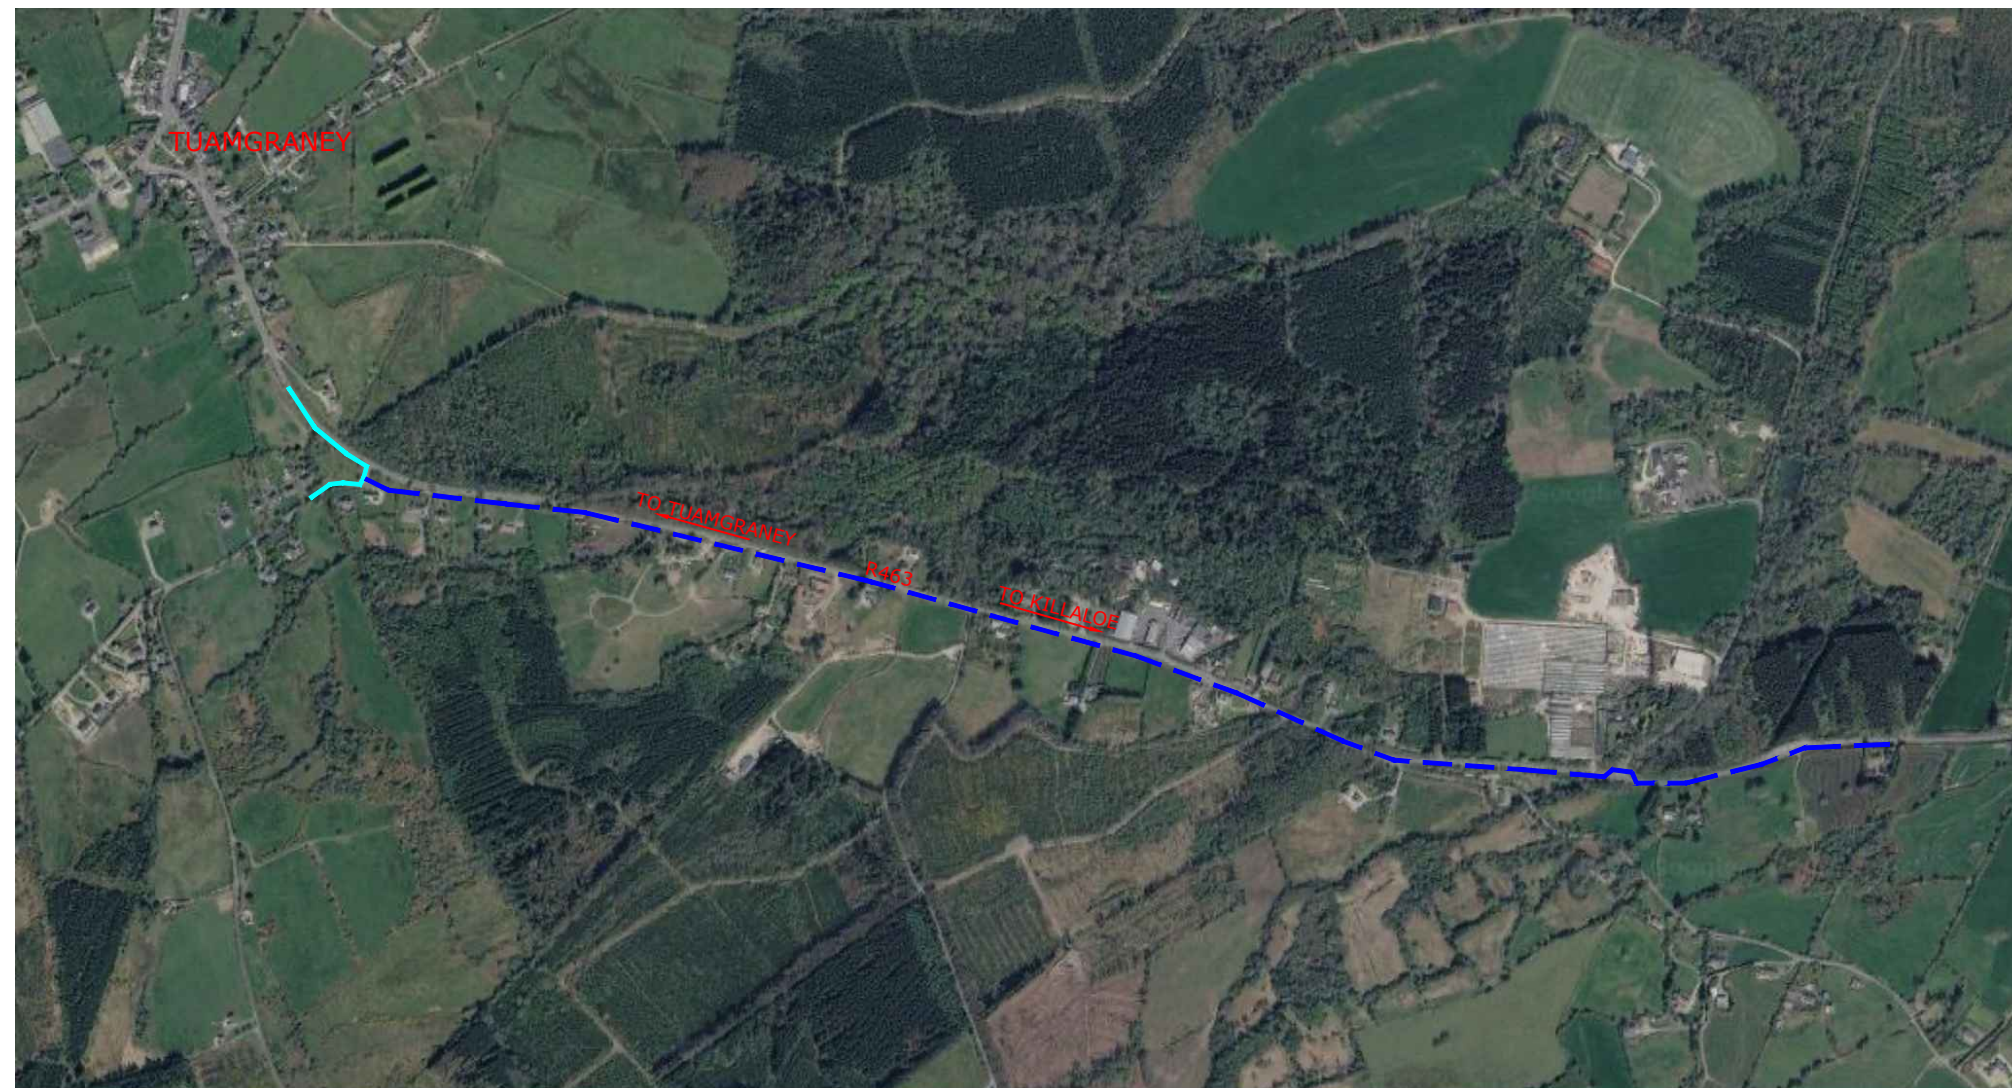

- Existing Uisce Eireann Public Watermains
- Proposed New Watermains

SITE LOCATION PLAN
NTS

REV.	DESCRIPTION	DATE	BY

ARCHITECT
CLIENT RAHEEN GROUP WATER SCHEME
JOB PROPOSED NEW WATERMAIN REPLACEMENT & ASSOCIATED WORKS
TITLE SITE LOCATION PLAN

STATUS TENDER STAGE



ADDRESS:
Tullyvaghan,
Spencilhill,
Ennis,
Co. Clare.

Mobile: 087-2696692
Email: info@fergalcoughlan.com

SCALES As shown	
DATE June 2026	DRG. No. F2026/RHGWS/001
DRAWN FC	
CHECKED	
APPROVED	