


HOUSING STOCK
URBAN:
RURAL:
TOTAL:

2174
45
2219

WESTMEATH COUNTY COUNCIL

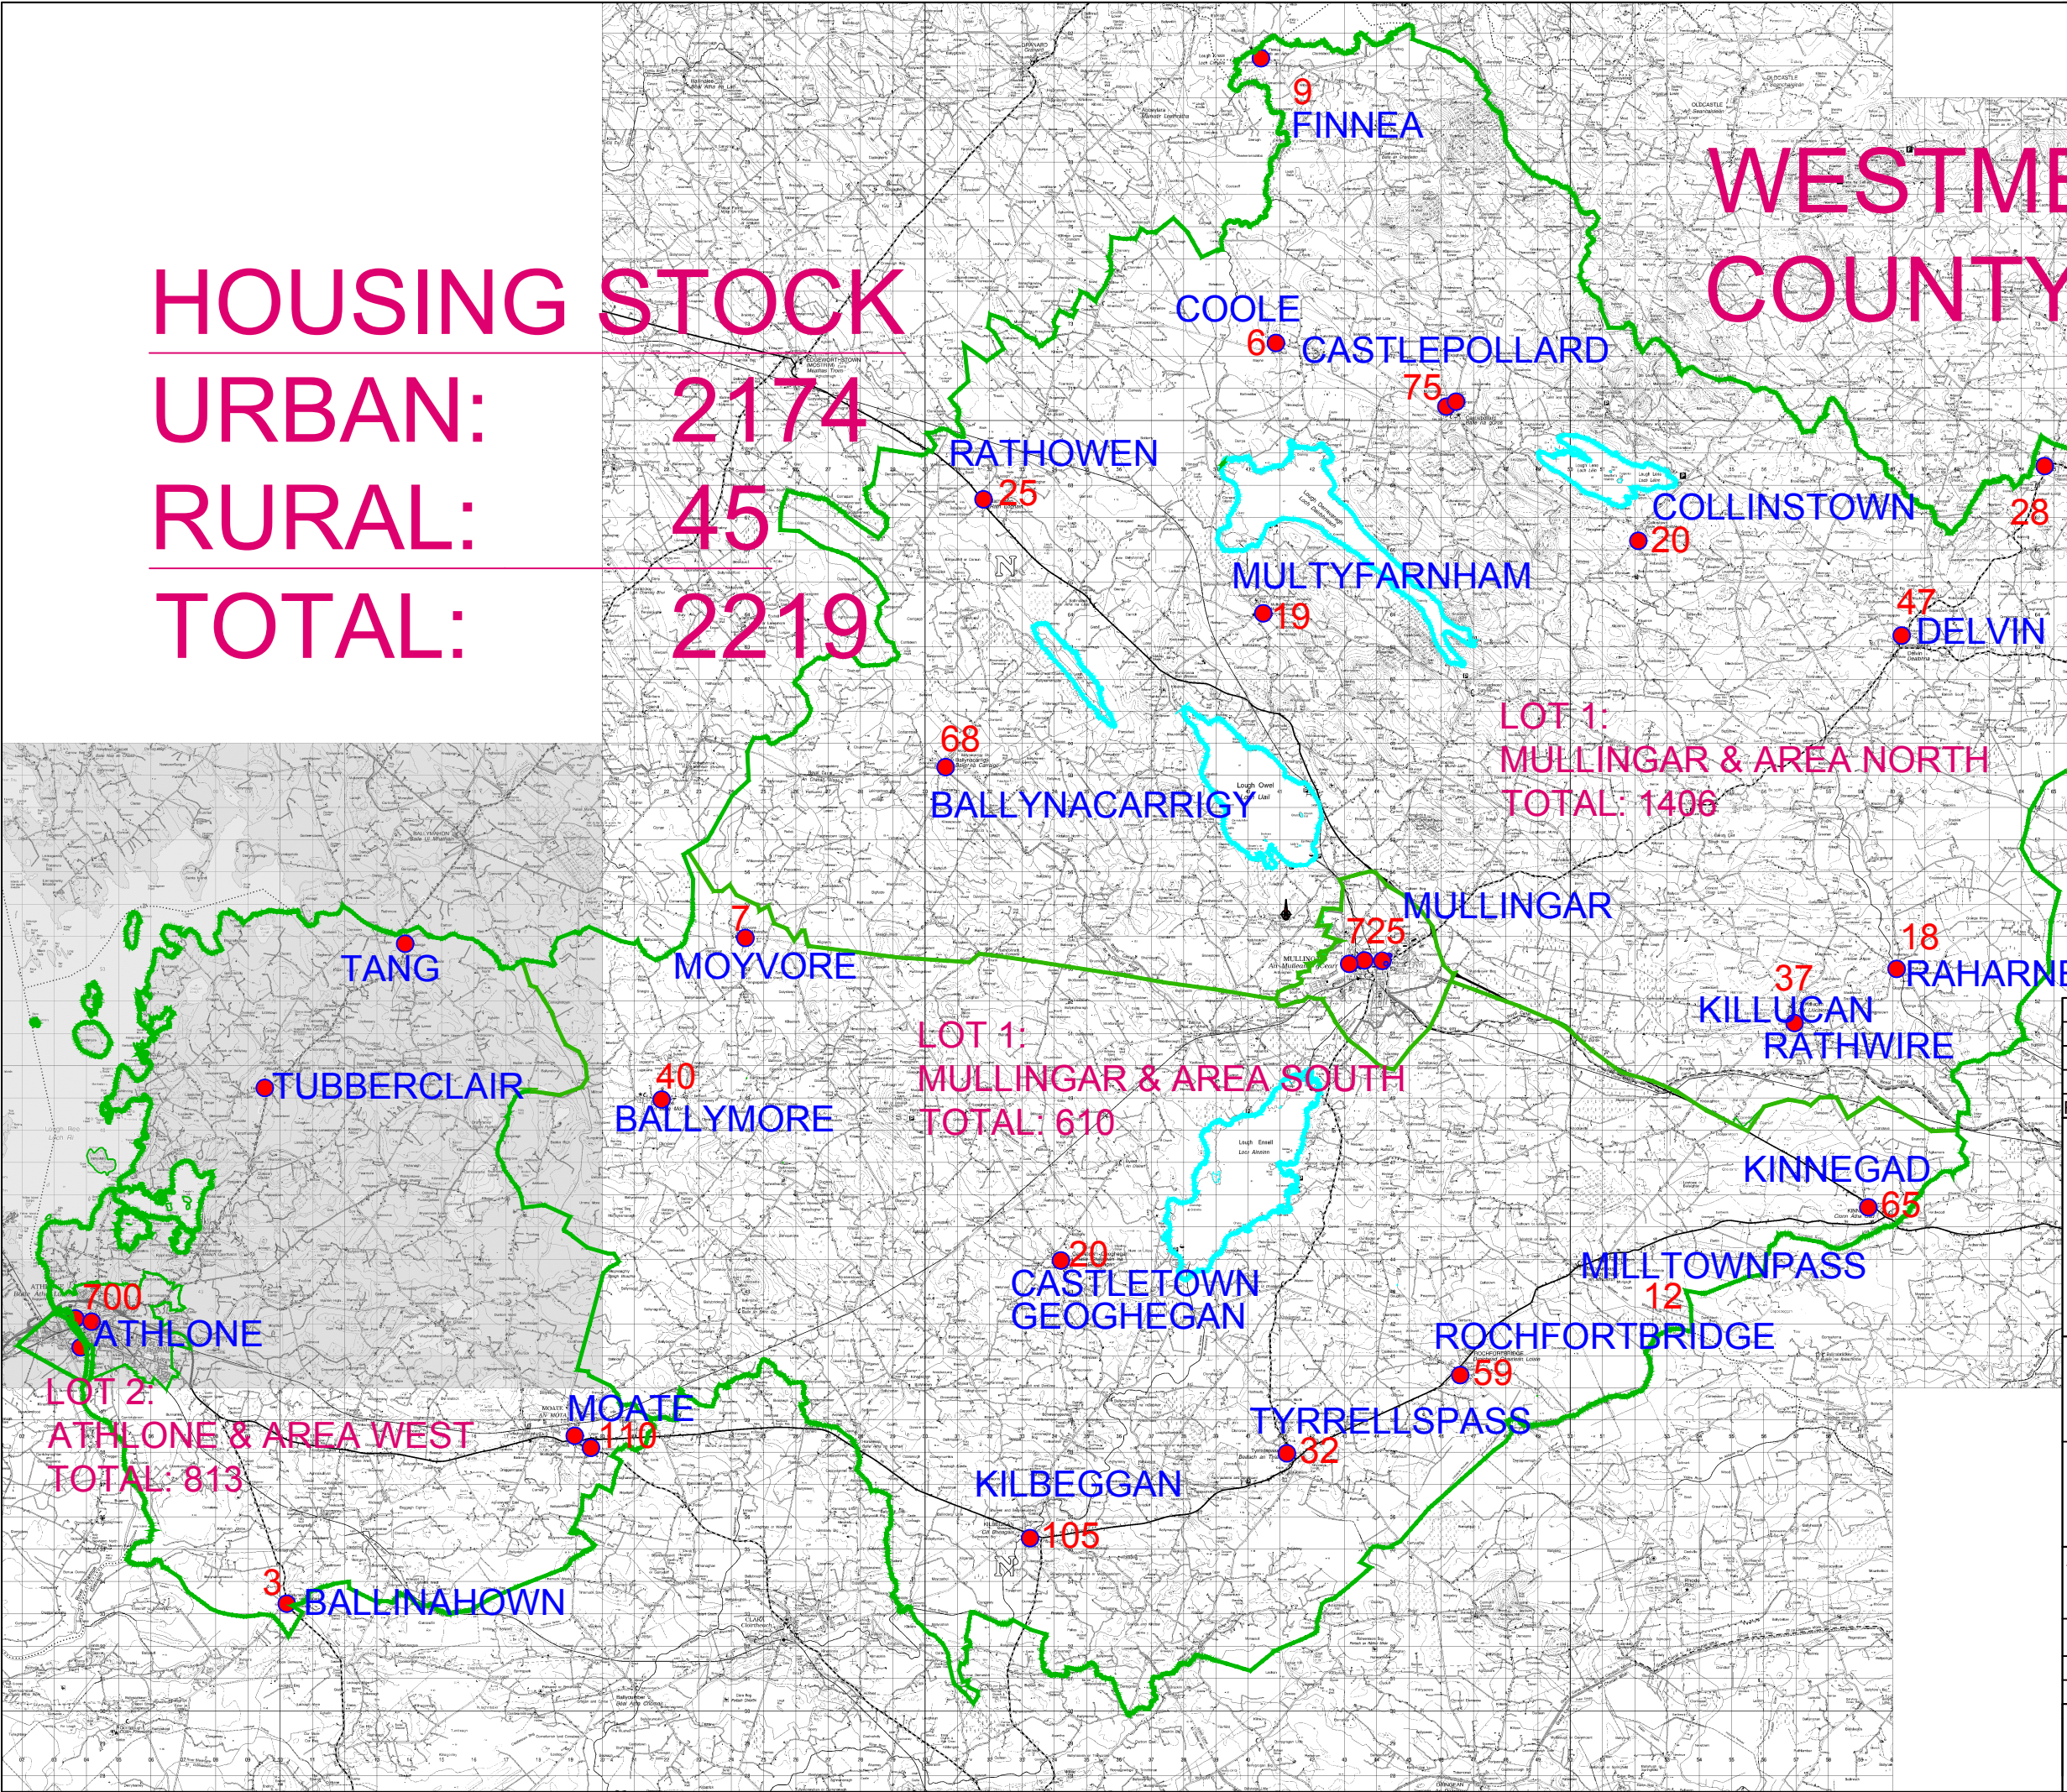

LOT 1:
MULLINGAR & AREA NORTH
TOTAL: 1406

LOT 1:
MULLINGAR & AREA SOUTH
TOTAL: 610

LOT 2:
ATHLONE & AREA WEST
TOTAL: 813

Rev	Description	Date	Chk'd	App'd



WESTMEATH COUNTY COUNCIL
Comhairle Chontae na hIarmhí

PROJECT:
MECHANICAL SERVICES
TERM MAINTENANCE CONTRACT

TITLE:
LOT LOCATION PLAN

Stage	Drawing No.	Revision
	849-2020-02	

Scale:	Date:	Surveyed:
NOT TO SCALE	22/01/2020	

Designed	Drawn	Checked	Approved
C. SOROHAN	G. CORCORAN	C. SOROHAN	M. KEAVENEY

Design Office	Mechanical Services Term MC.dwg
Transportation Section	Directory
Aras an Chontae	P:\HOUSING\maps\Term Maintenance
An Muileann gCearr	Contract2020
Phone 044 9332000	
Web: www.westmeathcoco.ie	