




SPRING PIER

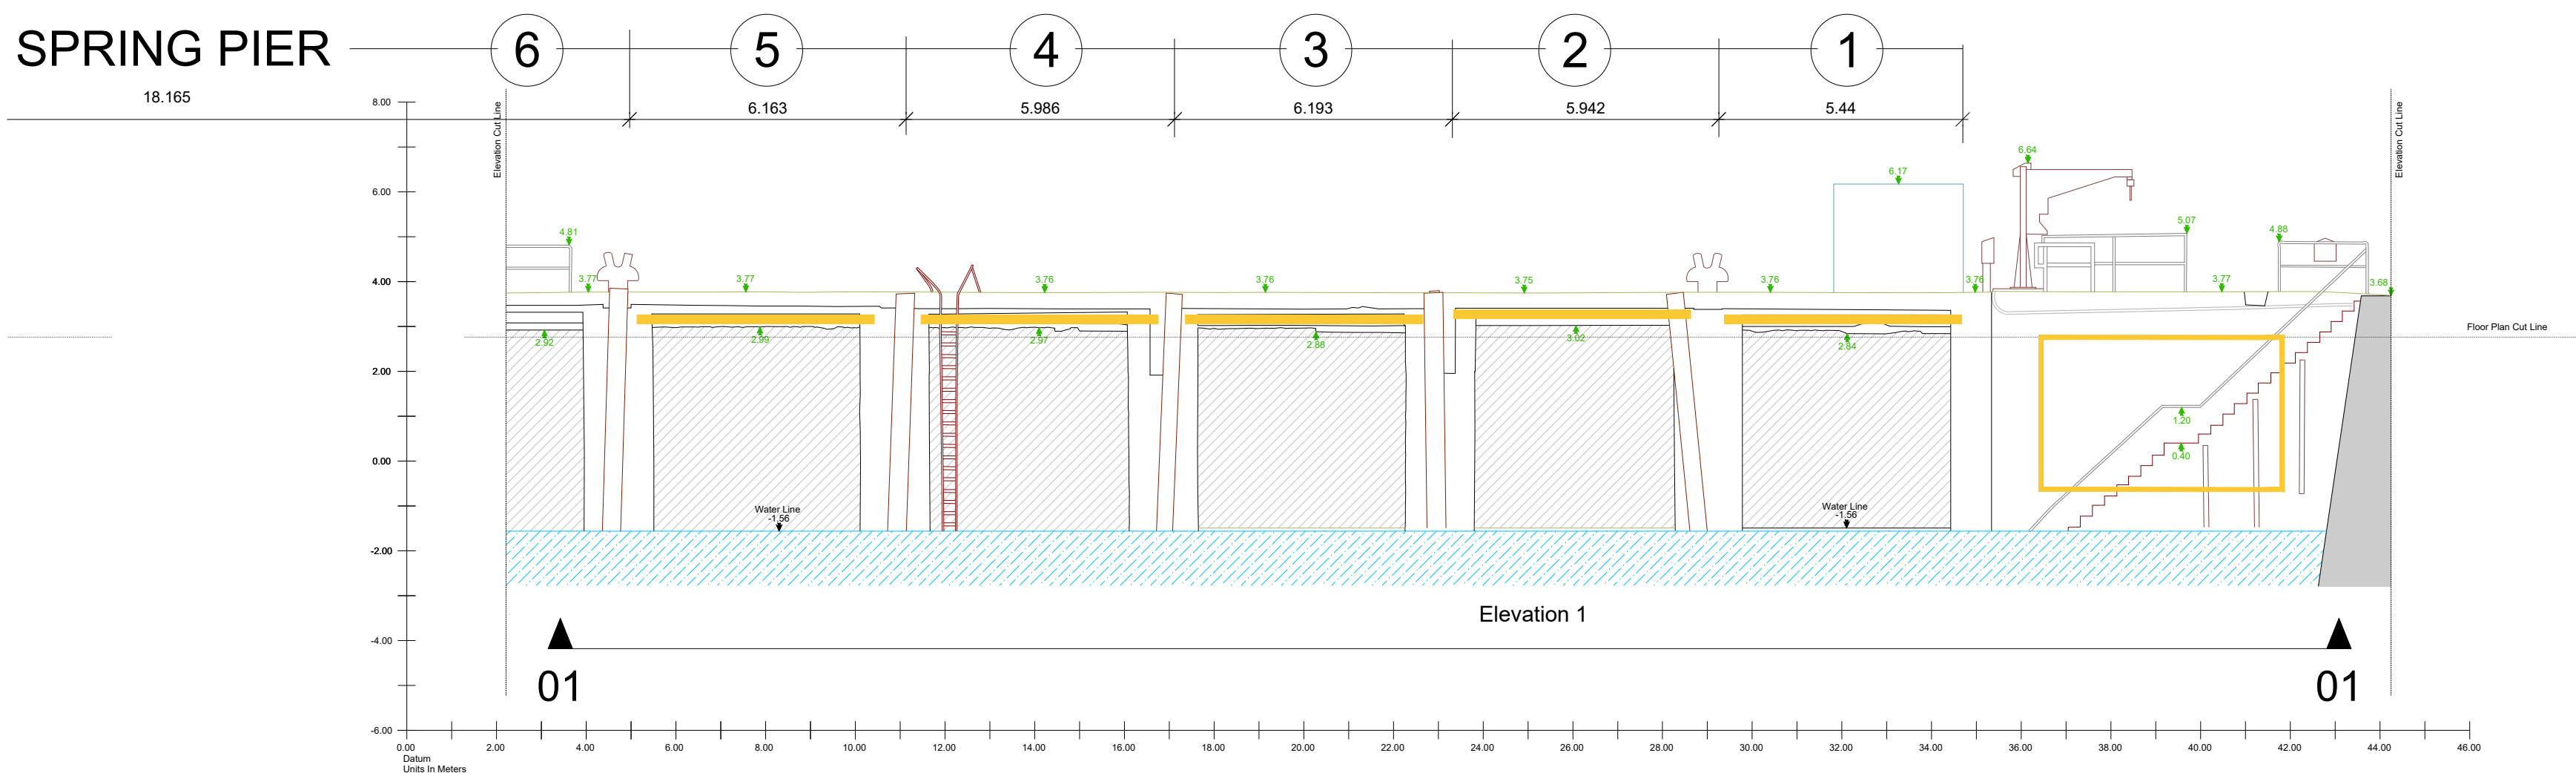

ELEVATION 1-1
Scale 1:125

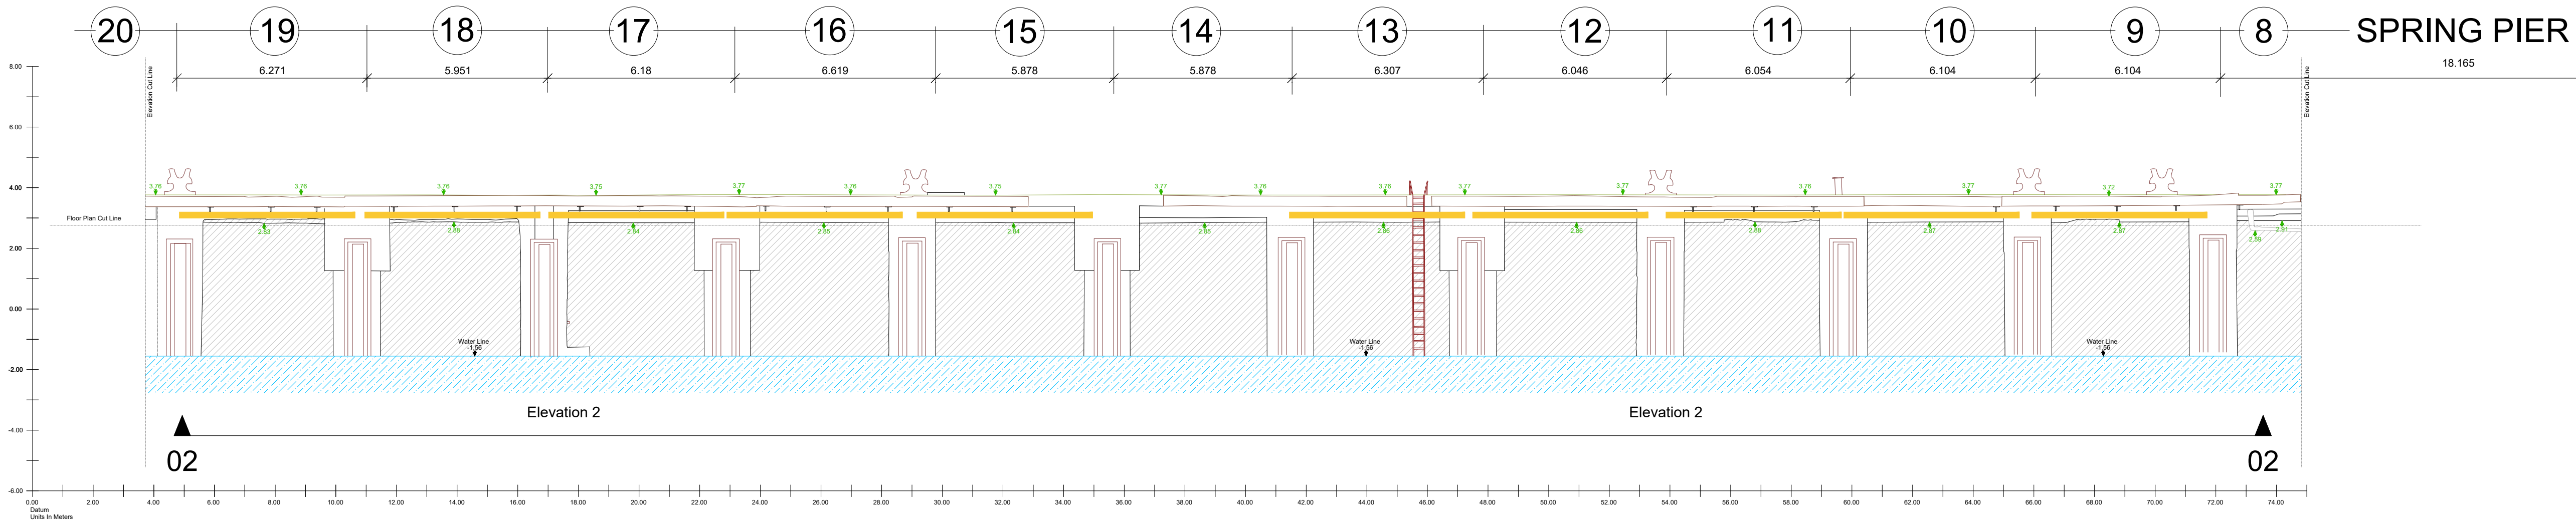

ELEVATION 2-2
Scale 1:125

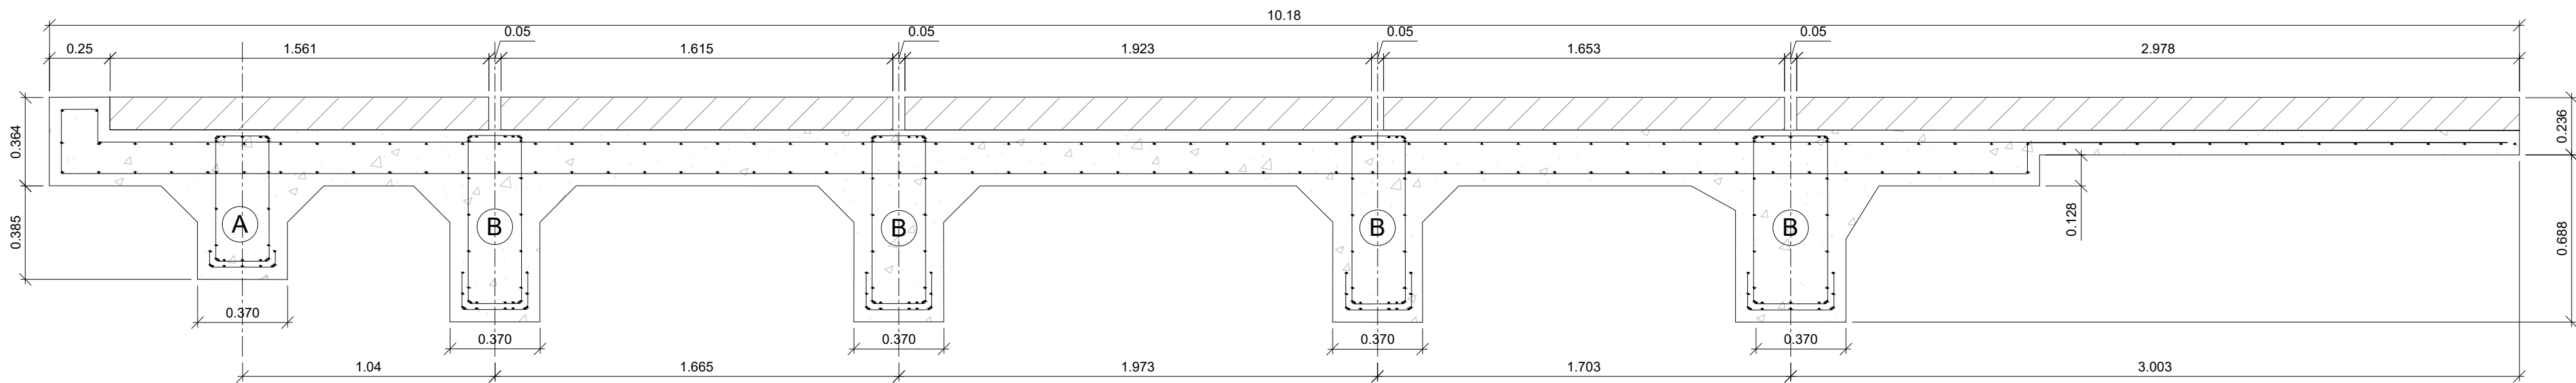

TYPICAL SECTION
Scale 1:20

GENERAL NOTES

- DO NOT SCALE FROM THIS DRAWING. USE FIGURED DIMENSIONS IN ALL CASES.
- VERIFY DIMENSIONS ON SITE AND REPORT ANY DISCREPANCIES TO THE E.R. IMMEDIATELY.
- THIS DRAWING TO BE READ IN CONJUNCTION WITH THE SPECIFICATION.
- THIS DRAWING IS COPYRIGHT AND MAY ONLY BE REPRODUCED WITH THE DESIGNERS PERMISSION.
- BED LEVELS ARE GIVEN TO CHART DATUM.
- LEVELS ARE COORDINATES ARE TAKEN FROM THE AS-BUILT SURVEY.
- SITE EXTENTS ARE TO BE AGREED ON SITE.

LEGEND

- MAJOR REPAIR
- RC BEAM DELAMINATING, PILE CORROSION, FENDER REPLACEMENT/REMOVAL

P01	25.09.26	ISSUED FOR TENDER	SE	MOS
REV	DATE	DESCRIPTION	BY	APP

PROJECT:

FENIT HARBOUR REPAIR WORKS

TITLE:

SITE LAYOUT

CLIENT:

KERRY COUNTY COUNCIL



DRAWN: SE	CHECKED: MO	APPROVED: IB
PROJECT NUMBER: 27335	DATE: 20/06/26	SCALE @ A1: AS
STATUS DESCRIPTION: FOR INFORMATION		STATUS: S2

DRAWING NUMBER: 27335 - MWP -FE-XX-DR-C-0010	REV: P01
--	----------