

LEGEND:
SOFT LANDSCAPE

Biodiverse Hedge planting area

Species Name	Spec.	c/c	%	NO.	Family
Mix A 20%					
SA <i>Salix purpurea</i>	60-120cm 0+1	300	100	1411NO.	Sal
Mix B 80%					
<i>Digitalis purpurea</i>	C/G 2L	300	20	1129NO.	Plant
<i>Luzula sylvatica</i>	C/G 2L	300	20	1129NO.	Juna
<i>Asplenium scolopendrium</i>	C/G 3L	300	5	282NO.	Asp
<i>Osmunda regalis</i>	C/G 3L	300	5	282NO.	Osm
<i>Galium odoratum</i>	C/G 2L	300	10	565NO.	Rub
<i>Allium ursinum</i>	bulbs	300	10	565NO.	Amar
<i>Hyacinthoides non-scripta</i>	bulbs	300	20	1129NO.	Aspar
<i>Anemone nemorosa</i>	bulbs	300	10	565NO.	Ranu

Oak Woodland Planting

Species Name	Specification	c/c	%	NO.	
Canopy Trees					
<i>Quercus robur</i>	B/R 6-8cm gt	3000	25	1500NO.	Fagu
<i>Quercus petraea</i>	B/R 6-8cm gt	3000	15	900NO.	Fagu
<i>Pinus sylvestris</i>	B/R 30-40cm h. 2+0	3000	15	900NO.	Pin
<i>Alnus glutinosa</i>	B/R 6-8cm gt	3000	10	600NO.	Bet
<i>Betula pubescens</i>	B/R 6-8cm gt	3000	5	300NO.	Bet
<i>Betula pendula</i>	B/R 6-8cm gt	3000	5	300NO.	Bet
<i>Corylus avellana</i>	B/R 6-8cm gt	3000	10	600NO.	Bet
<i>Populus tremula</i>	B/R 6-8cm gt	3000	15	900NO.	Sal

50% Understory Trees

<i>Prunus avium</i>	B/R 60-90cm h. 1+0	1000	10	900NO.	Ros
<i>Prunus padus</i>	B/R 60-90cm h. 1+0	1000	10	900NO.	Ros
<i>Sorbus aucuparia</i>	B/R 60-90cm h. 1+0	1000	10	900NO.	Ros
<i>Malus sylvestris</i>	B/R 60-90cm h. 1+1	1000	10	900NO.	Ros
<i>Ilex aquifolium</i>	B/R 60-90cm h. 1+0	1000	30	2700NO.	Aqu
<i>Euonymus europaeus</i>	B/R 60-90cm h. 1+1	1000	30	2700NO.	Cela

30% Shrubs

<i>Crataegus monogyna</i>	B/R 60-90cm h. 1+0	700	5	540NO.	Ros
<i>Viburnum opulus</i>	B/R 60-90cm h. 1+1	700	15	1620NO.	Vib
<i>Salix aurita</i>	B/R 60-120cm h. 0+1	700	15	1620NO.	
Sal					
<i>Sambucus nigra</i>	B/R 60-90cm h. 1+0	700	20	2160NO.	Adox
<i>Frangula alnus</i>	B/R 30-60cm h.	700	20	2160NO.	Rham
<i>Vaccinium myrtillus</i>	C/G 2L	700	25	2700NO.	Eric

20% Groundcover

<i>Asplenium scolopendrium</i>	C/G 2L	600	5	540NO.	Asp
<i>Osmunda regalis</i>	C/G 2L	600	5	540NO.	Osm
<i>Polystichum setiferum</i>	C/G 2L	600	10	1080NO.	Dryop
<i>Rosa pimpinellifolia</i>	B/R 40-60cm h.1+1	600	5	540NO.	Ros
<i>Rosa canina</i>	B/R 40-60cm h.1+1	600	5	540NO.	Ros
<i>Allium ursinum</i>	C/G 2L	600	15	1620NO.	Amar
<i>Caltha palustris</i>	C/G P9	600	10	1080NO.	Ranu
<i>Galium odoratum</i>	C/G 2L	600	10	1080NO.	Rub
<i>Lonicera periclymenum</i>	C/G 2L 60-80cm	600	5	540NO.	Capr
<i>Calluna vulgaris</i>	B/R clumps	600	15	1620NO.	Eric
<i>Hyacinthoides non-scripta</i>	bulbs	600	15	1620NO.	Aspar

Birch Woodland Planting

Species Name	Specification	c/c	%	NO.	
Canopy Trees					
<i>Quercus robur</i>	B/R 6-8cm gt	3000	15	403NO.	Fagu
<i>Quercus petraea</i>	B/R 6-8cm gt	3000	10	268NO.	Fagu
<i>Pinus sylvestris</i>	B/R 30-40cm h. 2+0	3000	15	403NO.	Pin
<i>Alnus glutinosa</i>	B/R 6-8cm gt	3000	10	268NO.	Bet
<i>Betula pubescens</i>	B/R 6-8cm gt	3000	25	671NO.	Bet
<i>Betula pendula</i>	B/R 6-8cm gt	3000	15	403NO.	Bet
<i>Corylus avellana</i>	B/R 6-8cm gt	3000	05	134NO.	Bet
<i>Populus tremula</i>	B/R 6-8cm gt	3000	05	134NO.	Sal

50% Understory Trees

<i>Prunus avium</i>	B/R 60-90cm h. 1+0	1000	10	403NO.	Ros
<i>Prunus padus</i>	B/R 60-90cm h. 1+0	1000	10	403NO.	Ros
<i>Sorbus aucuparia</i>	B/R 60-90cm h. 1+0	1000	10	403NO.	Ros
<i>Malus sylvestris</i>	B/R 60-90cm h. 1+1	1000	10	403NO.	Ros
<i>Ilex aquifolium</i>	B/R 60-90cm h. 1+0	1000	30	1208NO.	Aqu
<i>Euonymus europaeus</i>	B/R 60-90cm h. 1+1	1000	30	1208NO.	Cela

30% Shrubs

<i>Crataegus monogyna</i>	B/R 60-90cm h. 1+0	700	5	242NO.	Ros
<i>Viburnum opulus</i>	B/R 60-90cm h. 1+1	700	15	725NO.	Vib
<i>Salix aurita</i>	B/R 60-120cm h. 0+1	700	15	725NO.	
Sal					
<i>Sambucus nigra</i>	B/R 60-90cm h. 1+0	700	20	966NO.	Adox
<i>Frangula alnus</i>	B/R 30-60cm h.	700	20	966NO.	Rham
<i>Vaccinium myrtillus</i>	C/G 2L	700	25	1208NO.	Eric

20% Groundcover

<i>Asplenium scolopendrium</i>	C/G 2L	600	5	242NO.	Asp
<i>Osmunda regalis</i>	C/G 2L	600	5	242NO.	Osm
<i>Polystichum setiferum</i>	C/G 2L	600	10	483NO.	Dryop
<i>Rosa pimpinellifolia</i>	B/R 40-60cm h.1+1	600	5	242NO.	Ros
<i>Rosa canina</i>	B/R 40-60cm h.1+1	600	5	242NO.	Ros
<i>Allium ursinum</i>	C/G 2L	600	15	725NO.	Amar
<i>Caltha palustris</i>	C/G P9	600	10	483NO.	Ranu
<i>Galium odoratum</i>	C/G 2L	600	10	483NO.	Rub
<i>Lonicera periclymenum</i>	C/G 2L 60-80cm	600	5	242NO.	Capr
<i>Calluna vulgaris</i>	B/R clumps	600	15	725NO.	Eric
<i>Hyacinthoides non-scripta</i>	bulbs	600	15	725NO.	Aspar

Lawn 3081sq.m


Product Name: Pollinator Plan Wildflower Mixture

Product Code: GF03


Supplier Name: Design by Nature



Key Plan
Scale 1:5000

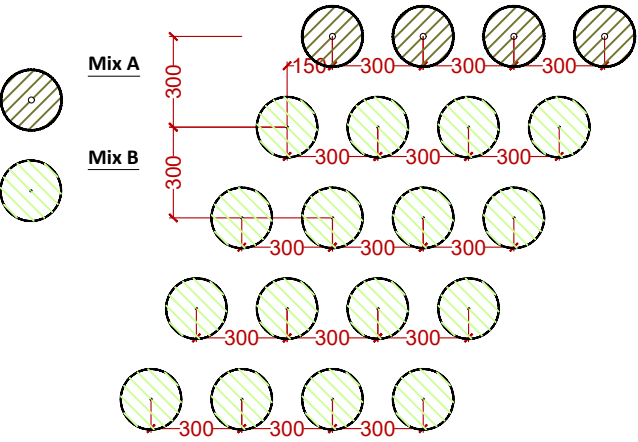

D01
02 Biodiverse shrub planting area
Set Out
Scale 1:25

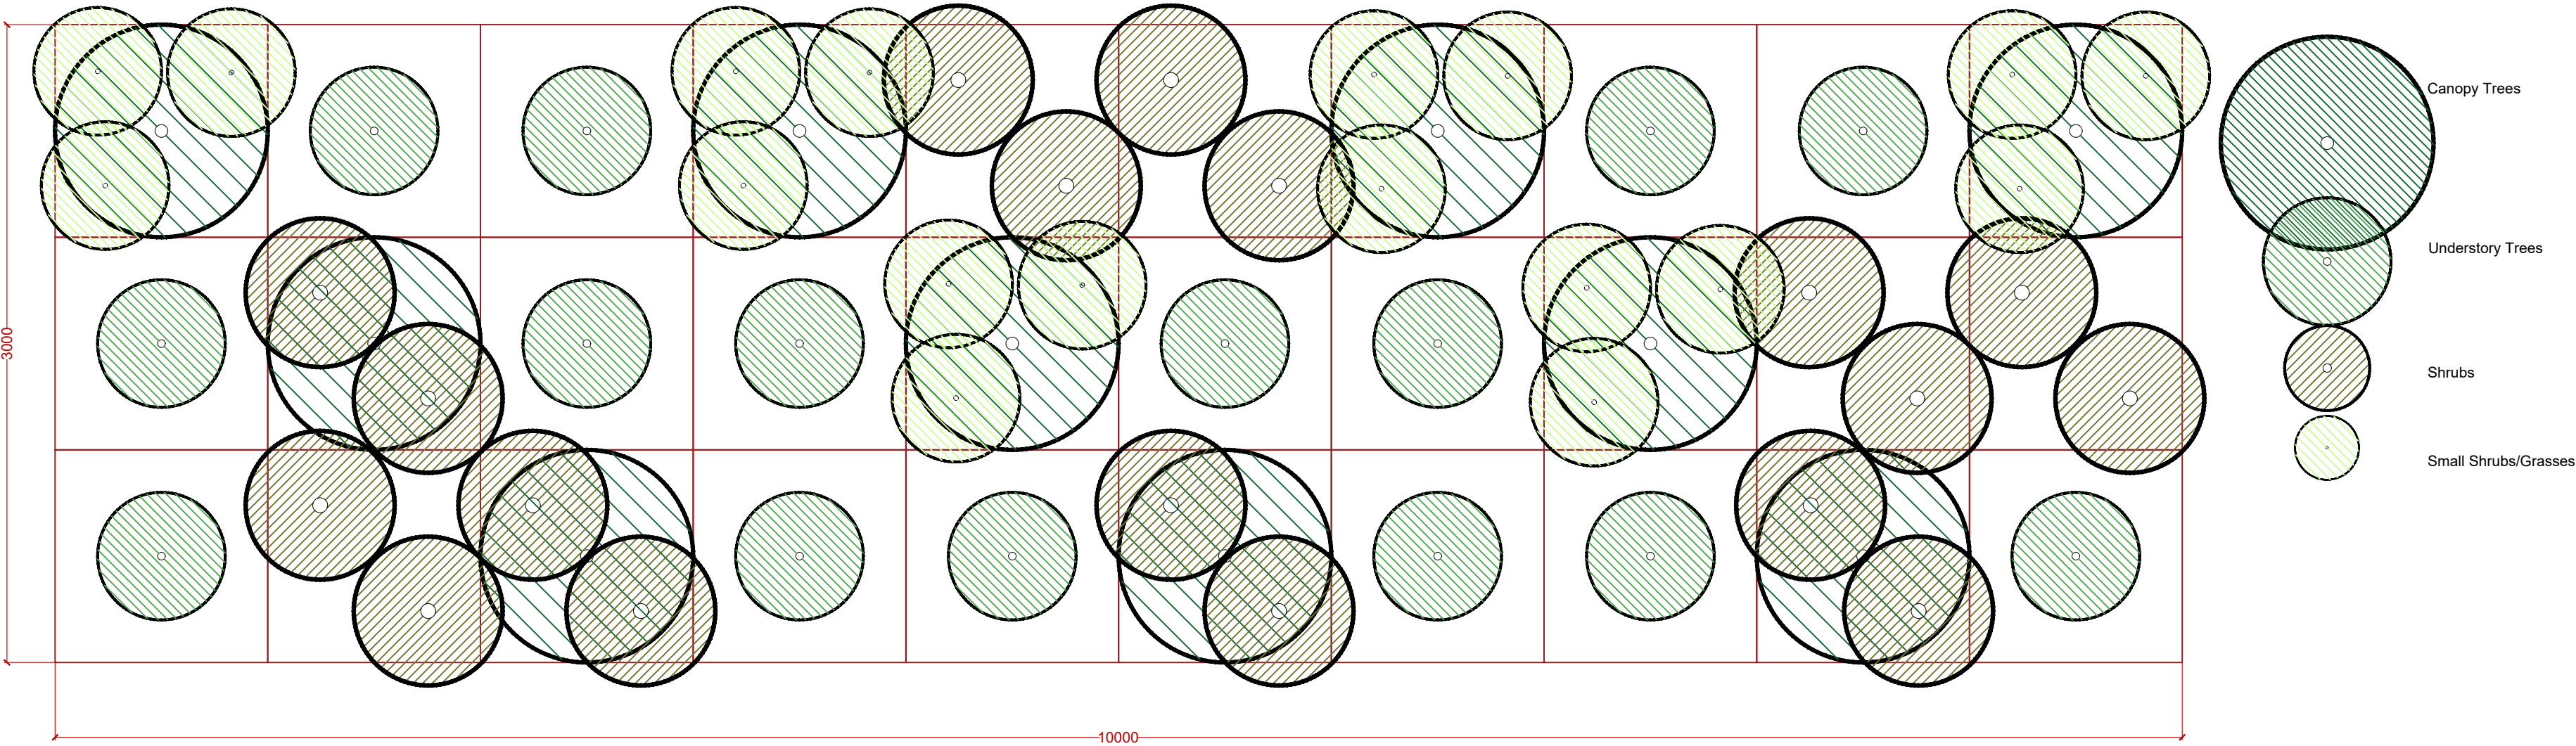

D02
02 Woodland Planting
Set out
Scale 1:25



- This drawing is intended to show landscape architectural proposals only. Please refer to Architects and Engineers drawings for relevant details of buildings, structures, roads, parking, etc.
- The copyright of this drawing is vested with Murray & Associates. This drawing may not be copied or reproduced without written consent.
- All materials referred to on this drawing - including plant species - are indicative and subject to change following detailed site investigation. Significant changes, if any are required, will be referred to the relevant authority for agreement.
- This drawing is not suitable for use for construction purposes.
- Discrepancies to be referred to Murray & Associates for clarification.

murray & associates
landscape architecture

16 The Seapoint Building,
44-45 Clontarf Road,
Dublin 3, D03 RF63

mail@murray-associates.com
www.murray-associates.com
+353 (01) 854 0090

0	21/01/26	Draft issue		VI	MB
REV	DATE	REVISION		DRAWN	CHECKED

CLIENT	 Sligo County Council Comhairle Chontae Shligigh
--------	--

PROJECT TITLE
Cleveragh Regional Park -
Biodiversirt & Nature Restoration Project

SHEET TITLE
Set-out details and Schedule

SHEET NO. 1434_SK_DR_MUR_LA_1101	SHEET SIZE A2
SCALE 1:25	REVISION 0
STAGE Feasibility Stage	DATE 21/01/26