



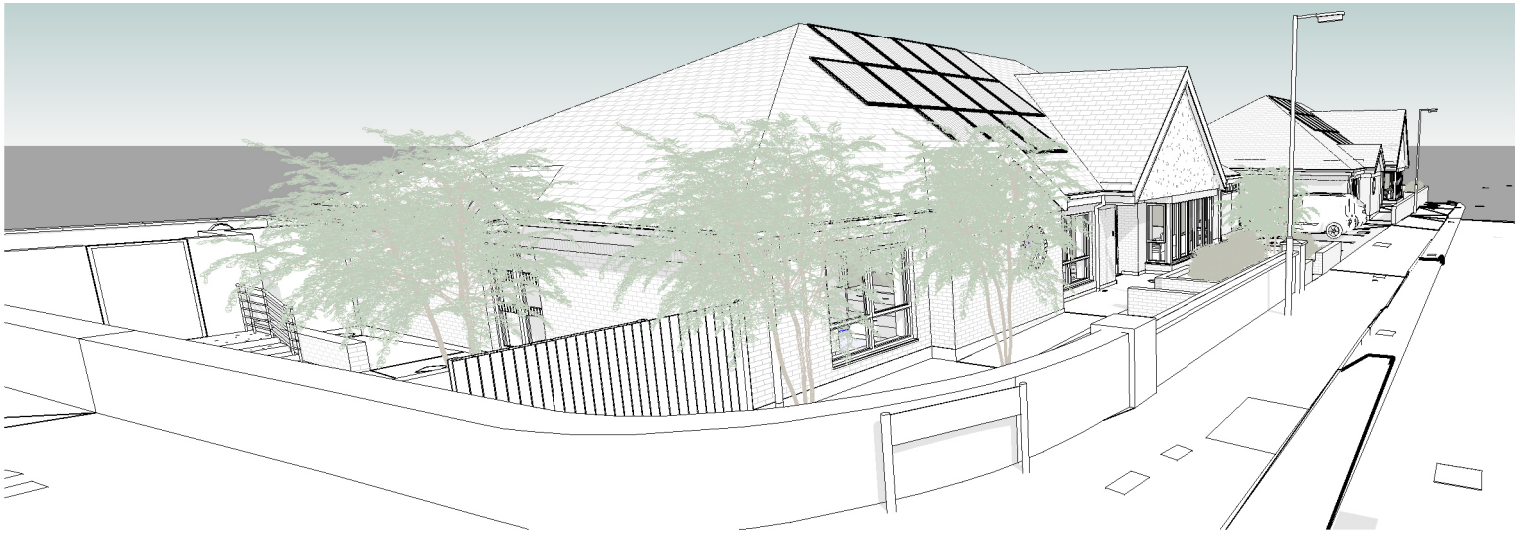

0102 | 1 | 3D View 1
@ A1

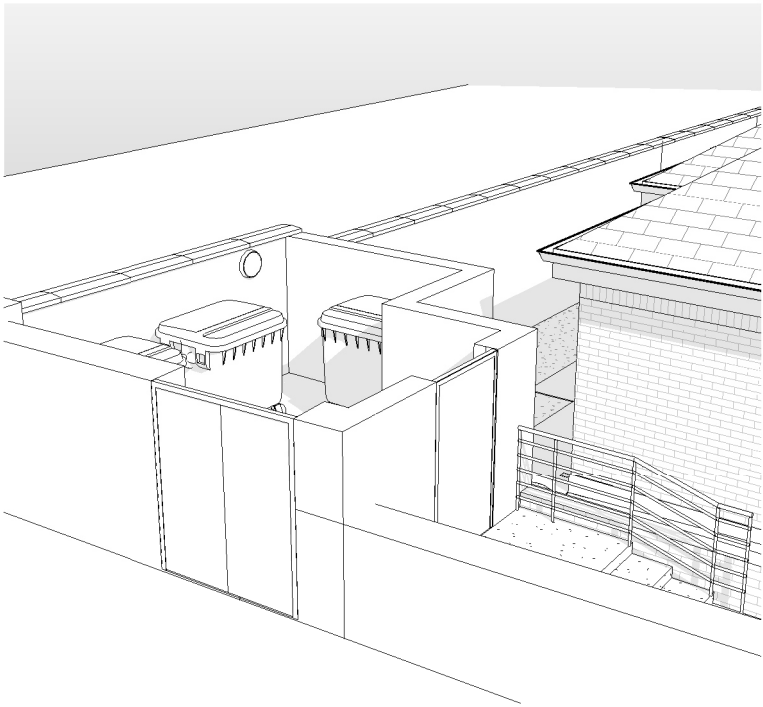

0102 | 2 | 3D View 2
@ A1



0102 | 3 | 3D View 3
@ A1

INFORMATION DRAWING

DO NOT SCALE from this drawing. Only figured dimensions are to be used. This drawing is the copyright of MOLONEY O'BEIRNE. Any discrepancies between this drawing and other information shall be reported to the ER. Construction should ONLY proceed from The Works Requirements or as amended/clarified per the contract conditions. Should any site personnel, or those employed to carry out works on their behalf, choose alternative materials or components to those specified by MOLONEY O'BEIRNE without reference and agreement with MOLONEY O'BEIRNE, then they do so entirely at their own risk.

LEGEND

Issued for Tender 26-08-26

Revisions Date

Drawing No.	Rev
23010-MOB-00-GF-DR-A-0102	

Description
3d View

Scale at A3	Drawn J.Owens
Date June 2026	Checked B.Moloney

Project
Tierney Street, Ardee,
Co. Louth

Client
St. John of God
Housing Association

Issue
TENDER

Project Code
6503

Oyster Point,
Temple Road,
Blackrock, Co. Dublin
T (01) 4003200 F (01) 2108168 E mail@mob.ie

www.mob.ie

MOLONEY O'BEIRNE / ARCHITECTS