


DO NOT SCALE from this drawing. Only figured dimensions are to be used.
This drawing is the copyright of MOLONEY O' BEIRNE. Any discrepancies between this drawing and other information shall be reported to the ER.



Construction should ONLY proceed from The Works Requirements or as amended/clarified per the contract conditions. Should any site personnel, or those employed to carry out works on their behalf, choose alternative materials or components to those specified by MOLONEY O'BEIRNE without reference and agreement with MOLONEY O'BEIRNE, then they do so entirely at their own risk

LEGEND


Existing rendered blockwork walls, piers & capping to be removed.

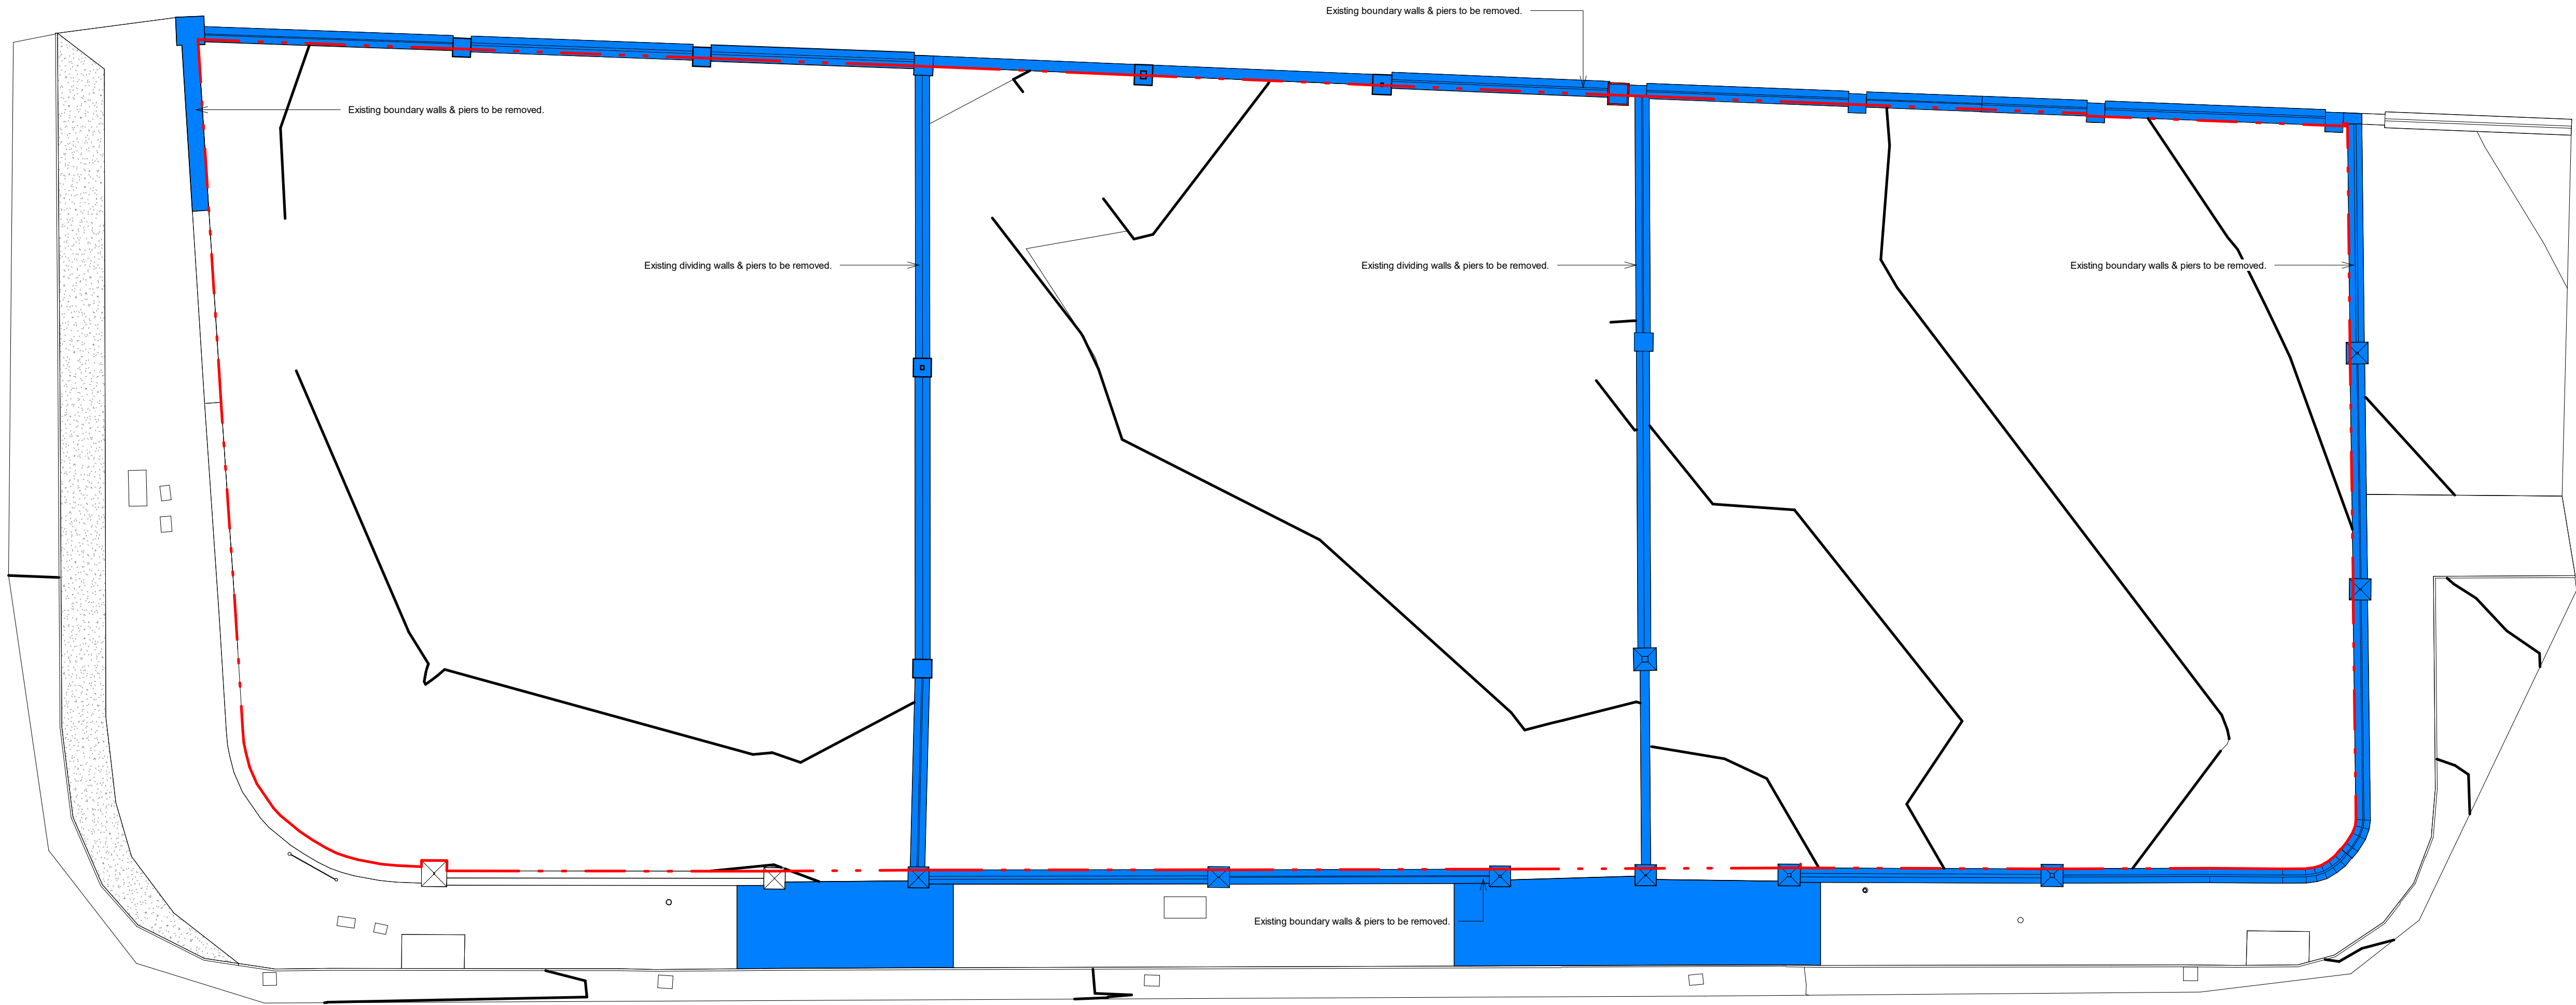


1101 1
1:100 @ A1
Existing Site Layout Plan

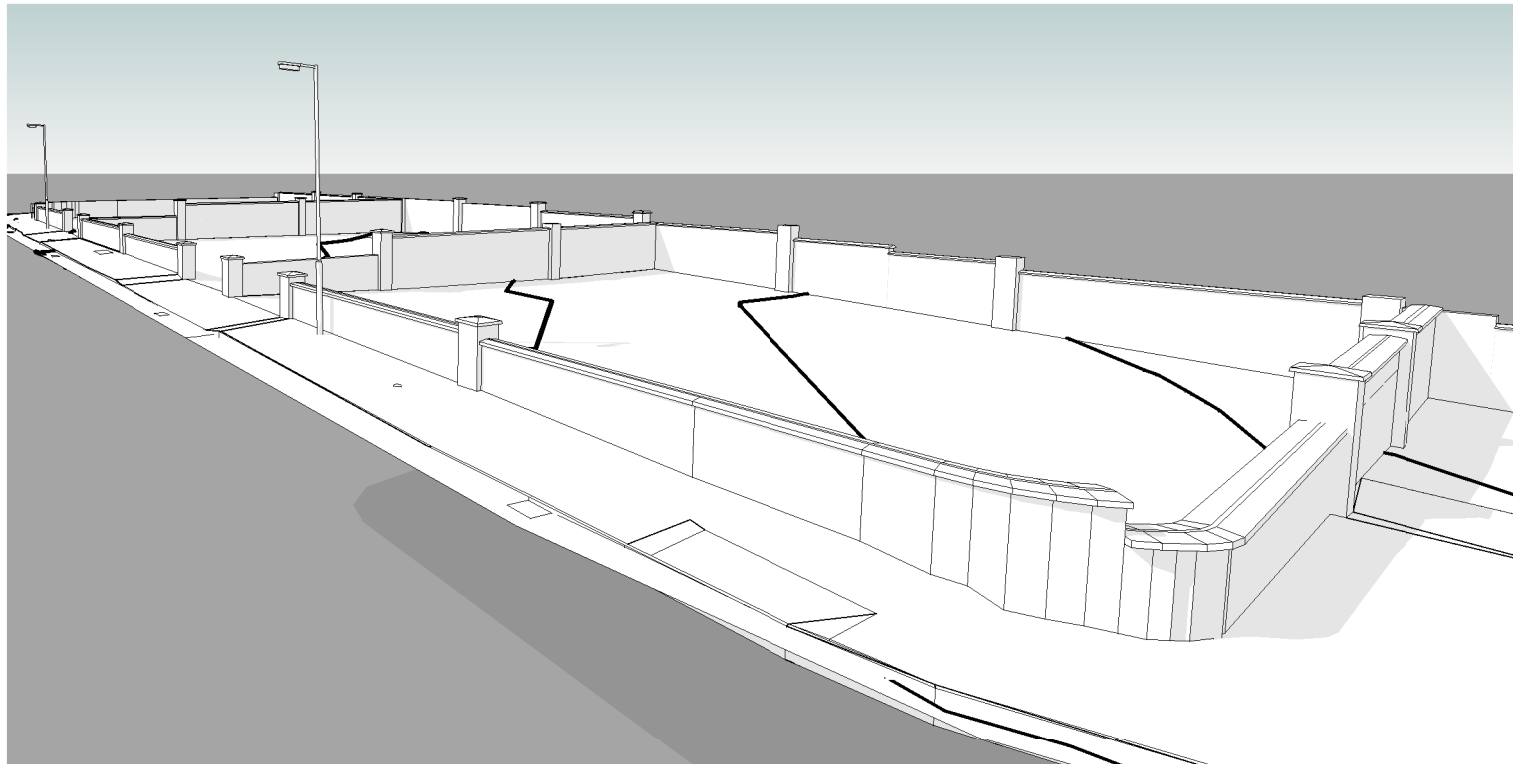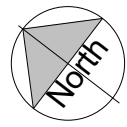

1101 2
@ A1
Existing 3D View 1

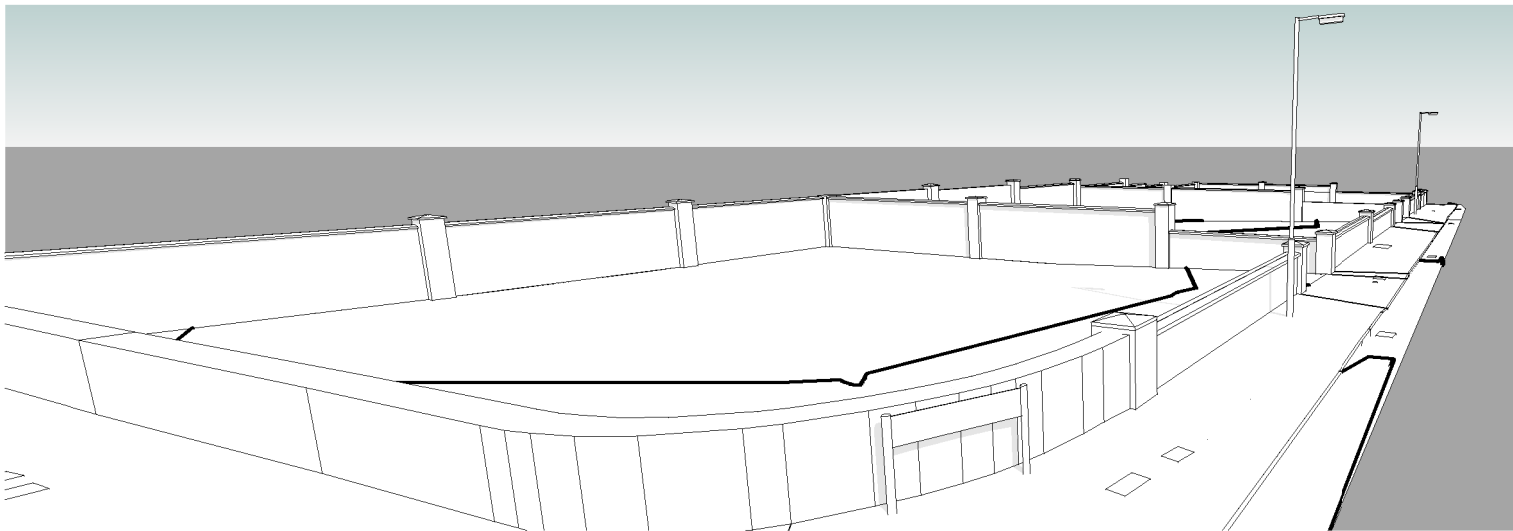

1101 3
@ A1
Existing 3D View 2

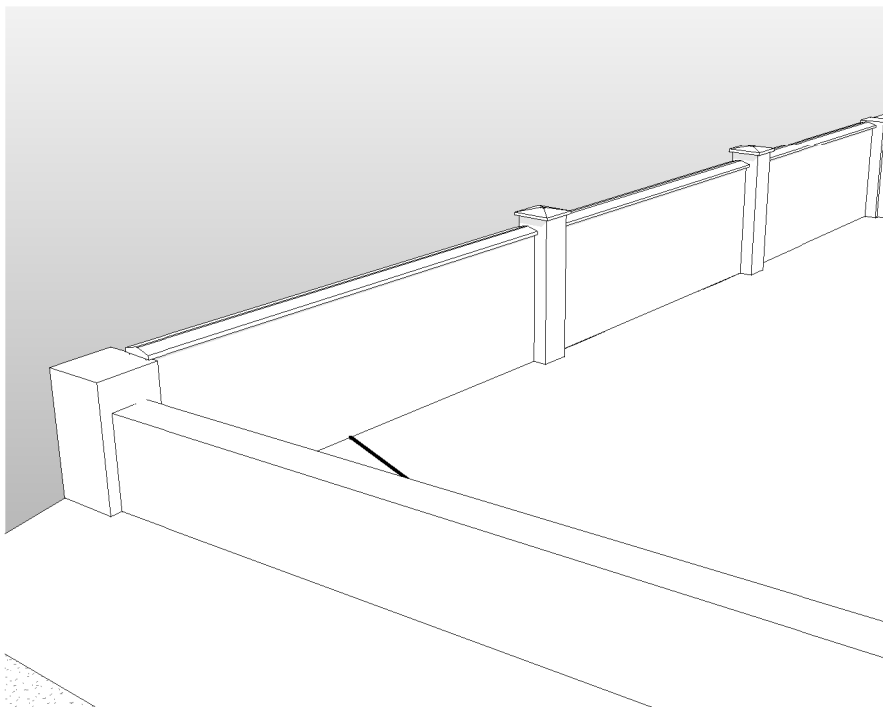

1101 4
@ A1
Existing 3D View 3

Issued for Tender

26-08-26

Revisions		Date
Drawing Name	23010-MOB-0C-GF-DR-A-1101	Rev
Sheet Name		
Existing Site Layout Plan		
Scale at A1	1 : 100	Drawn J.Owens
Date	June 2026	Checked B.Moloney

Project
Tierney Street, Ardee,
Co. Louth

Client
St. John of God
Housing Association

Issue
TENDER

Project Code
6503



Oyster Point,
Temple Road,
Blackrock, Co. Dublin
T (01) 4003200 F (01) 2108168 E mail@mob.ie

www.mob.ie

MOLONEY O'BEIRNE /ARCHITECTS
Model Reference (mobha-svc-fpi) Drawings 2023 Draw 23010 Tierney St Ardee 23020 Rev01 23010 Tierney Street Ardee Site TENDER ISSUE.rvt