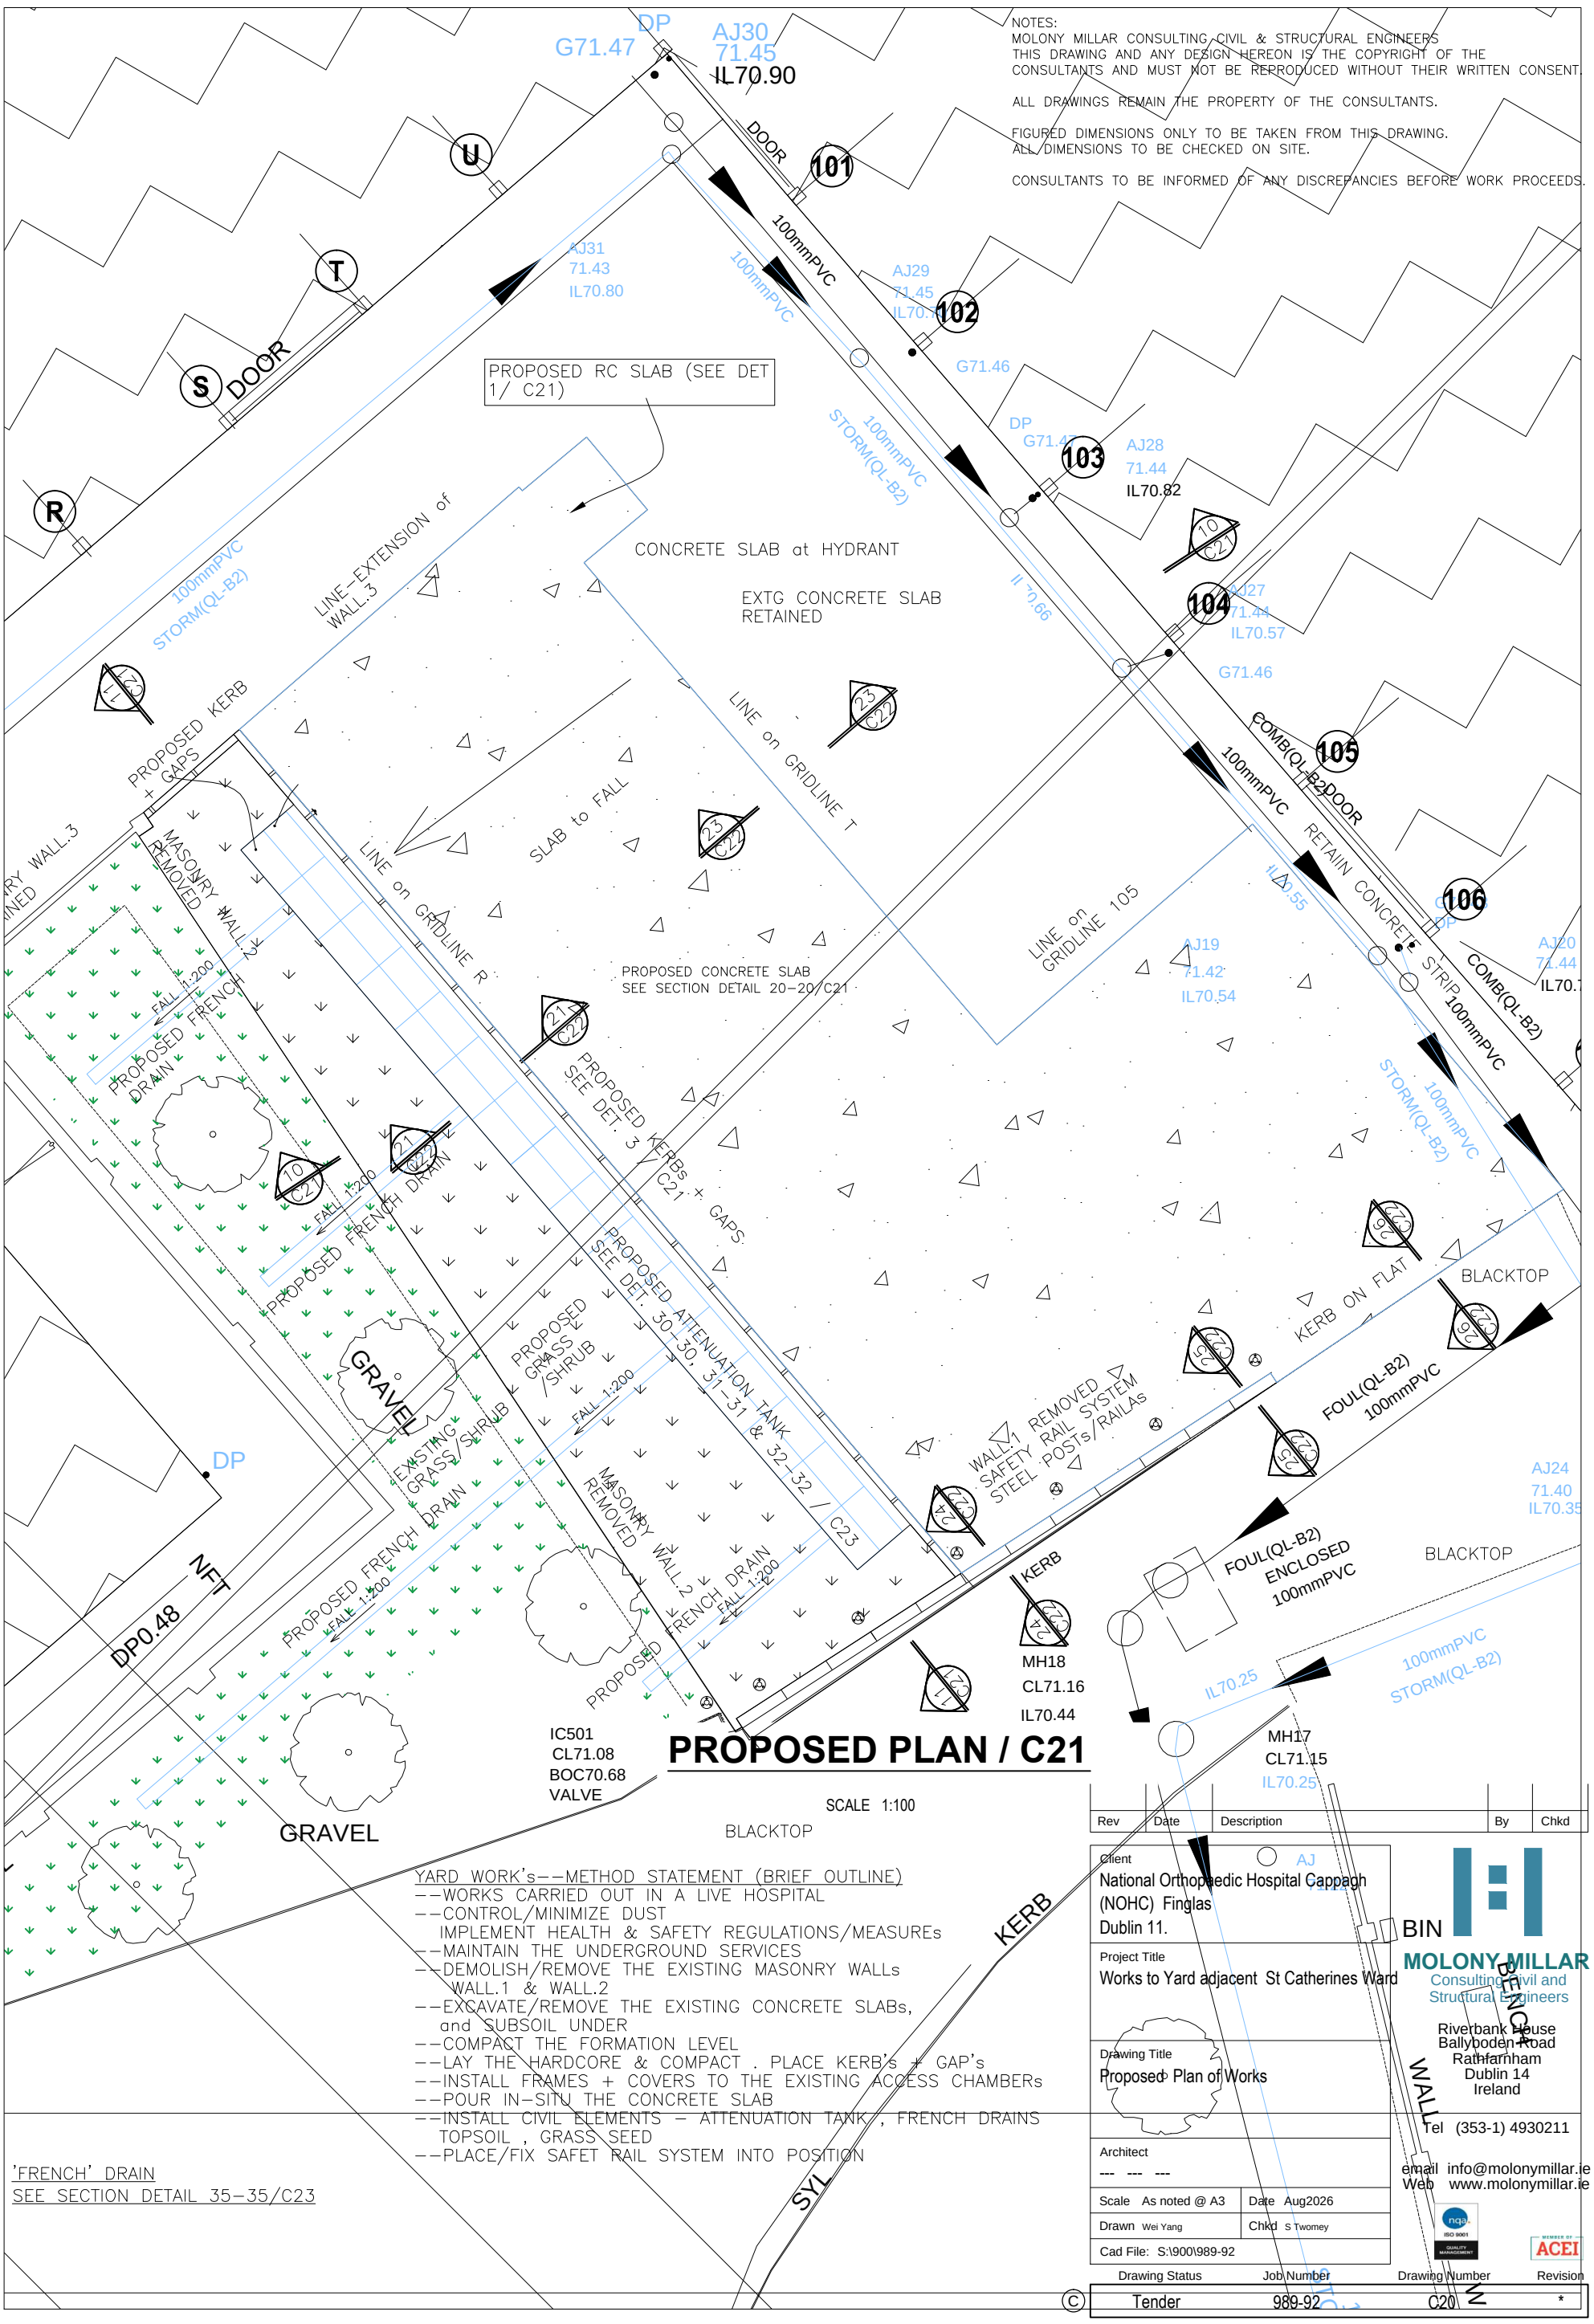

NOTES:
MOLONY MILLAR CONSULTING CIVIL & STRUCTURAL ENGINEERS
THIS DRAWING AND ANY DESIGN HEREON IS THE COPYRIGHT OF THE CONSULTANTS AND MUST NOT BE REPRODUCED WITHOUT THEIR WRITTEN CONSENT.

ALL DRAWINGS REMAIN THE PROPERTY OF THE CONSULTANTS.

FIGURED DIMENSIONS ONLY TO BE TAKEN FROM THIS DRAWING.
ALL DIMENSIONS TO BE CHECKED ON SITE.

CONSULTANTS TO BE INFORMED OF ANY DISCREPANCIES BEFORE WORK PROCEEDS.

YARD WORK's--METHOD STATEMENT (BRIEF OUTLINE)
--WORKS CARRIED OUT IN A LIVE HOSPITAL
--CONTROL/MINIMIZE DUST
IMPLEMENT HEALTH & SAFETY REGULATIONS/MEASUREs
--MAINTAIN THE UNDERGROUND SERVICES
--DEMOLISH/REMOVE THE EXISTING MASONRY WALLs
WALL.1 & WALL.2
--EXCAVATE/REMOVE THE EXISTING CONCRETE SLABs, and SUBSOIL UNDER
--COMPACT THE FORMATION LEVEL
--LAY THE HARDCORE & COMPACT . PLACE KERB's + GAP's
--INSTALL FRAMES + COVERS TO THE EXISTING ACCESS CHAMBERs
--POUR IN-SITU THE CONCRETE SLAB
--INSTALL CIVIL ELEMENTS - ATTENUATION TANK , FRENCH DRAINS TOPSOIL , GRASS SEED
--PLACE/FIX SAFET RAIL SYSTEM INTO POSITION

'FRENCH' DRAIN
SEE SECTION DETAIL 35-35/C23

Rev	Date	Description	By	Chkd

Client
National Orthopaedic Hospital Cappagh (NOHC) Finglas
Dublin 11.

Project Title
Works to Yard adjacent St Catherines Ward

Drawing Title
Proposed Plan of Works

Architect
--- --- ---

Scale As noted @ A3	Date Aug2026
Drawn Wei Yang	Chkd S Twomey
Cad File: S:\900\989-92	

MOLONY MILLAR
Consulting Civil and Structural Engineers
Riverbank House
Ballyboden Road
Rathfarnham
Dublin 14
Ireland
Tel (353-1) 4930211
email info@molonymillar.ie
Web www.molonymillar.ie

Drawing Status	Job Number	Drawing Number	Revision
Tender	989-92	C20	*

©