



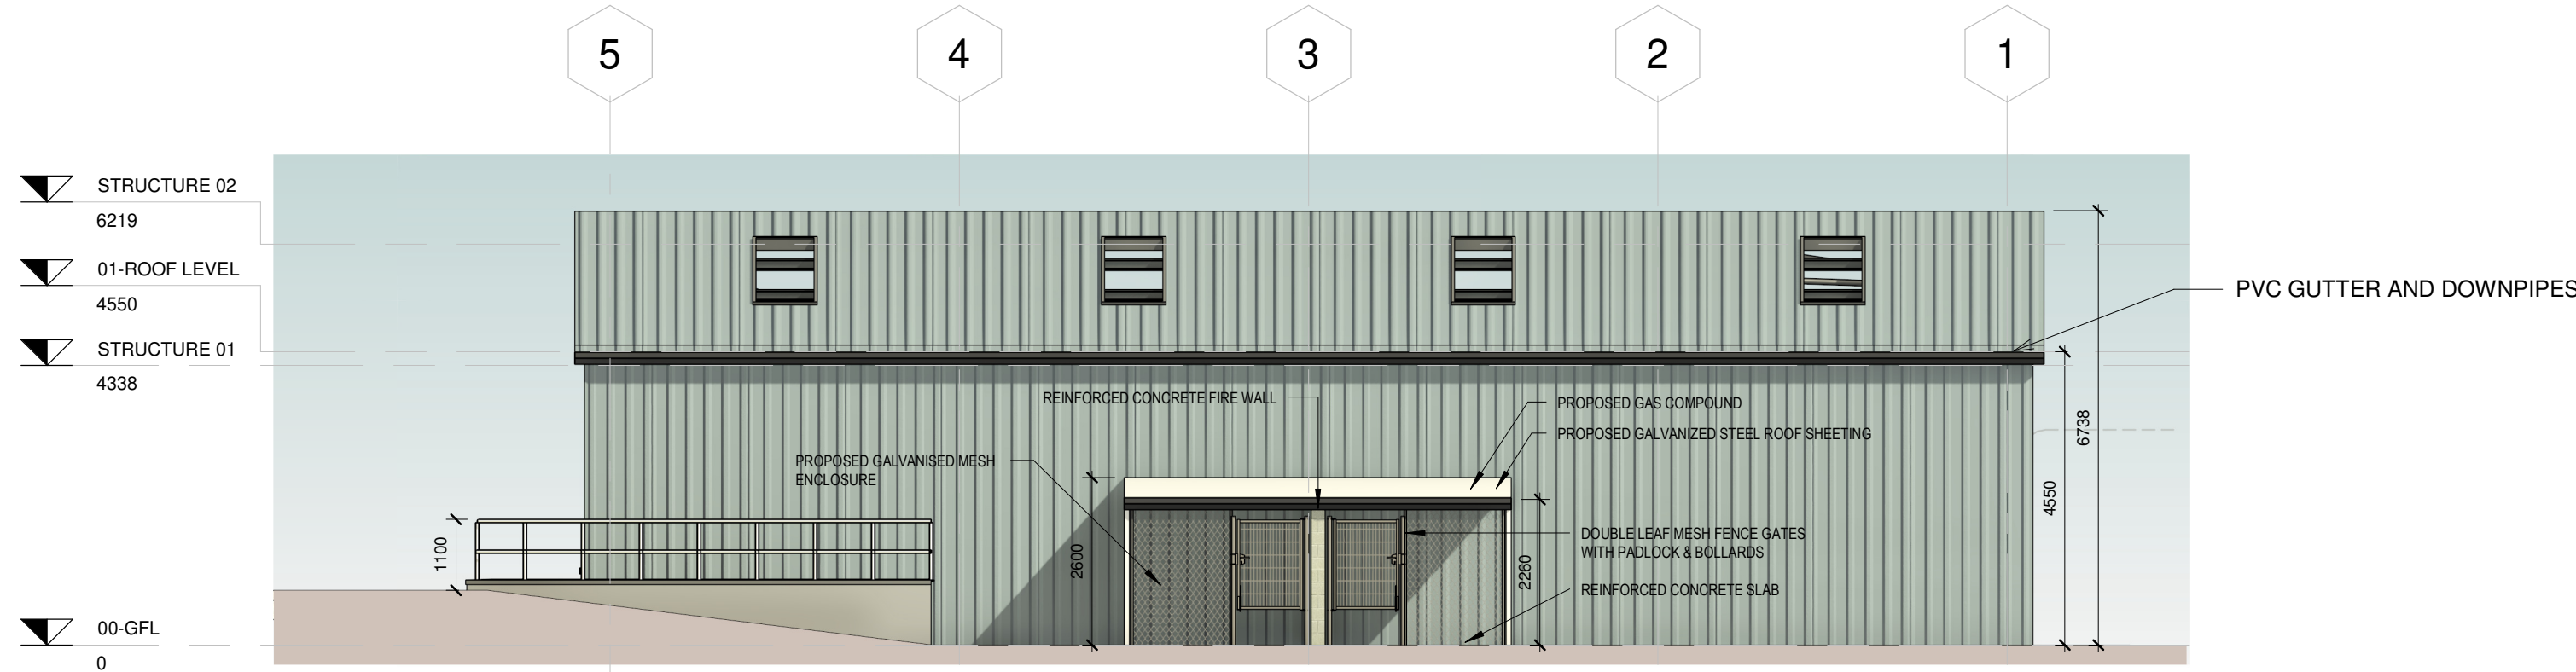


SIDE ELEVATION - (NORTH-EAST)

1 : 100

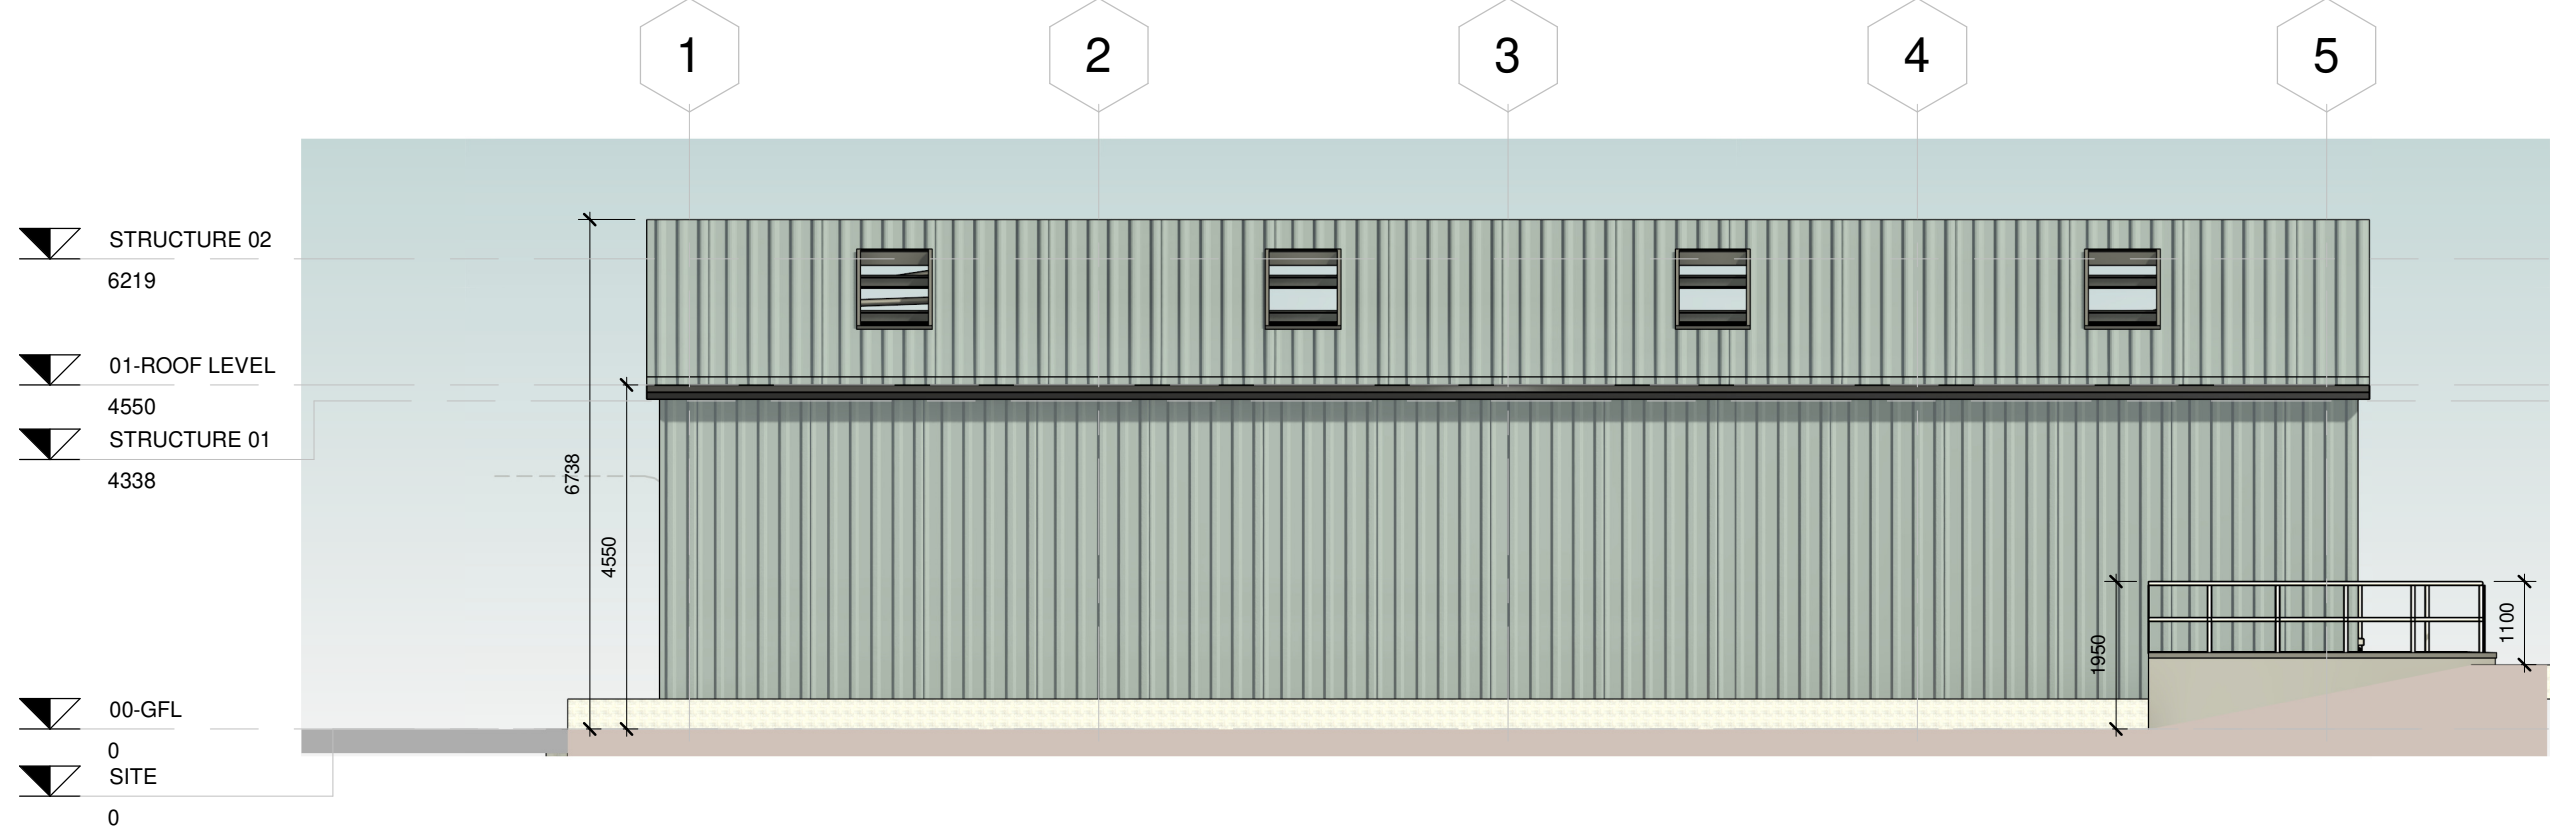

SIDE ELEVATION - (SOUTH-WEST)


1 : 100

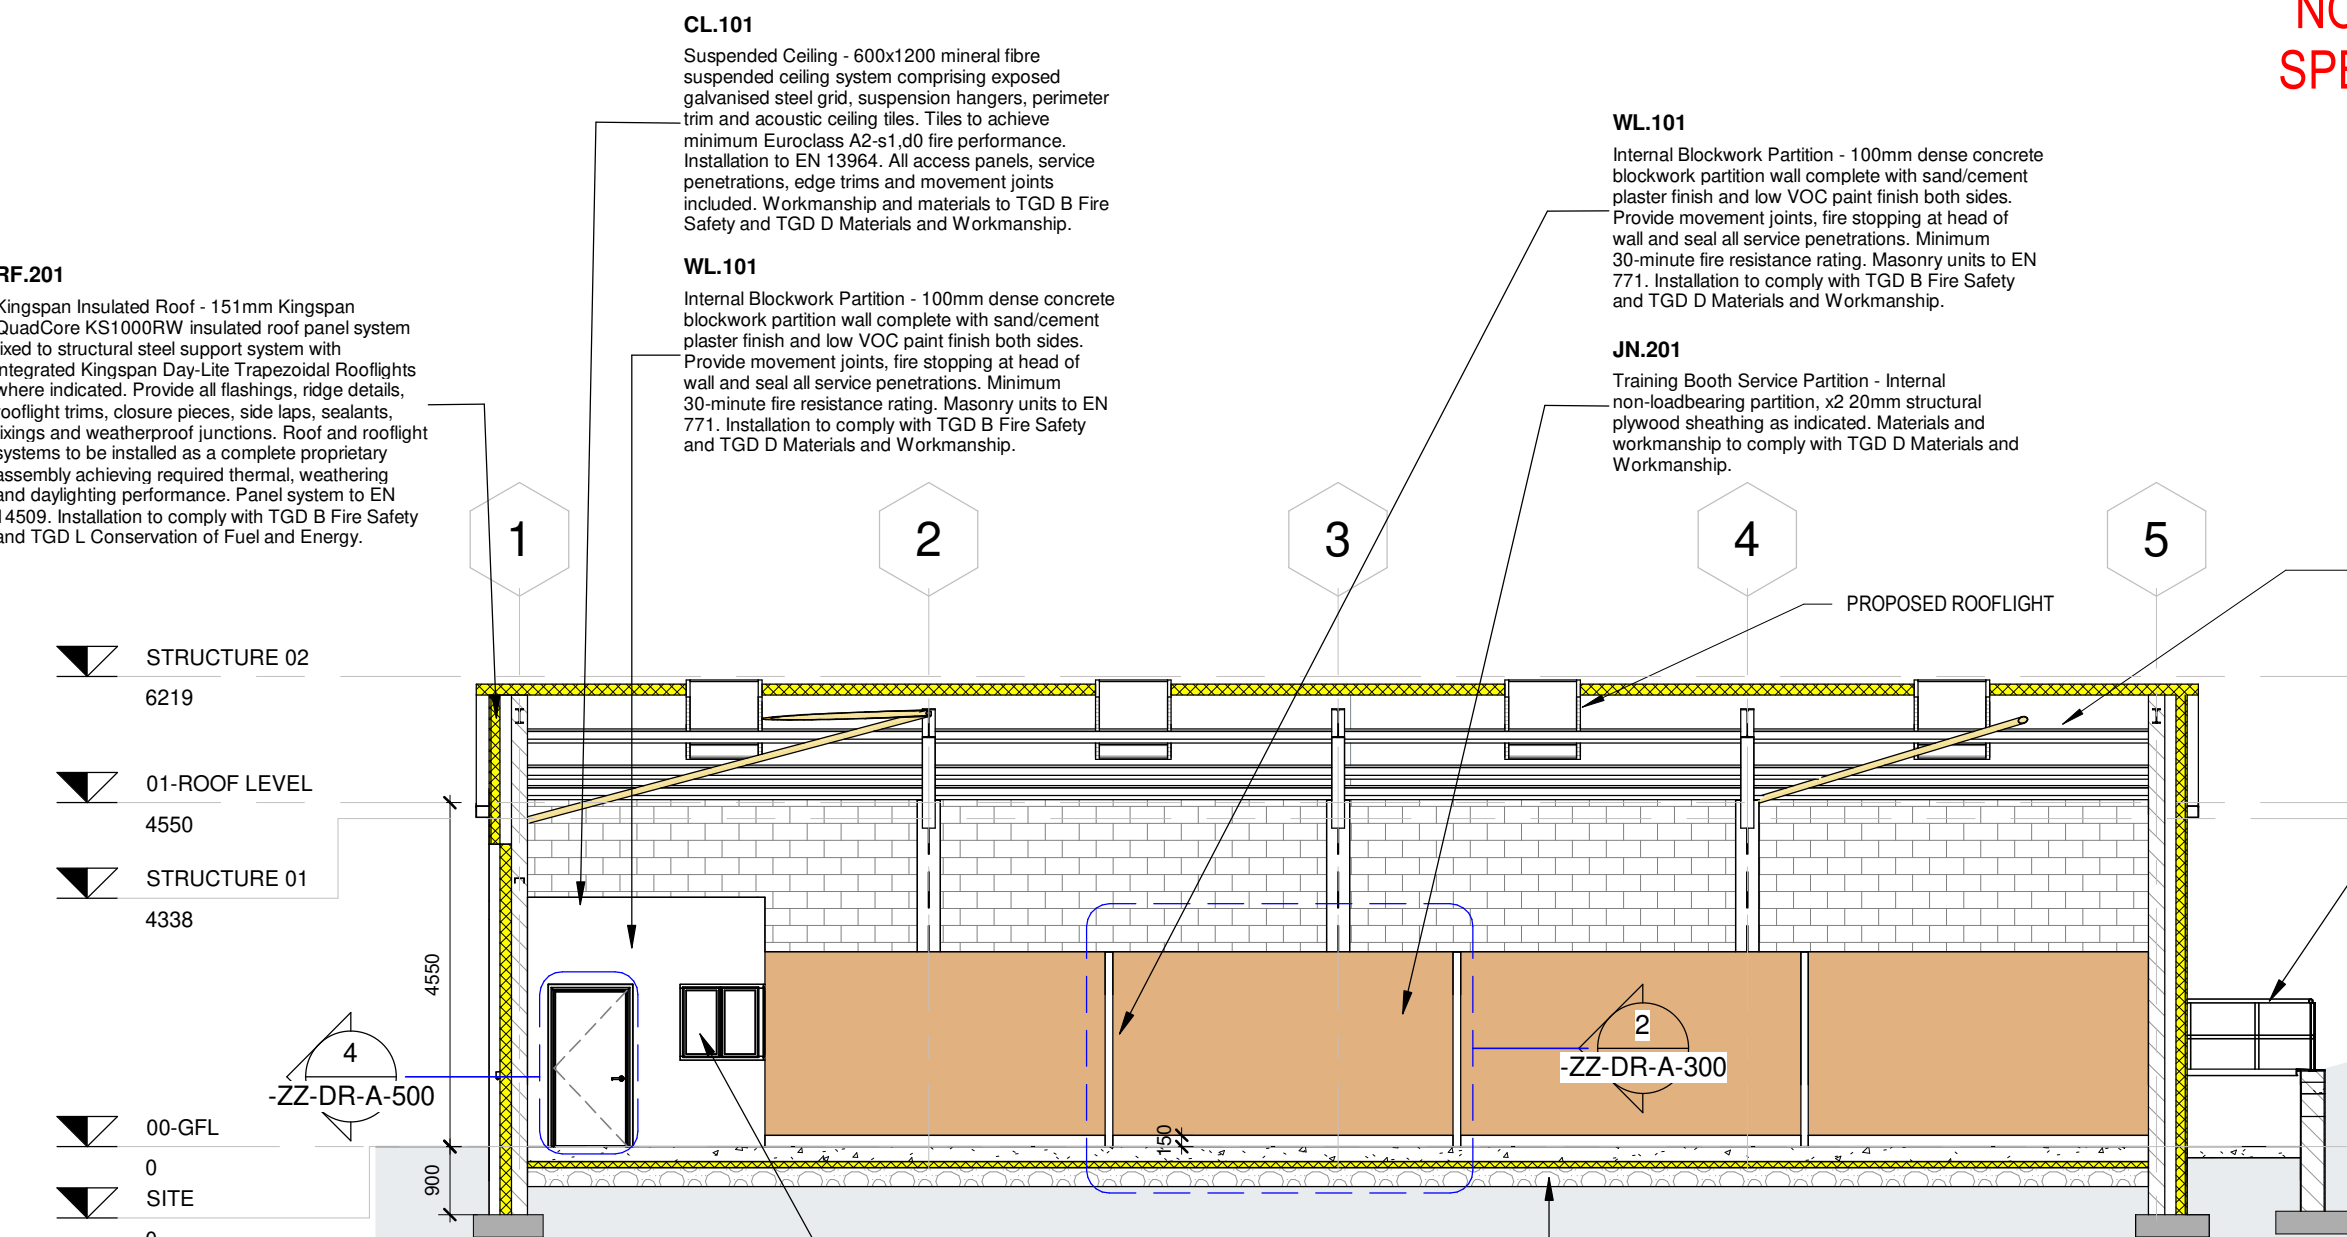

SECTION A


1 : 100

NOTE: REFER TO ENGINEERS DRAWINGS AND SPECIFICATION FOR STEEL AND FOUNDATIONS

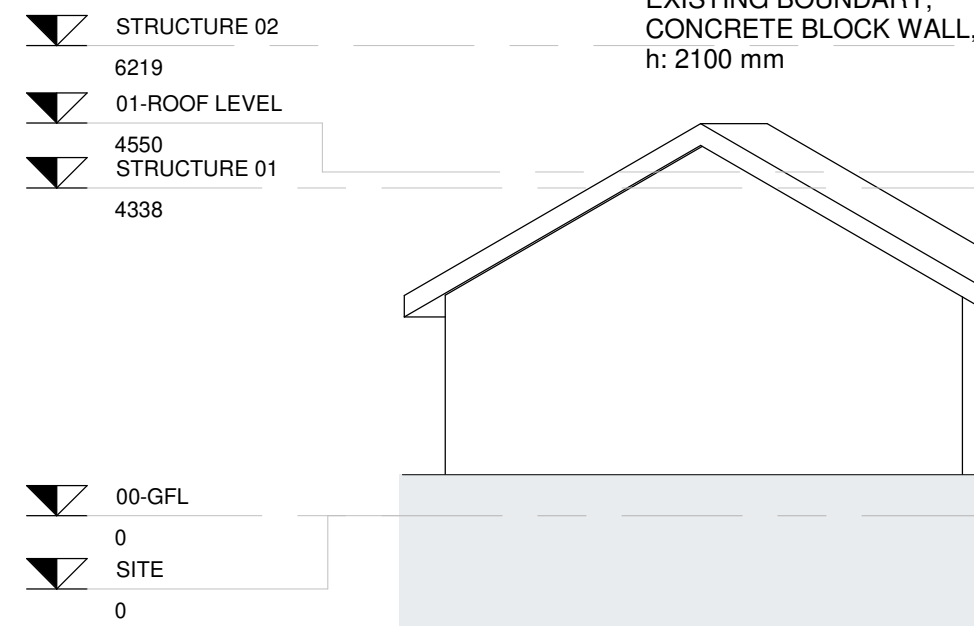


SECTION B

1 : 100

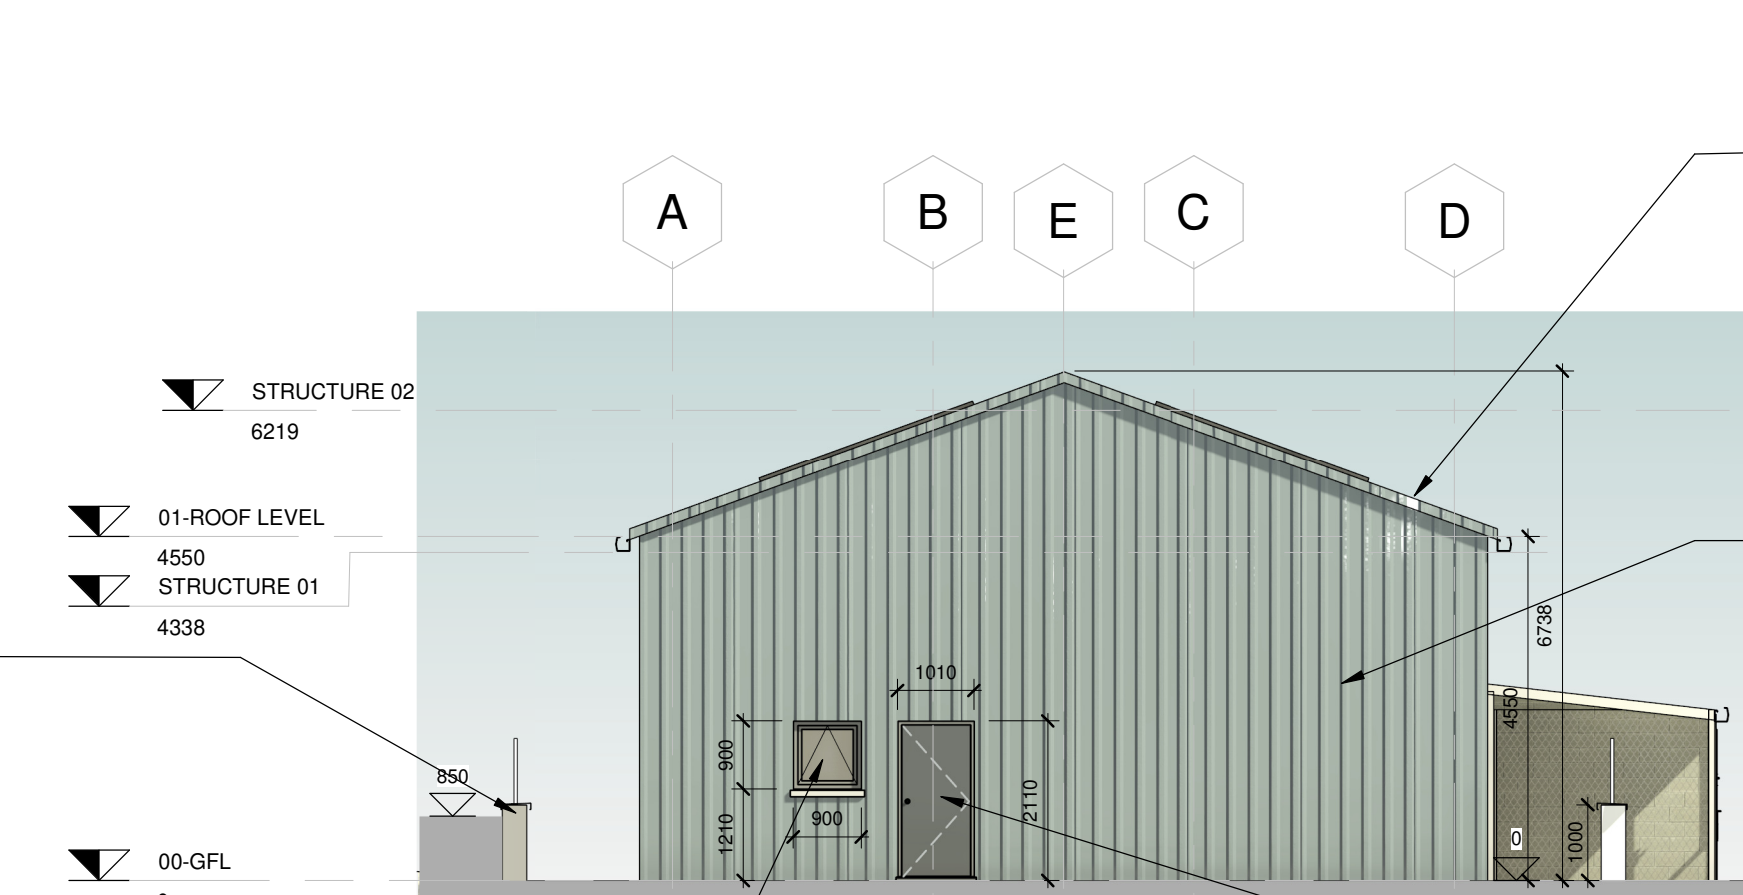


REAR ELEVATION - (SOUTH-EAST)

1 : 100

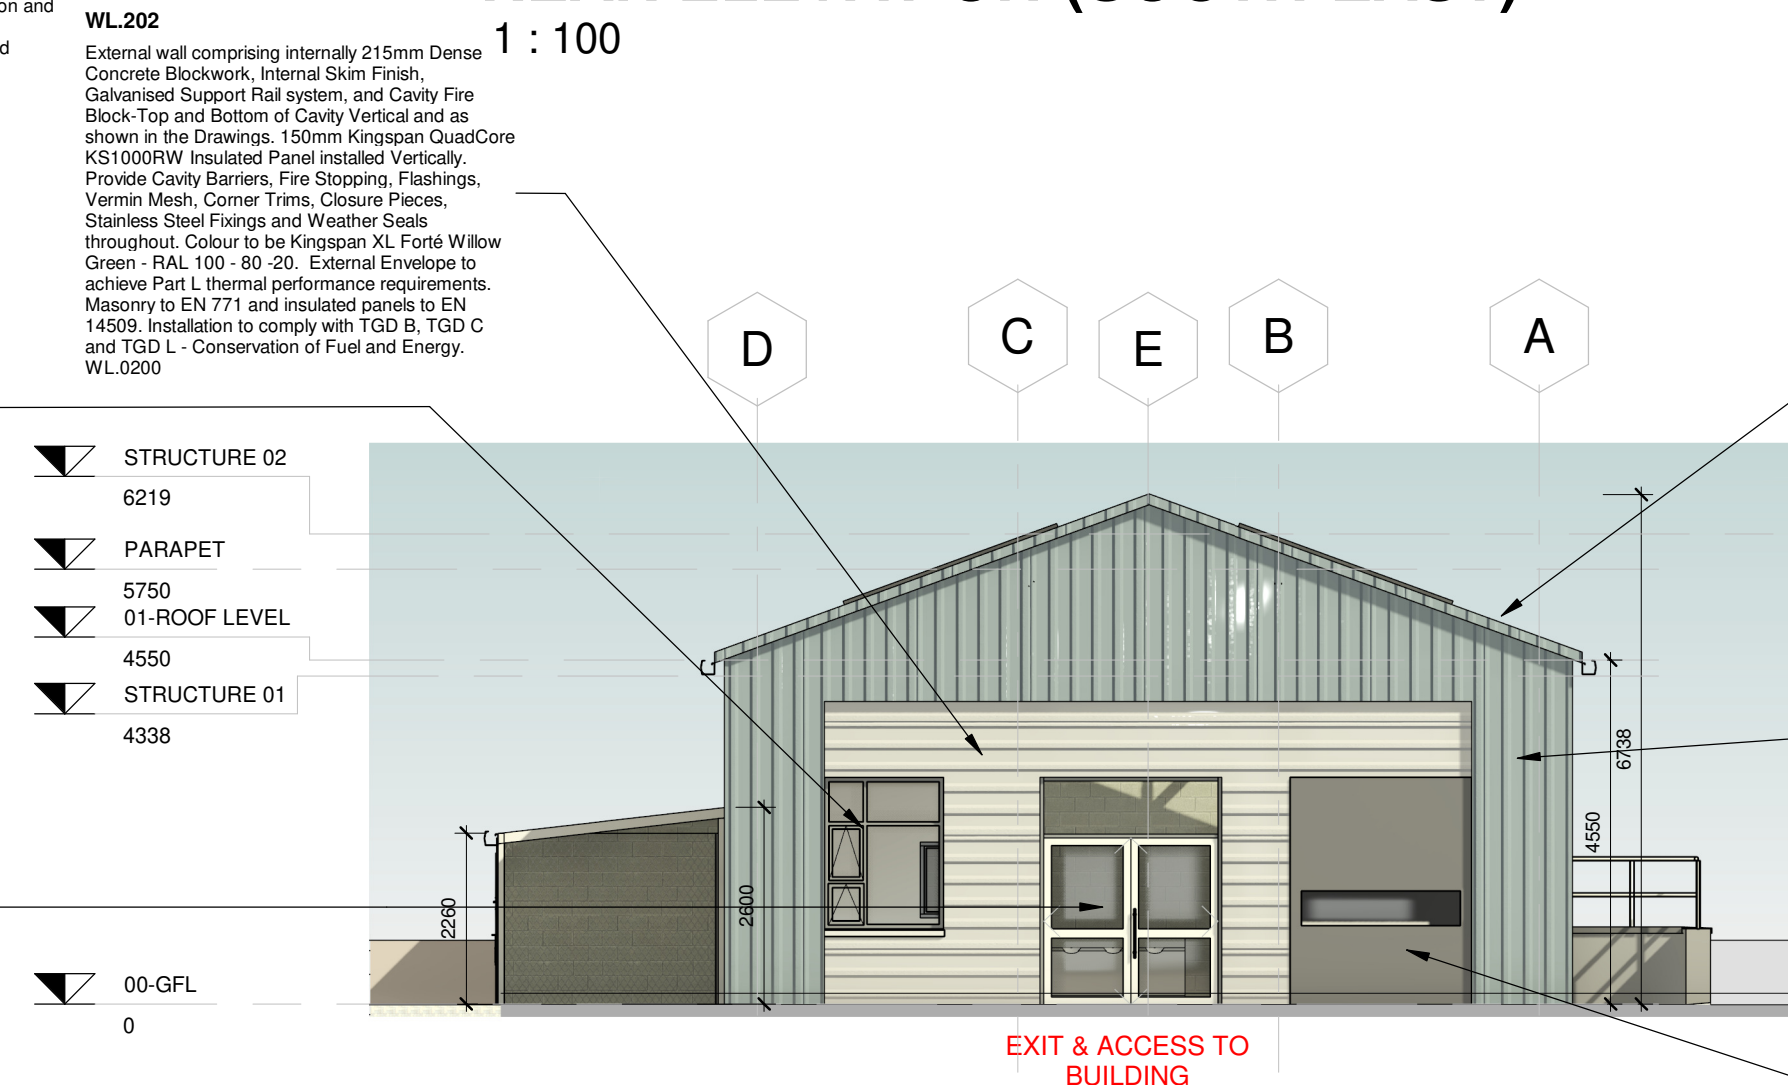

FRONT ELEVATION - (NORTH-WEST)

1 : 100

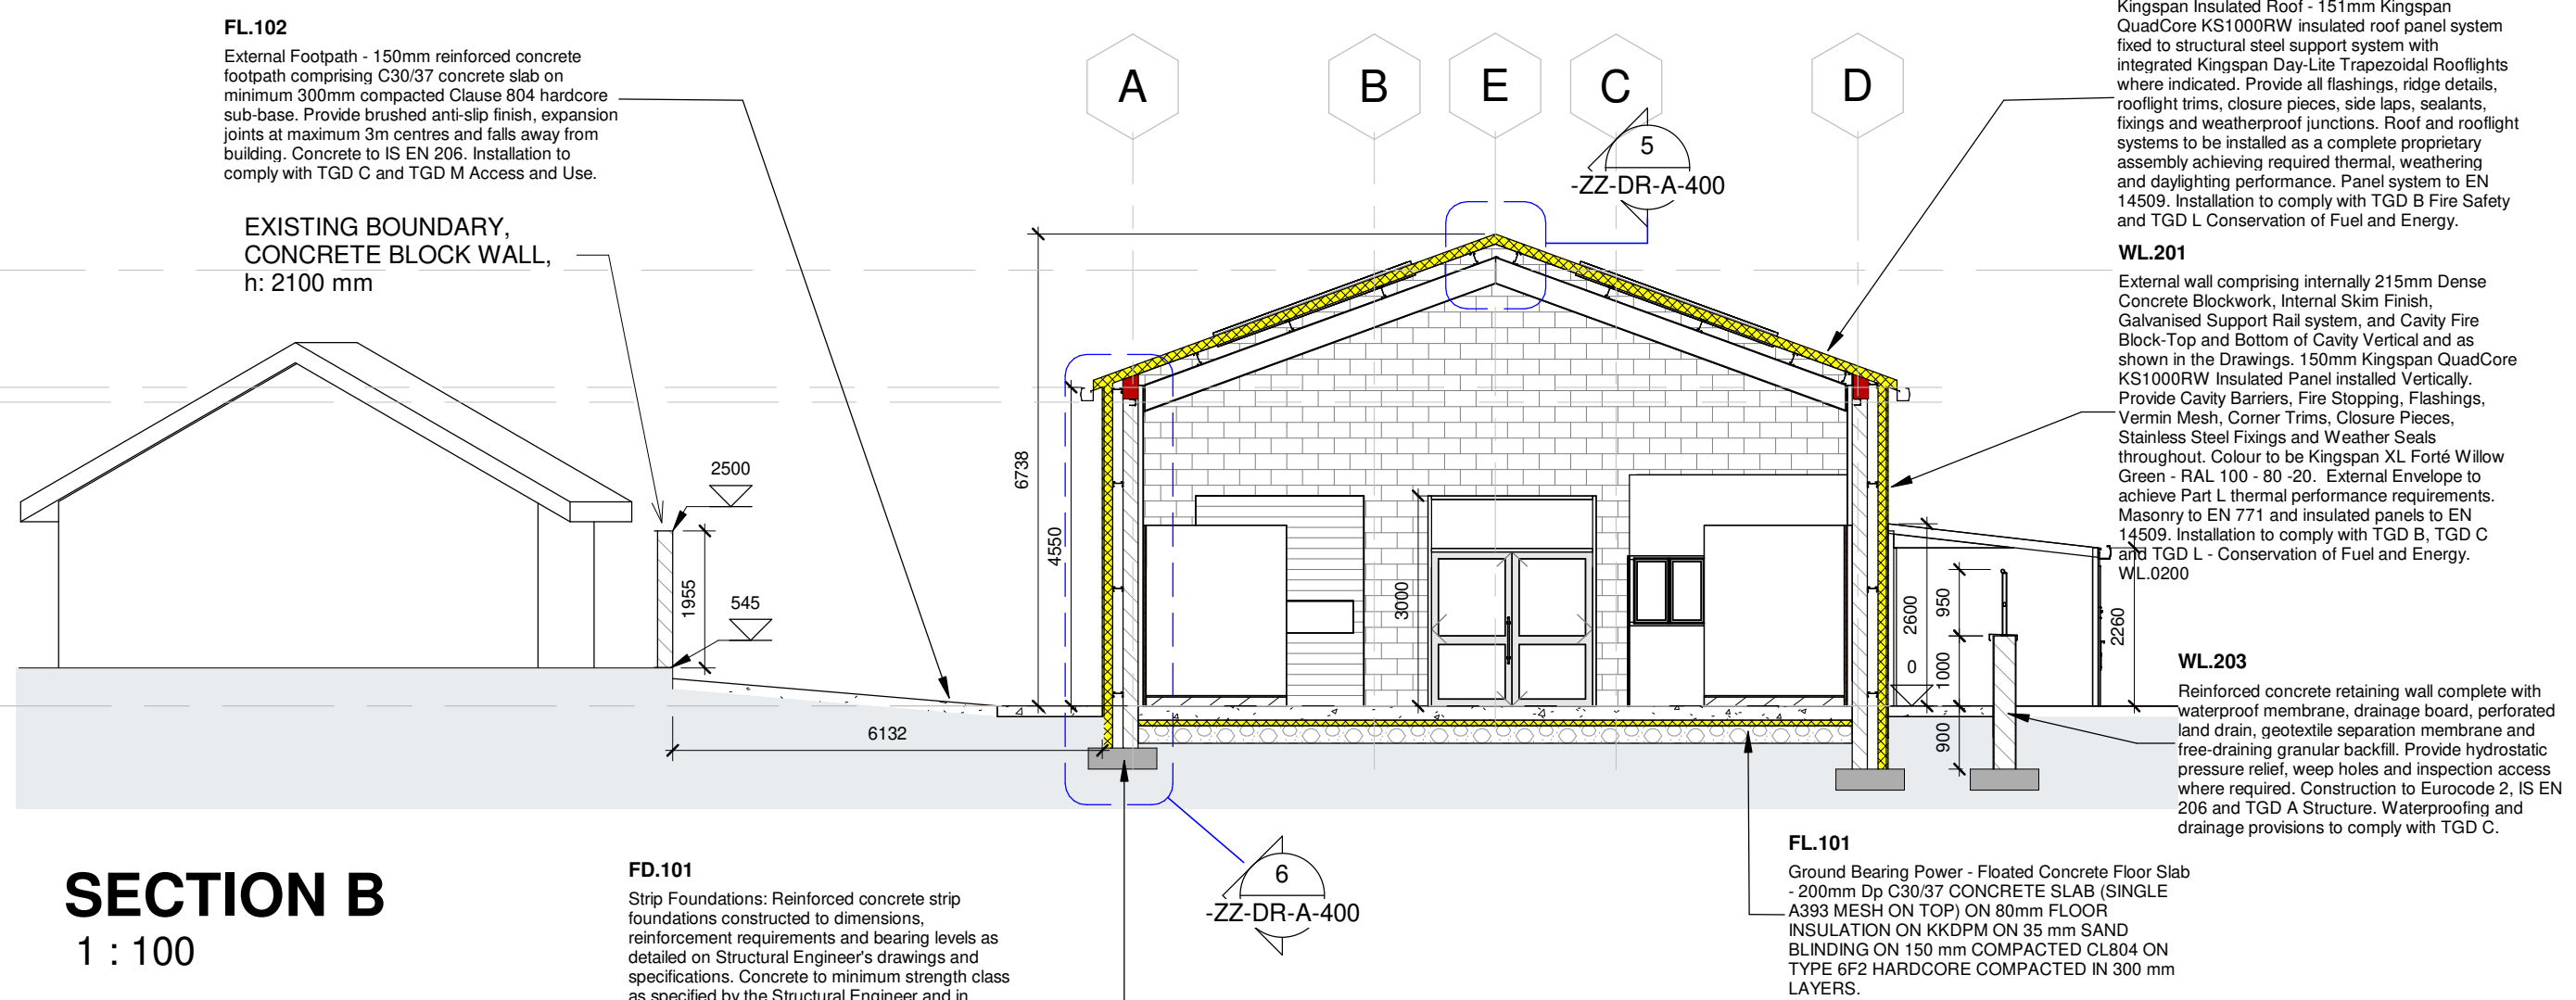

Revision Number	Revision Date	Issued by	Revision Description

Use figured dimensions only. All dimensions to be checked on site.
Architects to be informed immediately of any discrepancies before work commences on site
This drawing and any design hereon is the copyright of Kenny Lyons & Associates Architects and must not be reproduced in whole or in part without their prior consent.