

ELECTRICAL SITE SERVICES

SCALE 1 : 200 @ A1

150mm

260mm

260mm

200mm

300mm

300mm

400mm

LV

LV

LV

LV

MV

MV

MV

○ TELECOMMUNICATION

○ TELECOMMUNICATION

○ TELECOMMUNICATION

○ TELECOMMUNICATION

○ TELECOMMUNICATION

○ TELECOMMUNICATION

○ TELECOMMUNICATION

LV

MV

MV

LV

LV

LV

LV

○ TELECOMMUNICATION

○ TELECOMMUNICATION

○ TELECOMMUNICATION

○ TELECOMMUNICATION

○ TELECOMMUNICATION

○ TELECOMMUNICATION


○ TELECOMMUNICATION

LV=ESB Low Voltage Cable (400/230volts)

MV=ESB Medium Voltage Cable(20,000/10,000volts)

38kV=ESB 38,000 Volt Cable

DUCT CLEARANCES IN TRENCHES
FOR M&E SERVICES

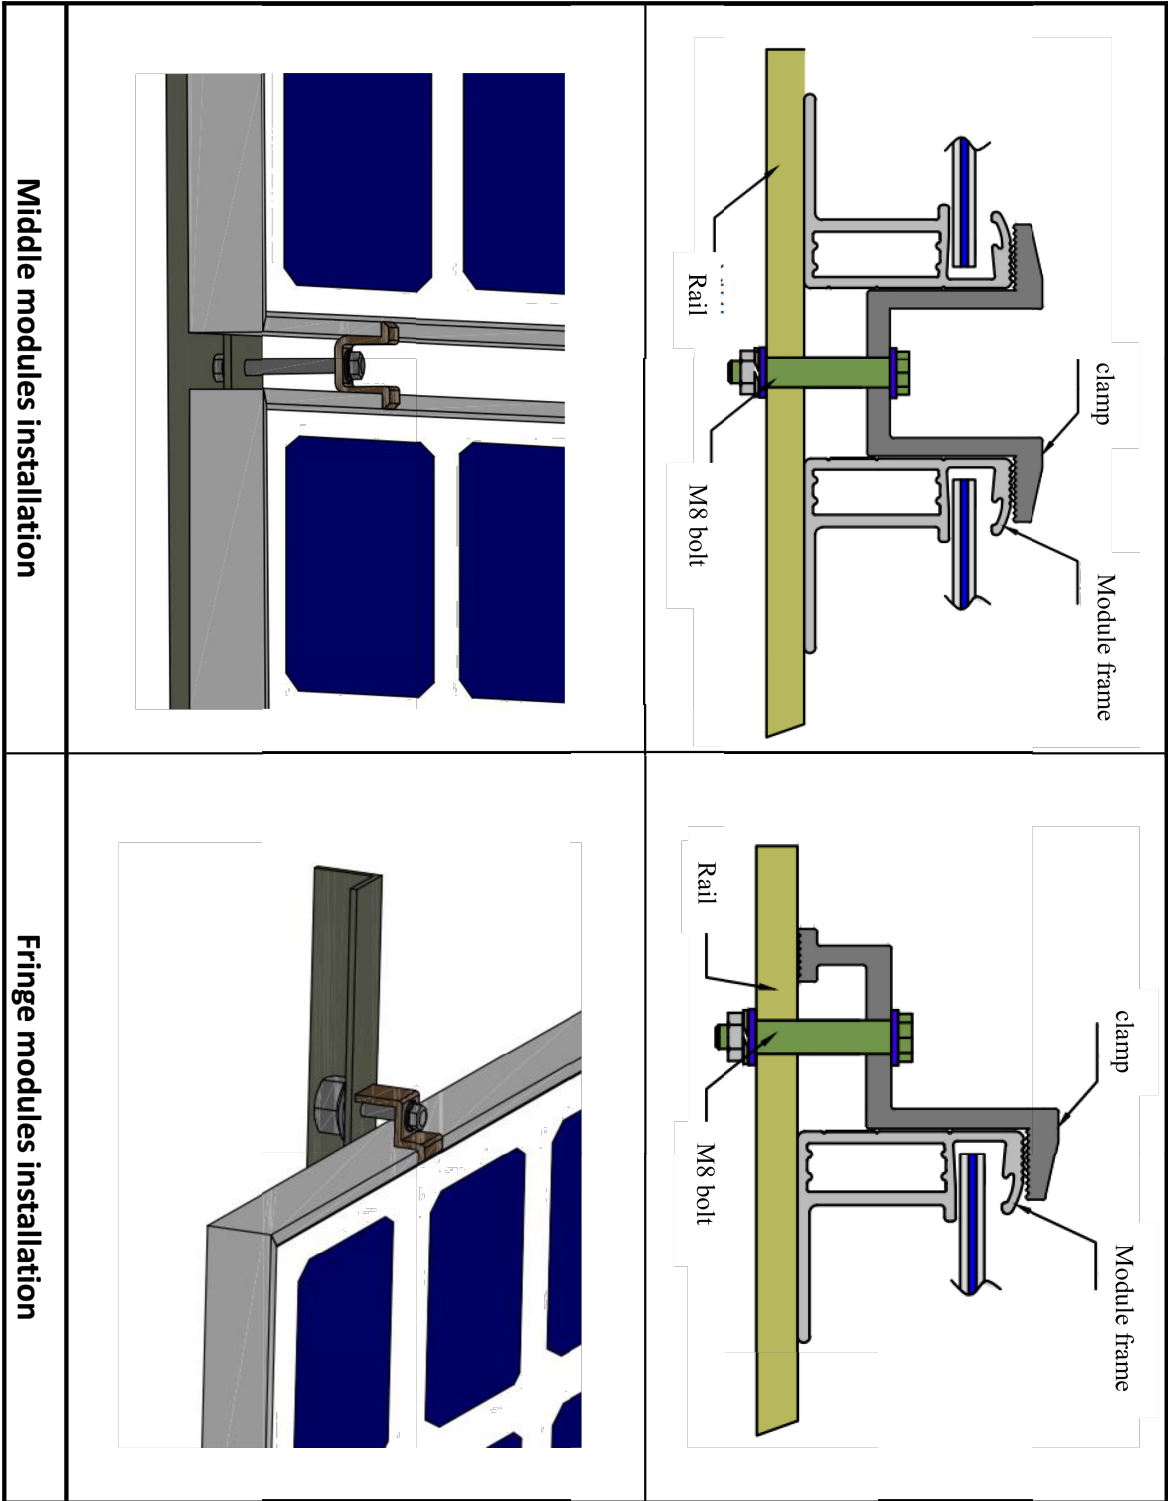

GENERIC DETAIL OF SOLAR MOUNTING BRACKETS USING CLAMPS - NTS



No: Date: By: Revision:

CALLISTO
Callisto Consulting Engineering Ltd

Block 6, Central Business Park, Clonsilla, Tallamore, Co Offaly - Email info@callisto.ie - Tel. 05793 51010

Figured dimensions only to be taken from this drawing. All dimensions to be obtained immediately of any discrepancies before work commences on site. The drawing and any design herein is copyright of Callisto Consulting Engineering and must not be reproduced in whole or in part without their prior written consent.

Project: BANAGHER PLUMBING WORKSHOP

Address: BANAGHER FET CENTRE, MAIN STREET, BANAGHER, CO. OFFALY

Client: LOEB

Title: ELECTRICAL SITE SERVICES LAYOUT

Drawing No.: 2512CCE-00-220R-S001

Rev No.: B

Date: 28/09/2026

Scale: 1:200

Drawn by: MM

Checked: DM

A1