


BE3917F | Appendix B · Standard Classroom

Trinity Business School (094-001), Level 4 (Fourth Floor) · Room 436 Seminar Room

Sheet 1 of 2: full floor (general arrangement), drawing at original scale. The space in scope is highlighted in red. Outline is indicative only; dimensions to be verified at site survey (Specification B1.5).

NOTE
NO DIMENSIONS TO BE SCALED FROM THIS DRAWING
ALL DIMENSIONS TO BE CHECKED ON SITE
THIS DRAWING IS TO BE READ IN CONJUNCTION WITH
RELEVANT CONSULTANTS DRAWINGS
ANY ERRORS AND OMISSIONS TO BE REPORTED TO THIS OFFICE

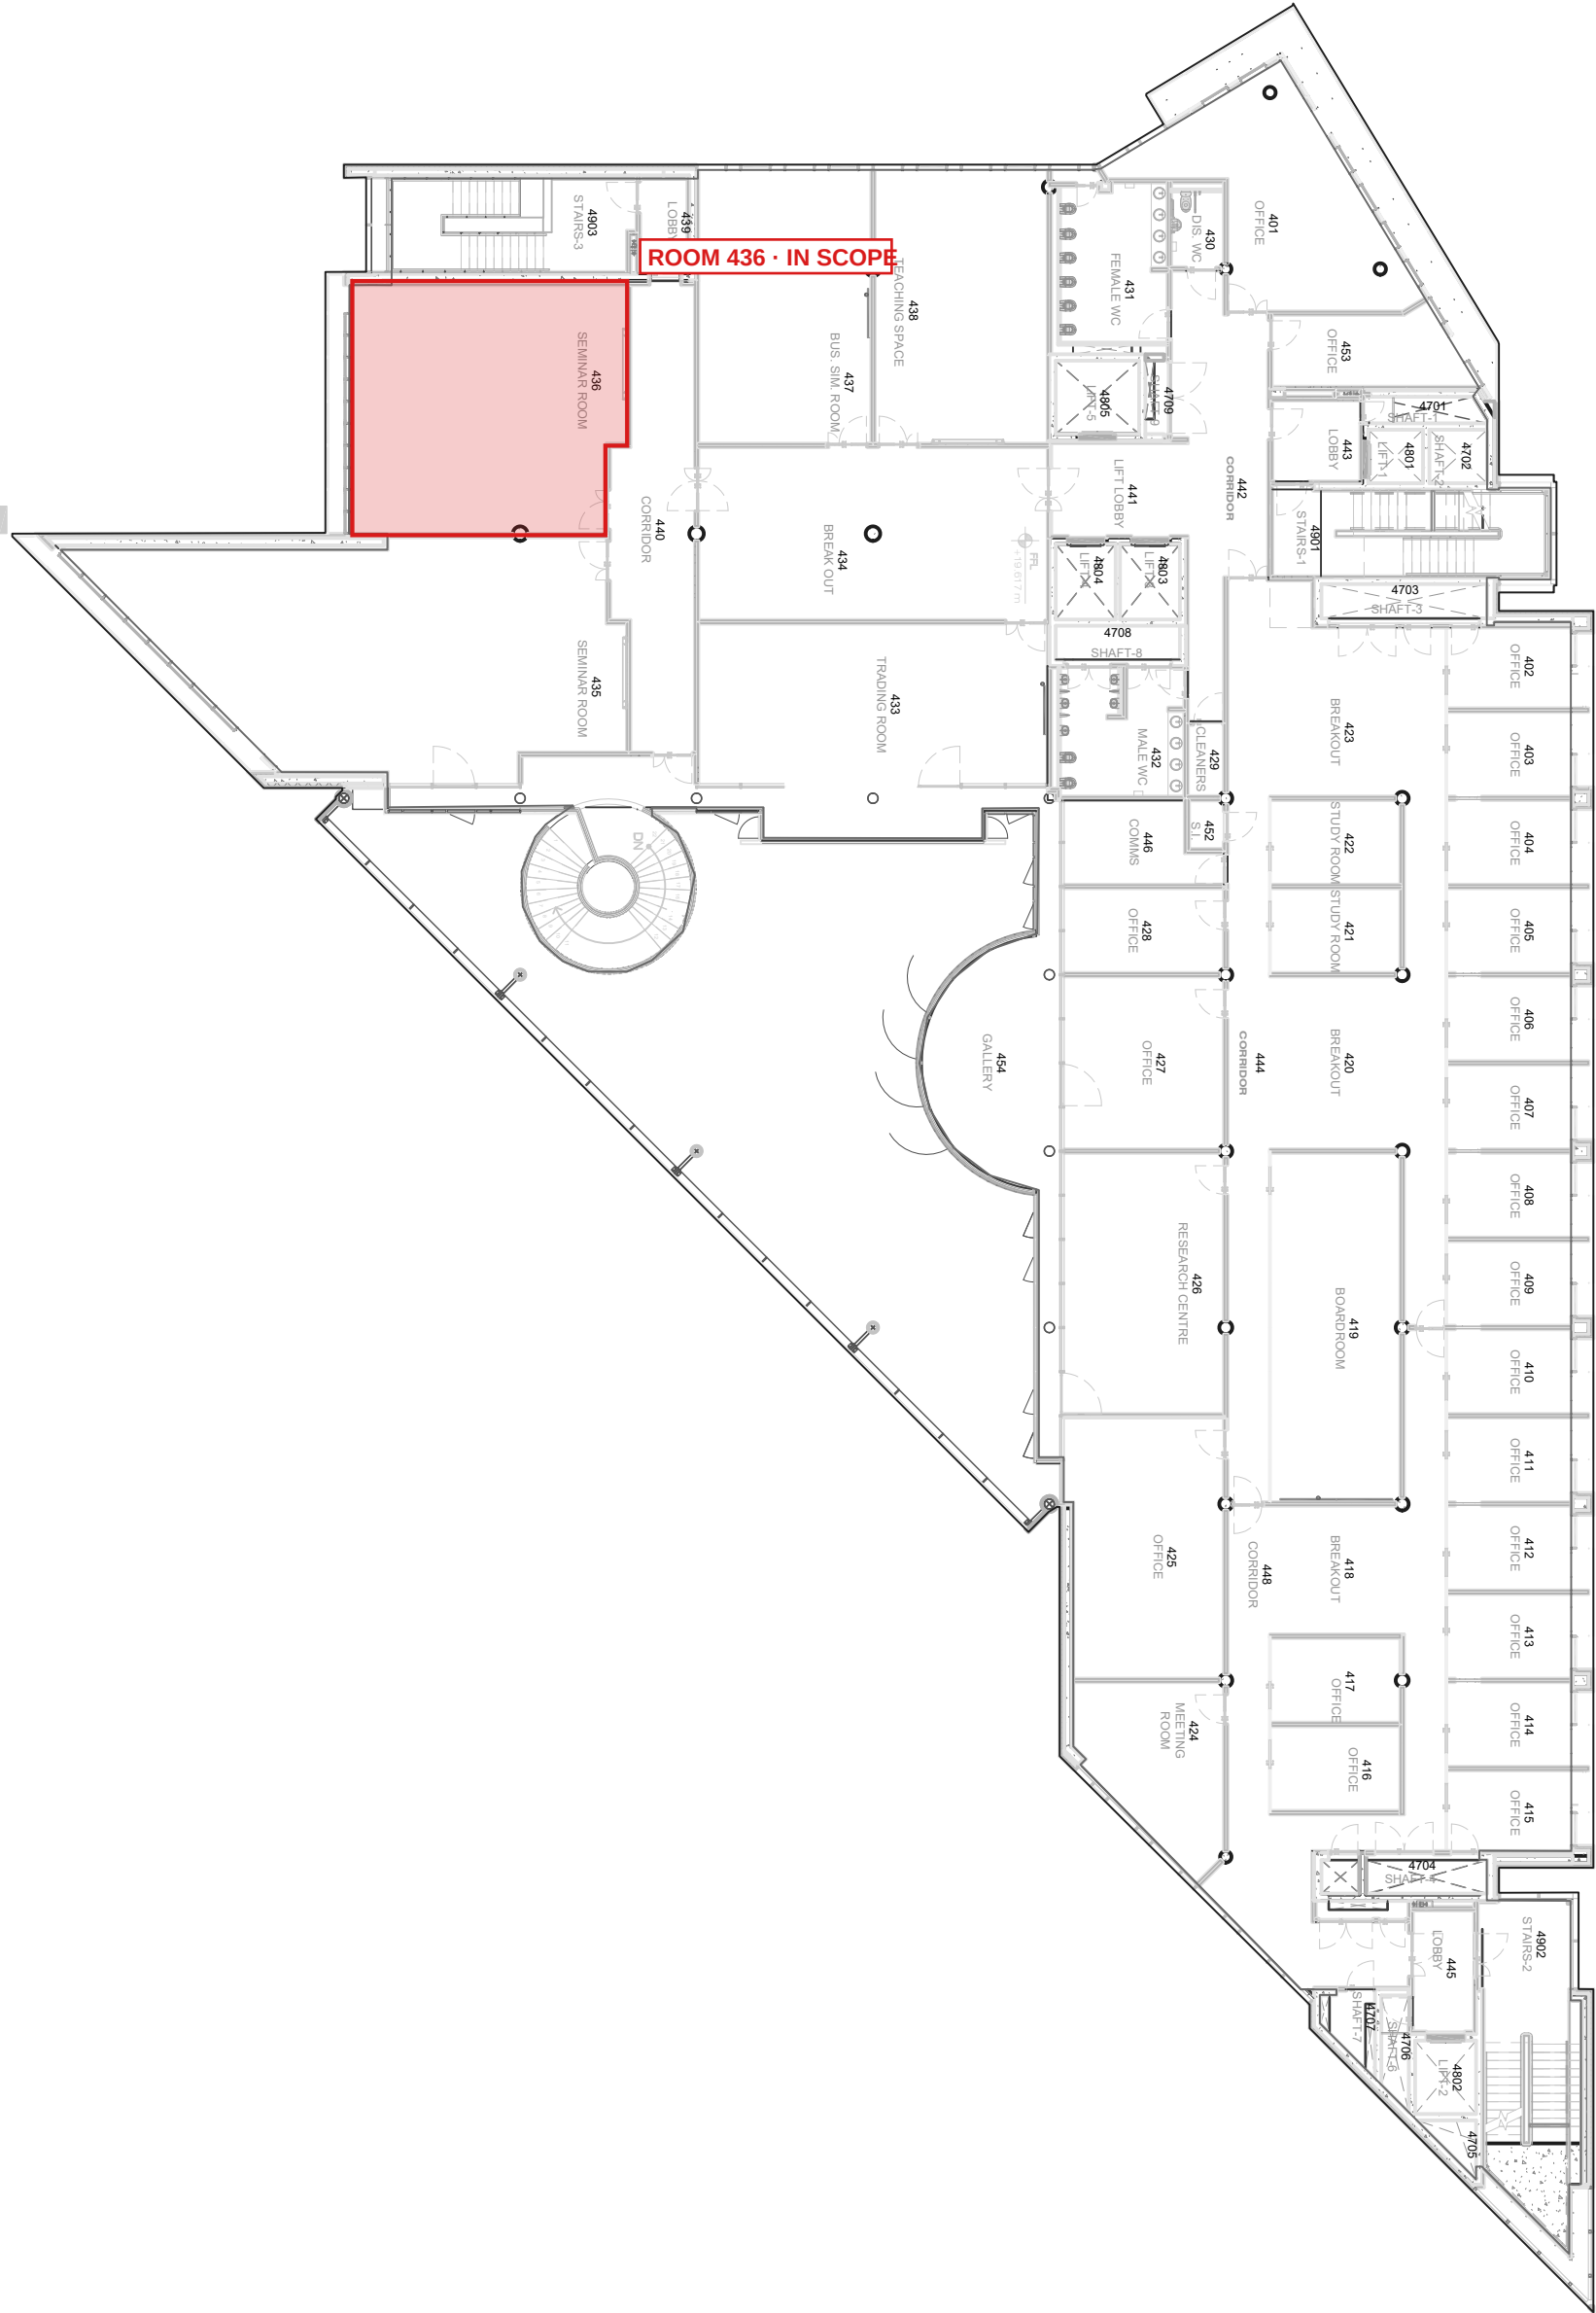

REV	DATE	DESCRIPTION	CHKD	DRN
-----	------	-------------	------	-----

EXISTING



ESTATES AND FACILITIES DEPARTMENT
TRINITY COLLEGE DUBLIN, DUBLIN 2
T +353 1 896 4000
estatesandfacilities@tcd.ie
www.tcd.ie/estatesandfacilities

BUILDING

TRINITY BUSINESS SCHOOL

WING/FLOOR

FOURTH FLOOR

PROJECT

TITLE
GENERAL ARRANGEMENT

BUILDING NUMBER:	094-001
DATE:	16.04.2020
SCALE:	1:250 @ A3
DRAWN:	AS
CHECKED	
DRAWING NUMBER	094-001_TBS_04

© Copyright 2020 TCD

C:\Users\YASSWE\ENEDC\ACCDocs\Trinity College Dublin\TCD Estates & Facilities\Project Files\02 - Pearse Street District\094_183-189 Pearse Street\094-001-104-DR-TCD-AR-0001.dwg

BE3917F | Appendix B · Standard Classroom

Trinity Business School (094-001), Level 4 (Fourth Floor) · Room 436 Seminar Room

Sheet 2 of 2: enlarged view of the space in scope (not to scale; see Sheet 1 for scale). Outline is indicative only; dimensions to be verified at site survey (Specification B1.5).

