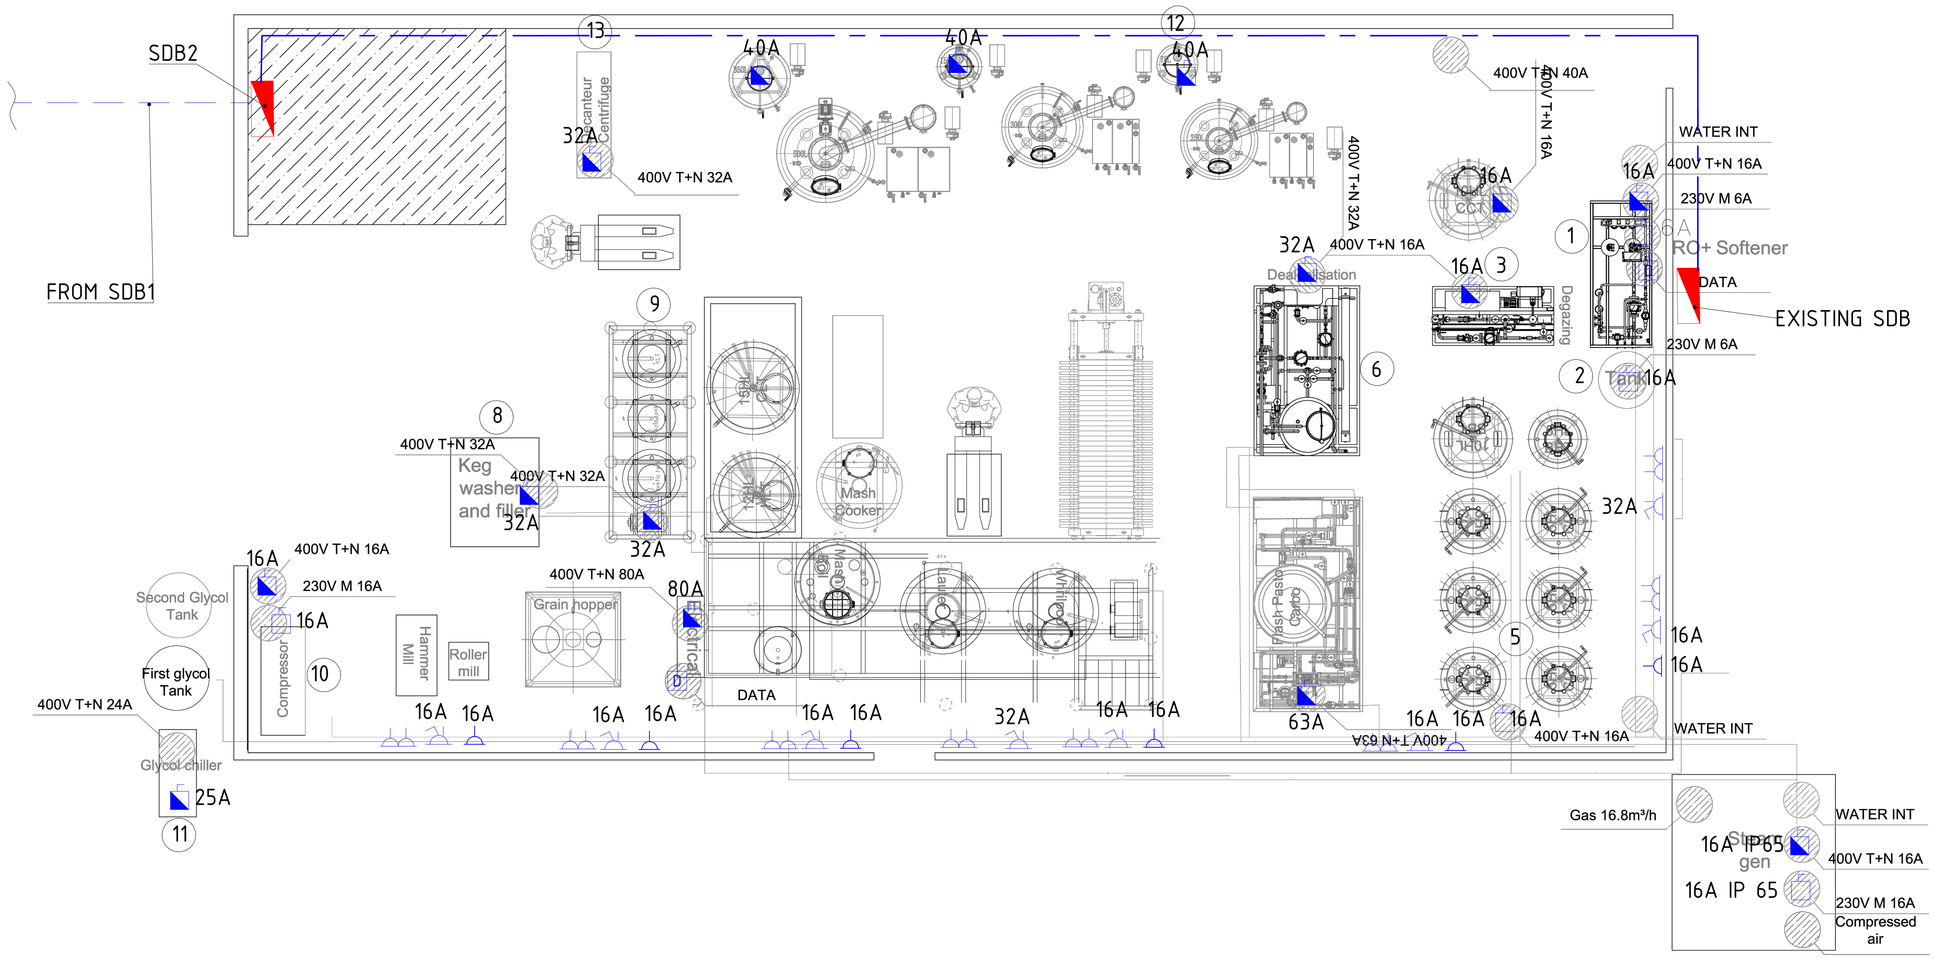


NOTES

- EXISTING MAIN DISTRIBUTION BOARD
- NEW SUB DISTRIBUTION BOARD LOCATION
- SERVICES AT HIGH LEVEL
- UNDERGROUND SERVICES
- 3 PHASE ISOLATOR ISOLATOR C/W LABELS IDENTIFYING EQUIPMENT
- SINGLE PHASE ISOLATOR C/W LABELS IDENTIFYING EQUIPMENT
- DOUBLE SOCKET OUTLET - MK METALCLAD PLUS
- NON SWITCHED SPUR OUTLET - MK METALCLAD PLUS
- SWITCHED SPUR OUTLET - MK METALCLAD PLUS
- 3Ø SOCKET OUTLET - MK COMMANDO TYPE
- SINGLE PHASE SOCKET OUTLET - MK COMMANDO TYPE
- CAT 6 DATA OUTLET

Electricla requirements			
		400V T+N	230V M
Item no	Detail		
1	RO & Softner	16	6A
2	RO water tank		6A
3	Degassing	16	
4	big storage tank	16	
5	Tank farm	16	
6	Dealc	32	
7	brewhouse	80	
8	keg washer/filler	32	
9	CIP centre	32	
10	compressor	16	16A
11	glycol chiller	24	
12	distillation	40	
13	centrifuge	32	
14	pasteruiser	63	
15	mash filter		
16	cooker		
17	mobile pumps*2		16A
18	steam generator	16	16A

Rev	Date	Amendments
T	16.07.26	TENDER ISSUE

7 Patrick Street
Kilkenny
Telephone 056 7721115
Email info@lawlerconsulting.com
Web www.lawlerconsulting.com

Title

5 HL BREWERY /DISTILERY
GROUND FLOOR
ELECTRICAL SERVICES LAYOUT

Drawn by.	Scale.	Date.
LI	1:50@A1	JULY26
Checked by.	Drawing no.	
RB	1811-E200	