


NO PART OF THIS DRAWING MAY BE REPRODUCED OR TRANSMITTED IN ANY FORM OR STORED IN ANY RETRIEVAL SYSTEM OF ANY NATURE WITHOUT THE WRITTEN PERMISSION OF MALONE O'REGAN CONSULTING ENGINEERS AS COPYRIGHT HOLDER EXCEPT AS AGREED FOR USE ON THE PROJECT FOR WHICH THE DRAWING WAS ORIGINALLY CREATED.

THIS DRAWING TO BE READ IN CONJUNCTION WITH ALL OTHER RELEVANT DRAWINGS, SPECIFICATIONS AND THE PRELIMINARY HEALTH & SAFETY PLAN.


ALL DIMENSIONS ARE IN mm UNLESS NOTED OTHERWISE. DO NOT SCALE DIMENSIONS.

THE CONTRACTOR SHALL CHECK ALL DIMENSIONS PRIOR TO THE COMMENCEMENT OF CONSTRUCTION. ALL DISCREPANCIES SHALL BE REPORTED TO THIS OFFICE IN WRITING.



SECTION 1
A1 SCALE: 1:25
A3 SCALE: 1:50

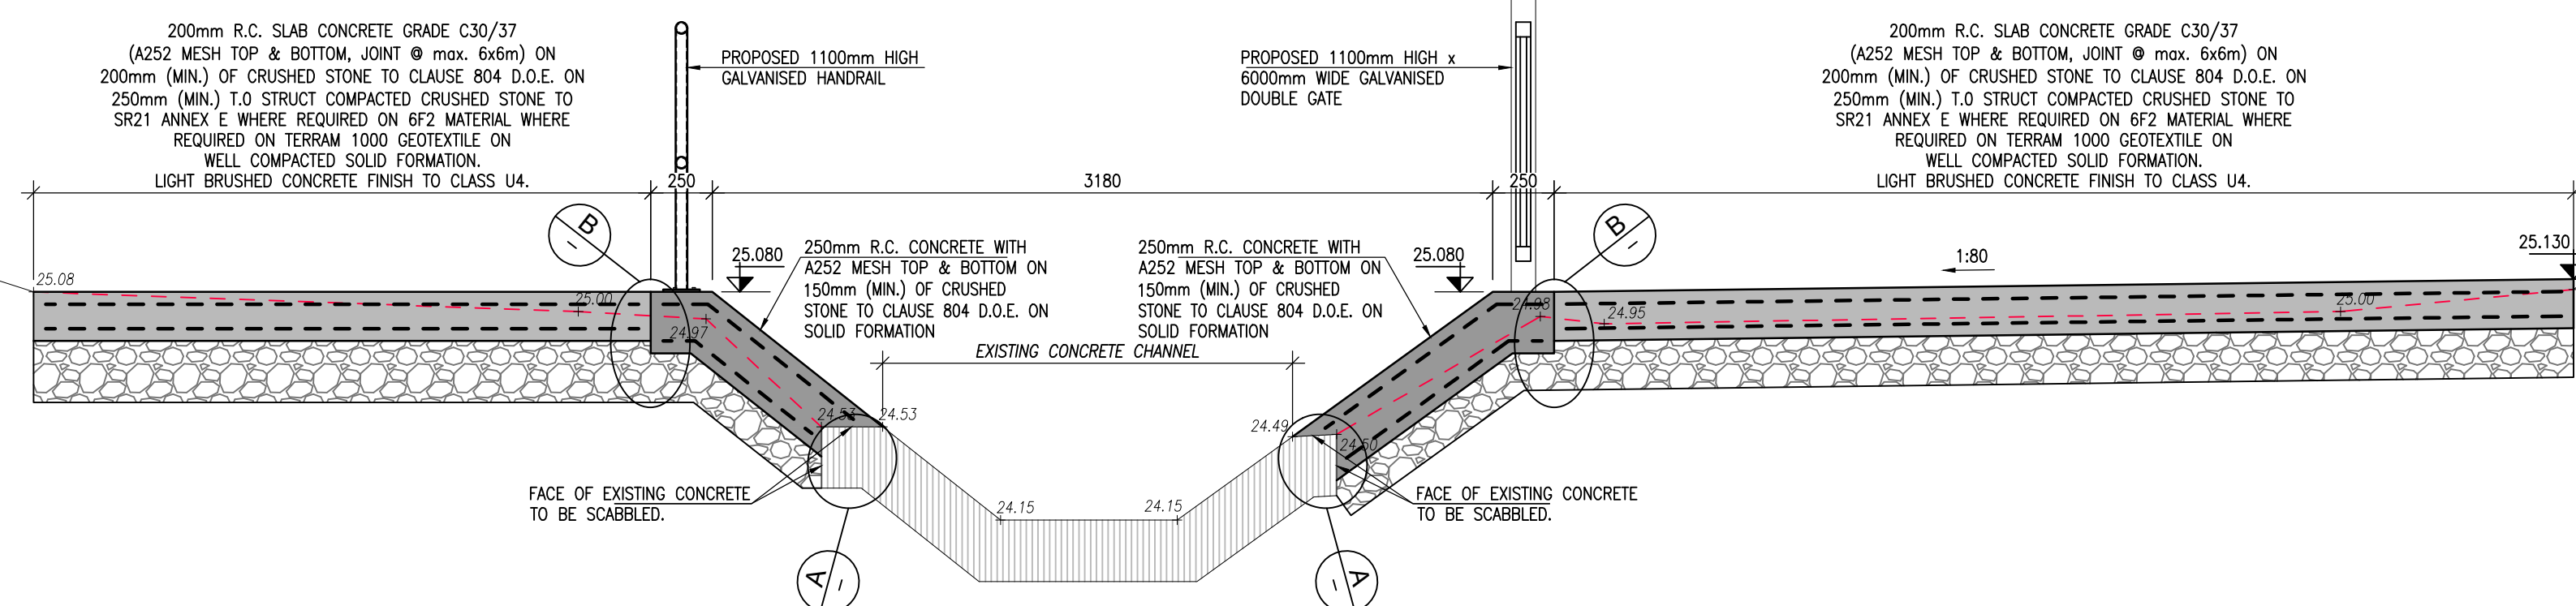


SECTION 2
A1 SCALE: 1:25
A3 SCALE: 1:50

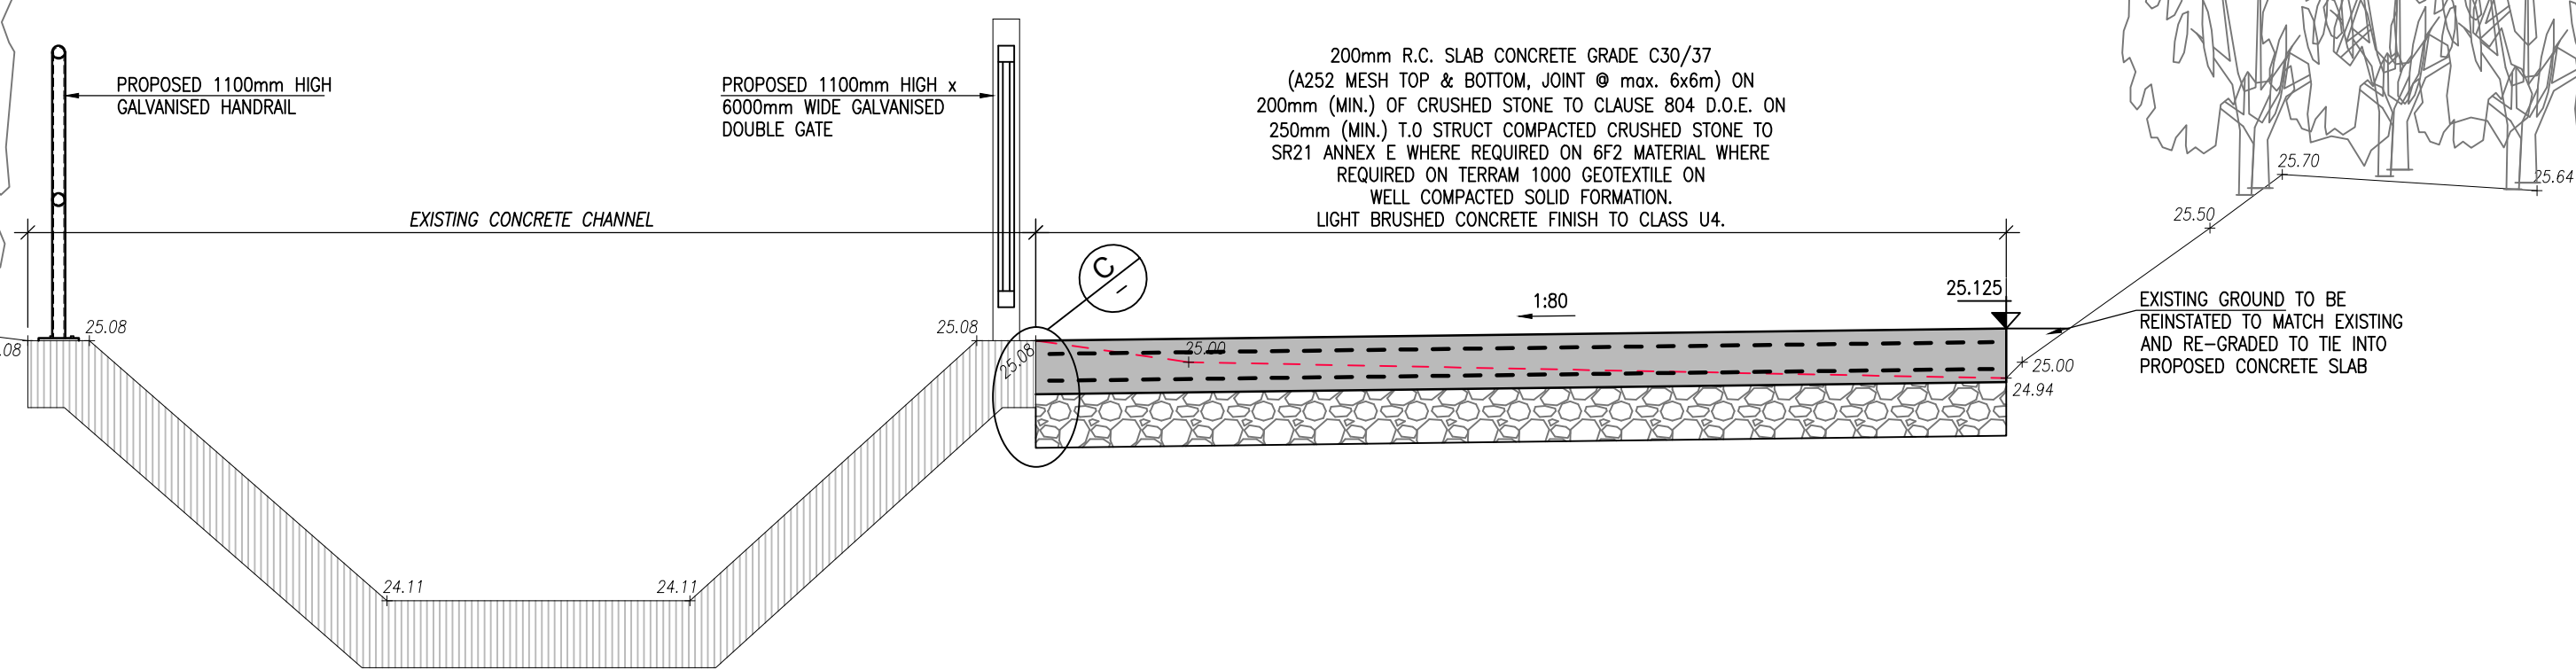


SECTION 3
A1 SCALE: 1:25
A3 SCALE: 1:50

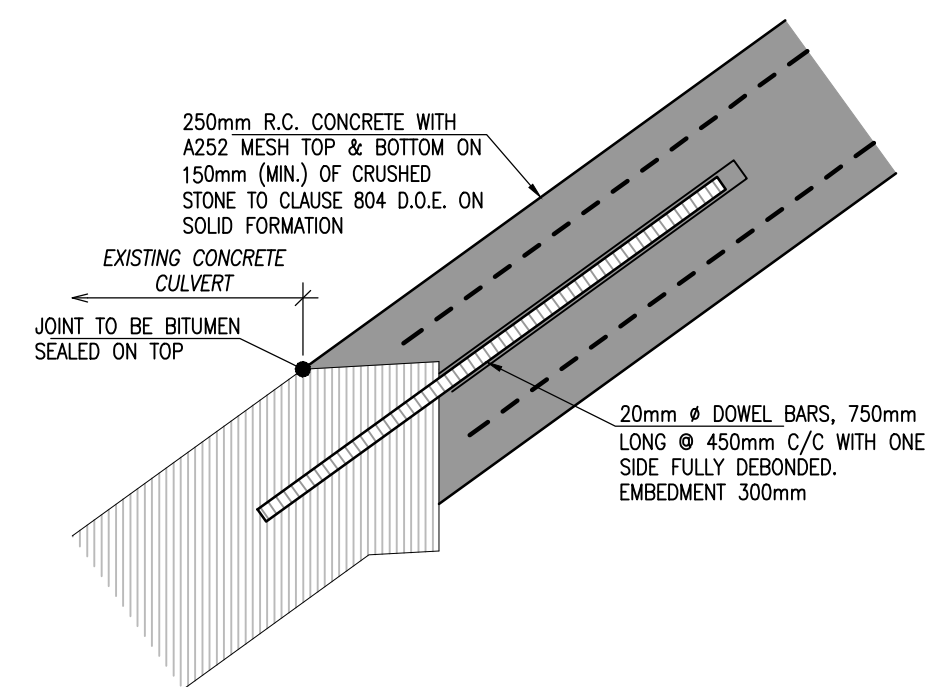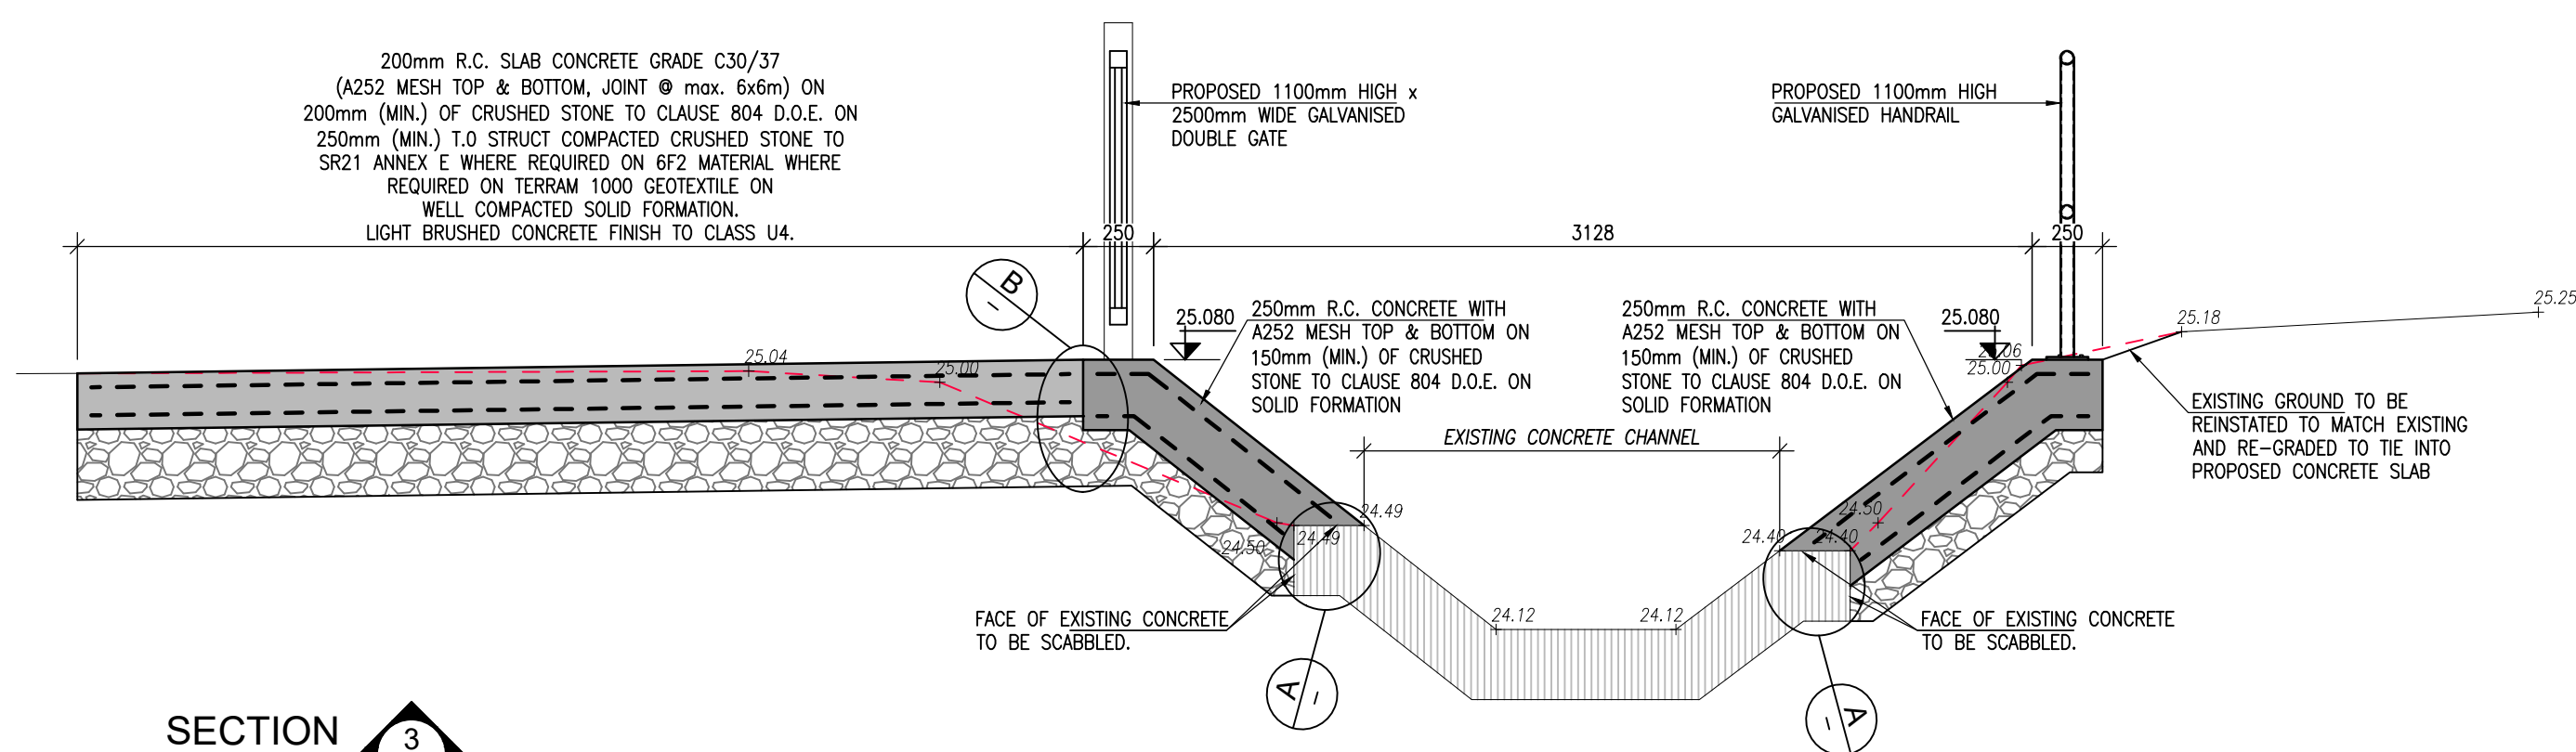


DETAIL A
A1 SCALE: 1:10
A3 SCALE: 1:20

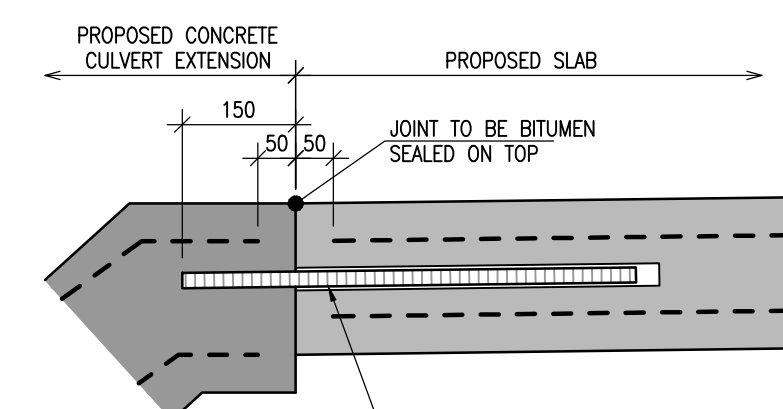

DETAIL B
A1 SCALE: 1:10
A3 SCALE: 1:20

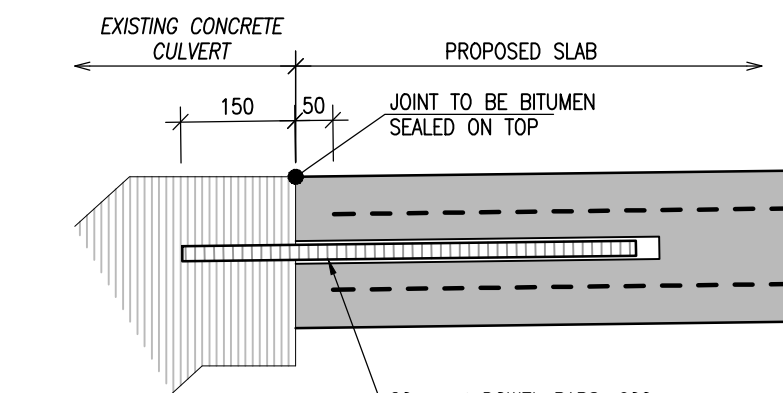

DETAIL C
A1 SCALE: 1:10
A3 SCALE: 1:20

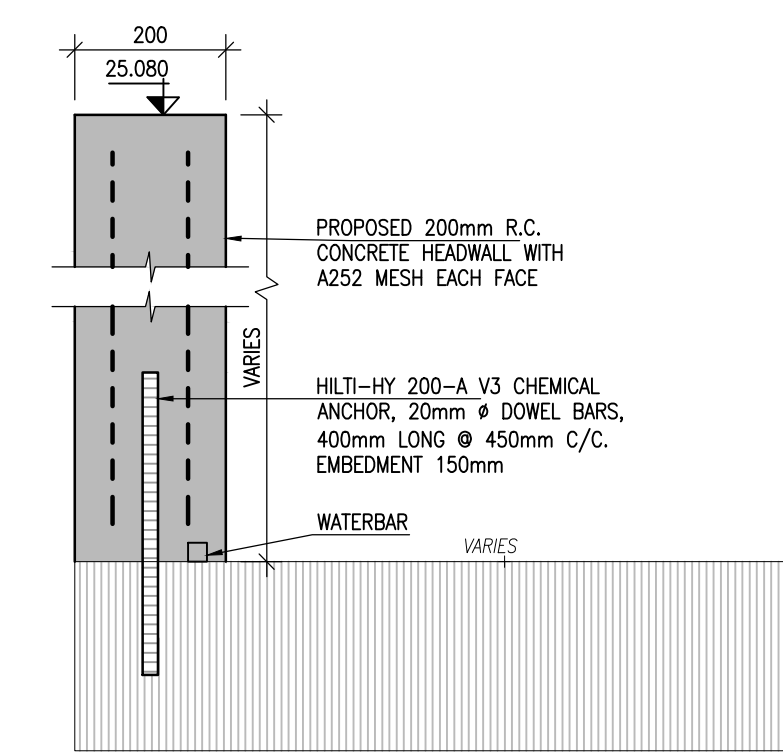

TYPICAL HEADWALL DETAIL
A1 SCALE: 1:10
A3 SCALE: 1:20

0	ISSUED FOR TENDER	10.09.2026	IM	LF
REV	DESCRIPTION	DATE	BY	CHK
	PURPOSE			
STATUS	P8 - TENDER ISSUED			

MALONE O'REGAN
CONSULTING ENGINEERS
3-4 Canada Street,
Waterford,
Co. Waterford
X91V52K
T: +353 51 876 855
E: waterford@morce.ie
W: www.maloneoregan.com
Offices also in:
DUBLIN : T: +353 1 260 2655 E: dublin@morce.ie
GALWAY: T: +353 91 531 069 E: galway@morce.ie

CLIENT
SMARTPLY EUROPE DAC

JOB NAME
SILT TRAP 5 (10076)

DRG. NAME
PROPOSED SITE SECTIONS

JOB REF	SCALE	SHEET	APP	REV.
W26043	AS SHOWN	A1	JK	0

DRG. NO.
W26043-10076-XXX-DR-MOR-CE-01305