
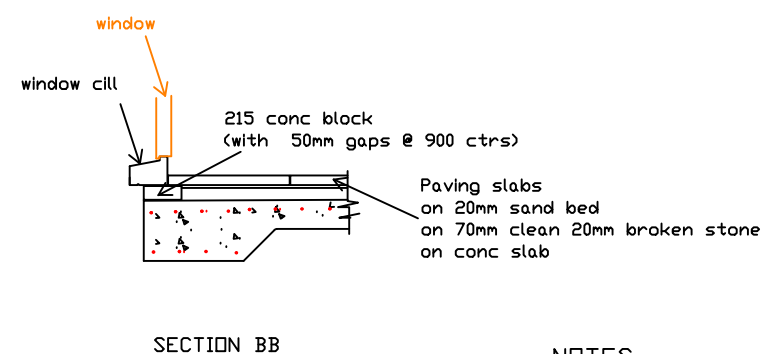
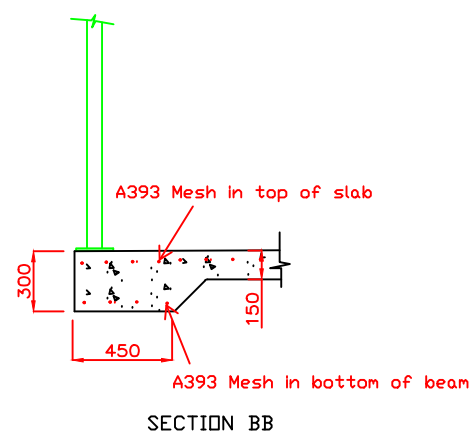
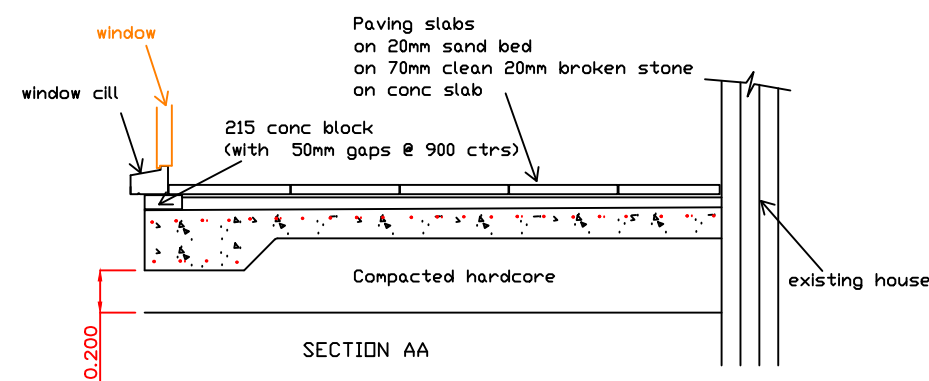
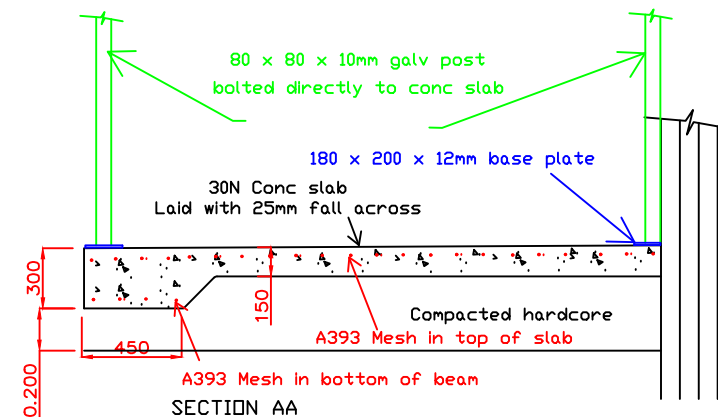


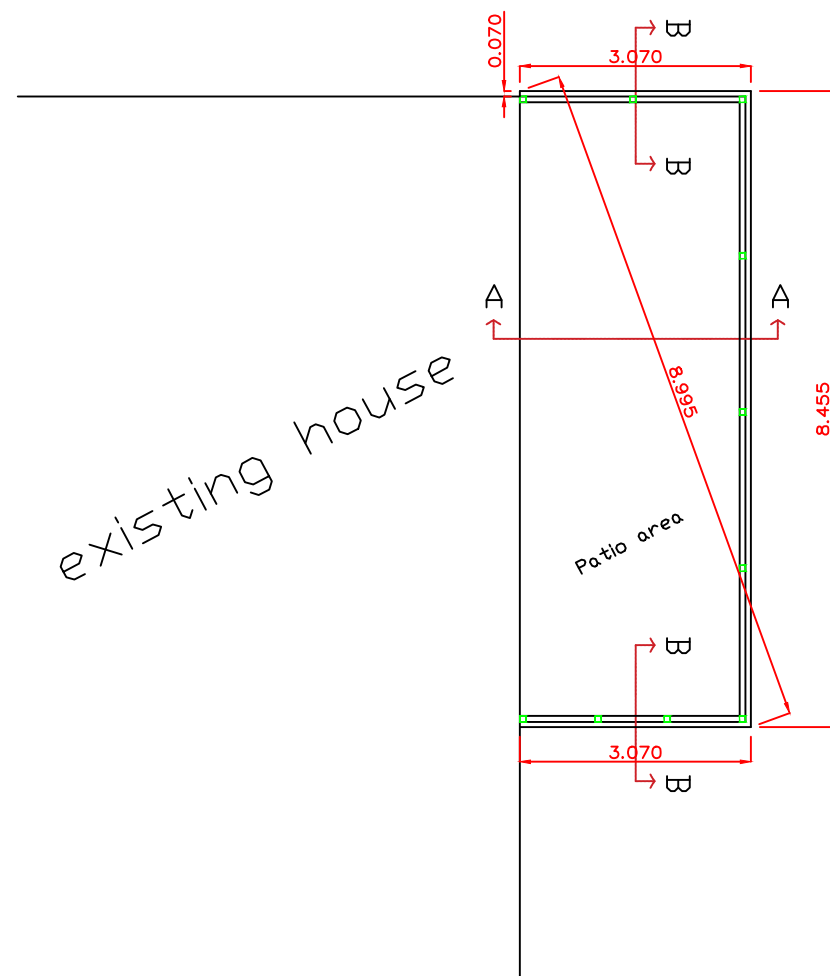


NOTES

- 1) ALL STEEL TO BE GALV DIPPED
- 2) ALL DIMENSIONS TO BE CONFIRMED ON SITE
- 3) ALL CONNECTION DETILS TO BE AGREED BEFORE FABRICATION

Notes Technical

- * Execution Class 2 EN 1090
- * Steel Grade Minimum 365
- * Weld Spec 6 mm Fillet
- * Bolt Size & Grade M16 8.8
- * Corrosion Protection Primed

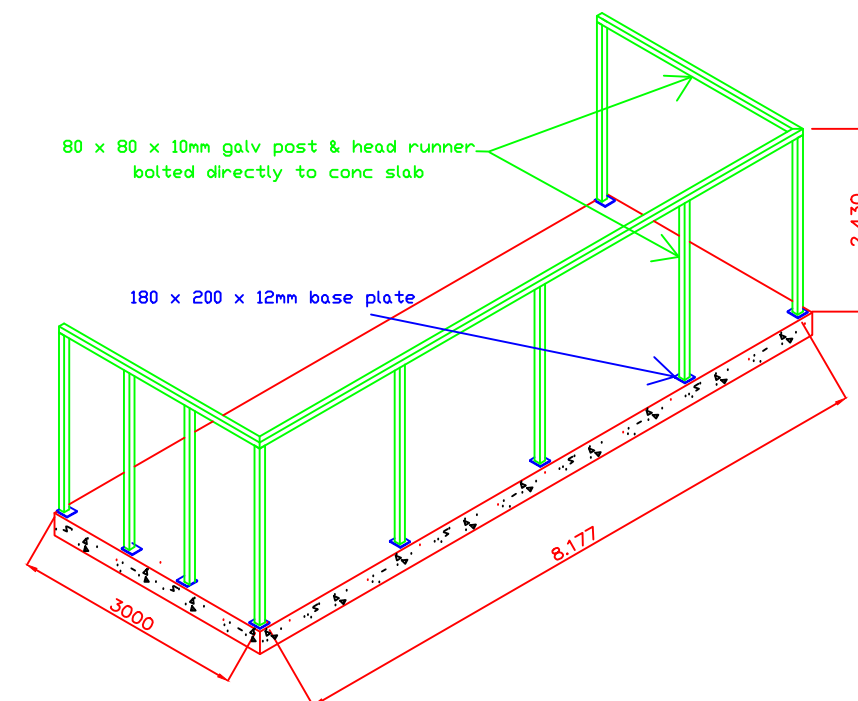

PREPARED BY:
Gabriel Mc Hugh & Associates
Castletown, Tuam, Co Galway,
Tel/Fax: 095 287115 Mob: 087 2266256

STATUS: CONSTRUCTION DRAWING

PROJECT: CONSTRUCTION OF DWELLING HOUSE
DRAWING TITLE: PATIO DESIGN DETAILS
CLIENT: Milltown Housing Association LTD
DESIGNED BY: GABRIEL MC HUGH
Signed: _____
Sheet No OF SCALE: AS SHOWN