


A3 Sheet

|                                  |                    |   |   |
|----------------------------------|--------------------|---|---|
| Client: Milltown Housing Assoc-n | Scale: 1/1000      | SEAN MALONEY<br>& ASSOCIATES<br>BUILDING & PLANNING CONSULTANTS<br>HOUSE DESIGN, PLANNING & SURVEYING | Unit 46,<br>N17 Business Park,<br>Tuam,<br>Co. Galway,<br>Phone: (093) 26977<br>Mobile: 087 279 2820 |
| Location: Milltown, Tuam         | Date: 20/08/25     |   |   |
| Site Location Map                | O.S. MAP<br>2539-C |   |   |
| OS LICENCE: AR 0046525           | NO. 6              |   |   |

Land Registry Compliant Map

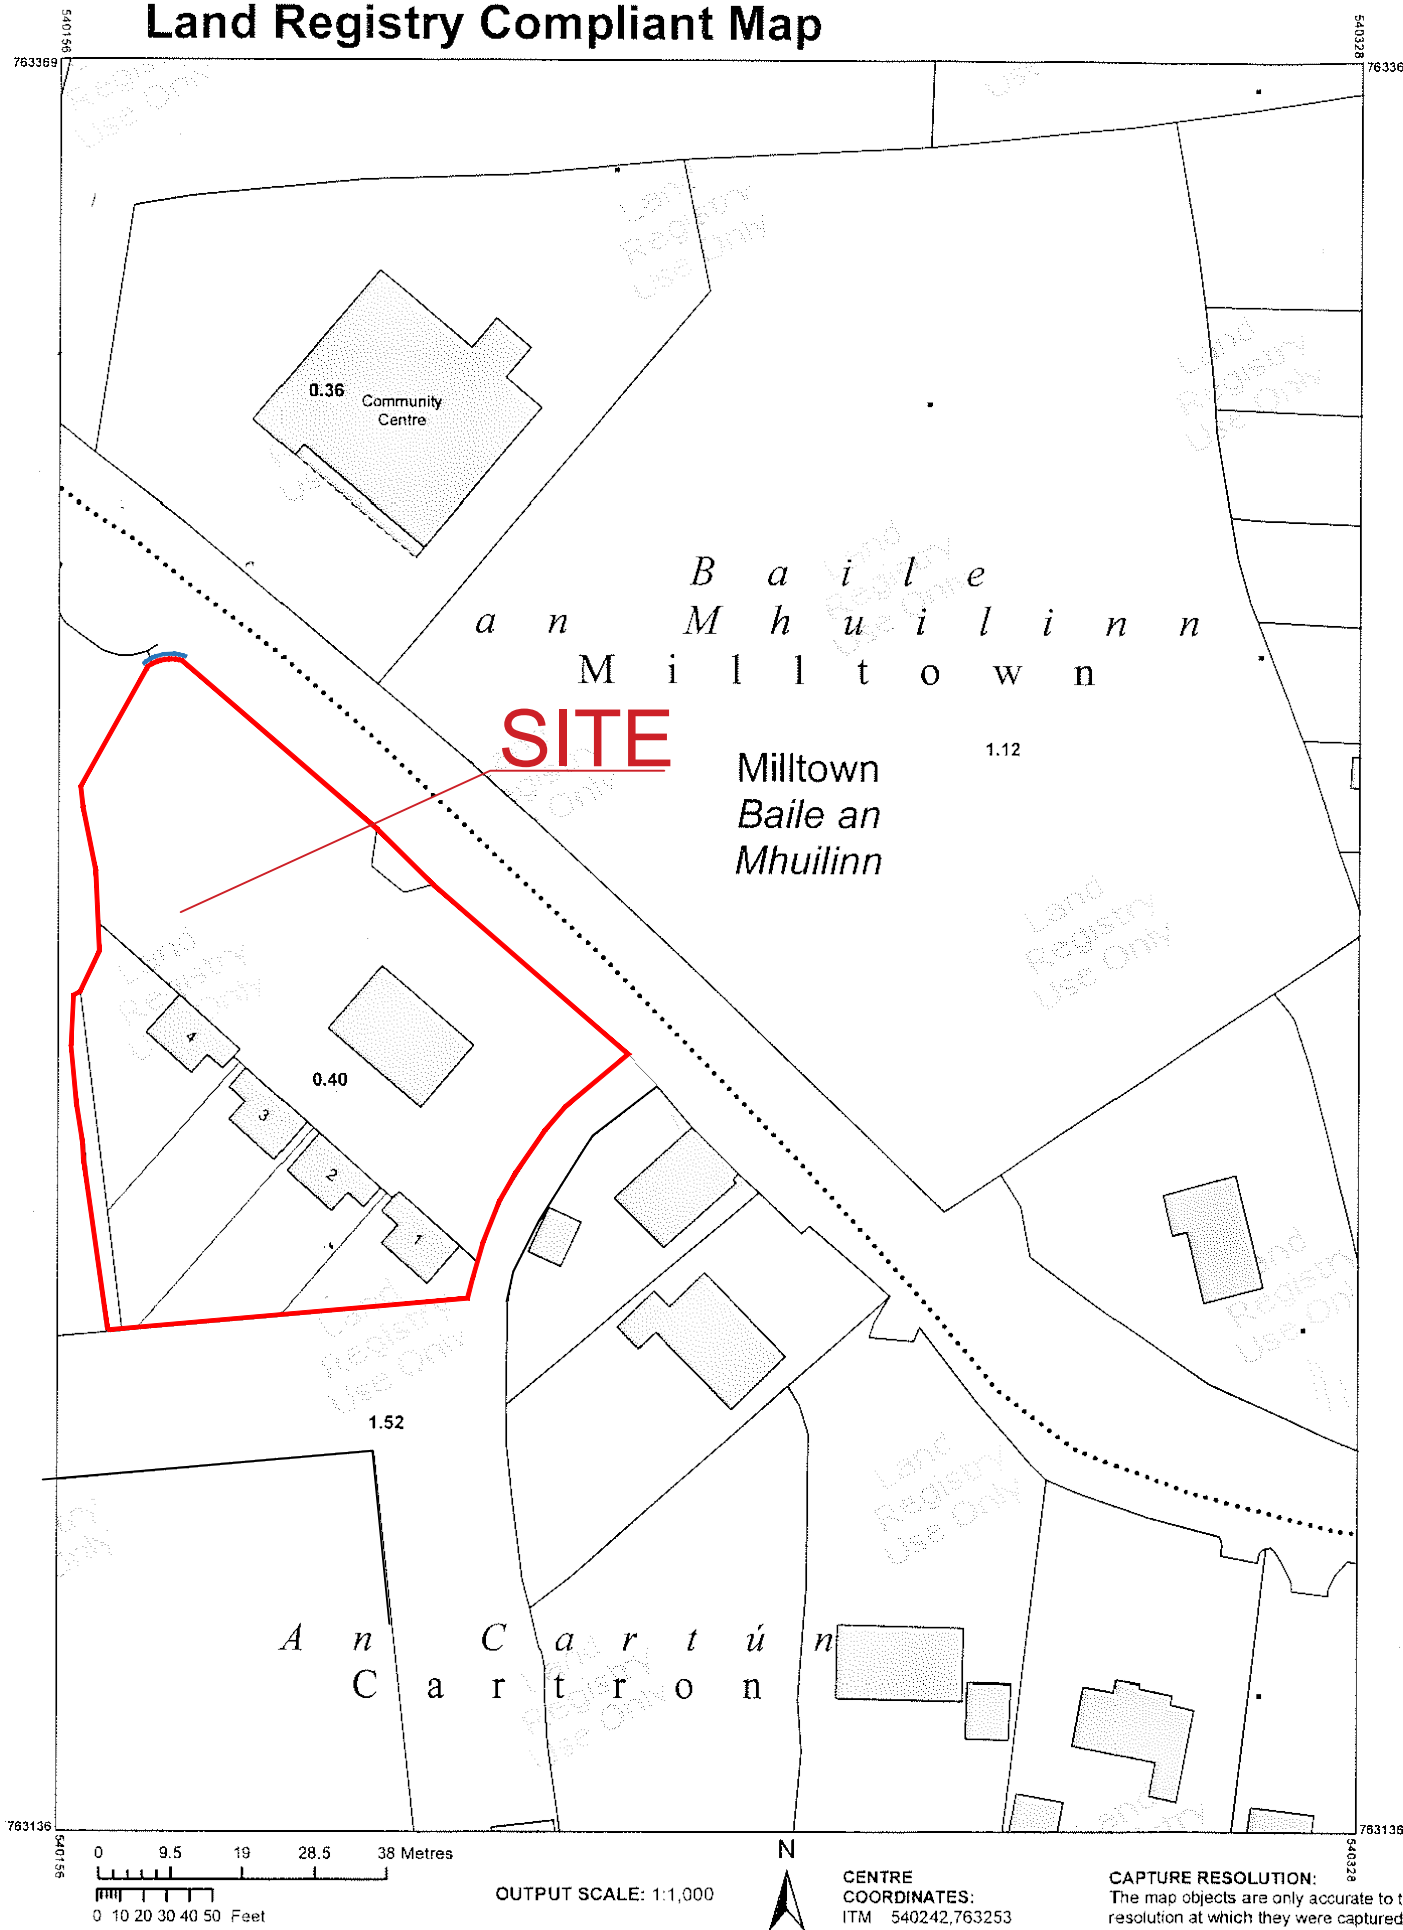

COMPILED AND PUBLISHED BY:  
Tailte Éireann,  
Phoenix Park,  
Dublin 8,  
Ireland.  
D08F6E4

No part of this publication may be copied, reproduced or transmitted in any form or by any means without the prior written permission of the copyright owner.

This topographic map does not show legal property boundaries, nor does it show ownership of physical features.

[www.tailte.ie](http://www.tailte.ie)  
Any unauthorised reproduction infringes Tailte Éireann copyright.

The representation on this map of a road, track or footpath is not evidence of the existence of a right of way.

© Tailte Éireann, 2024  
All rights reserved

CENTRE  
COORDINATES:  
ITM 540242,763253

PUBLISHED:  
30/04/2024

MAP SERIES:  
1:2,500

ORDER NO.:  
50397469\_1

MAP SHEETS:  
2539-C

CAPTURE RESOLUTION:  
The map objects are only accurate to the resolution at which they were captured. Output scale is not indicative of data capture scale. Further information is available at: [www.tailte.ie](http://www.tailte.ie); search 'Capture Resolution'  
LEGEND: To view the legend visit [www.tailte.ie](http://www.tailte.ie) and search for 'Large Scale Legend'



Tailte  
Éireann