


Client: Milltown Housing Assoc-n	Scale: 1/1000	SEAN MACONEY & ASSOCIATES BUILDING & PLANNING CONSULTANTS HOUSE DESIGN, PLANNING & SURVEYING	Unit 46, N17 Business Park, Tuam, Co. Galway, Phone: (093) 26977 Mobile: 087 279 2820
Location: Milltown, Tuam	Date: 03/05/24		
Site Location Map	O.S. MAP 2539-C		
OS LICENCE: AR 0046524			

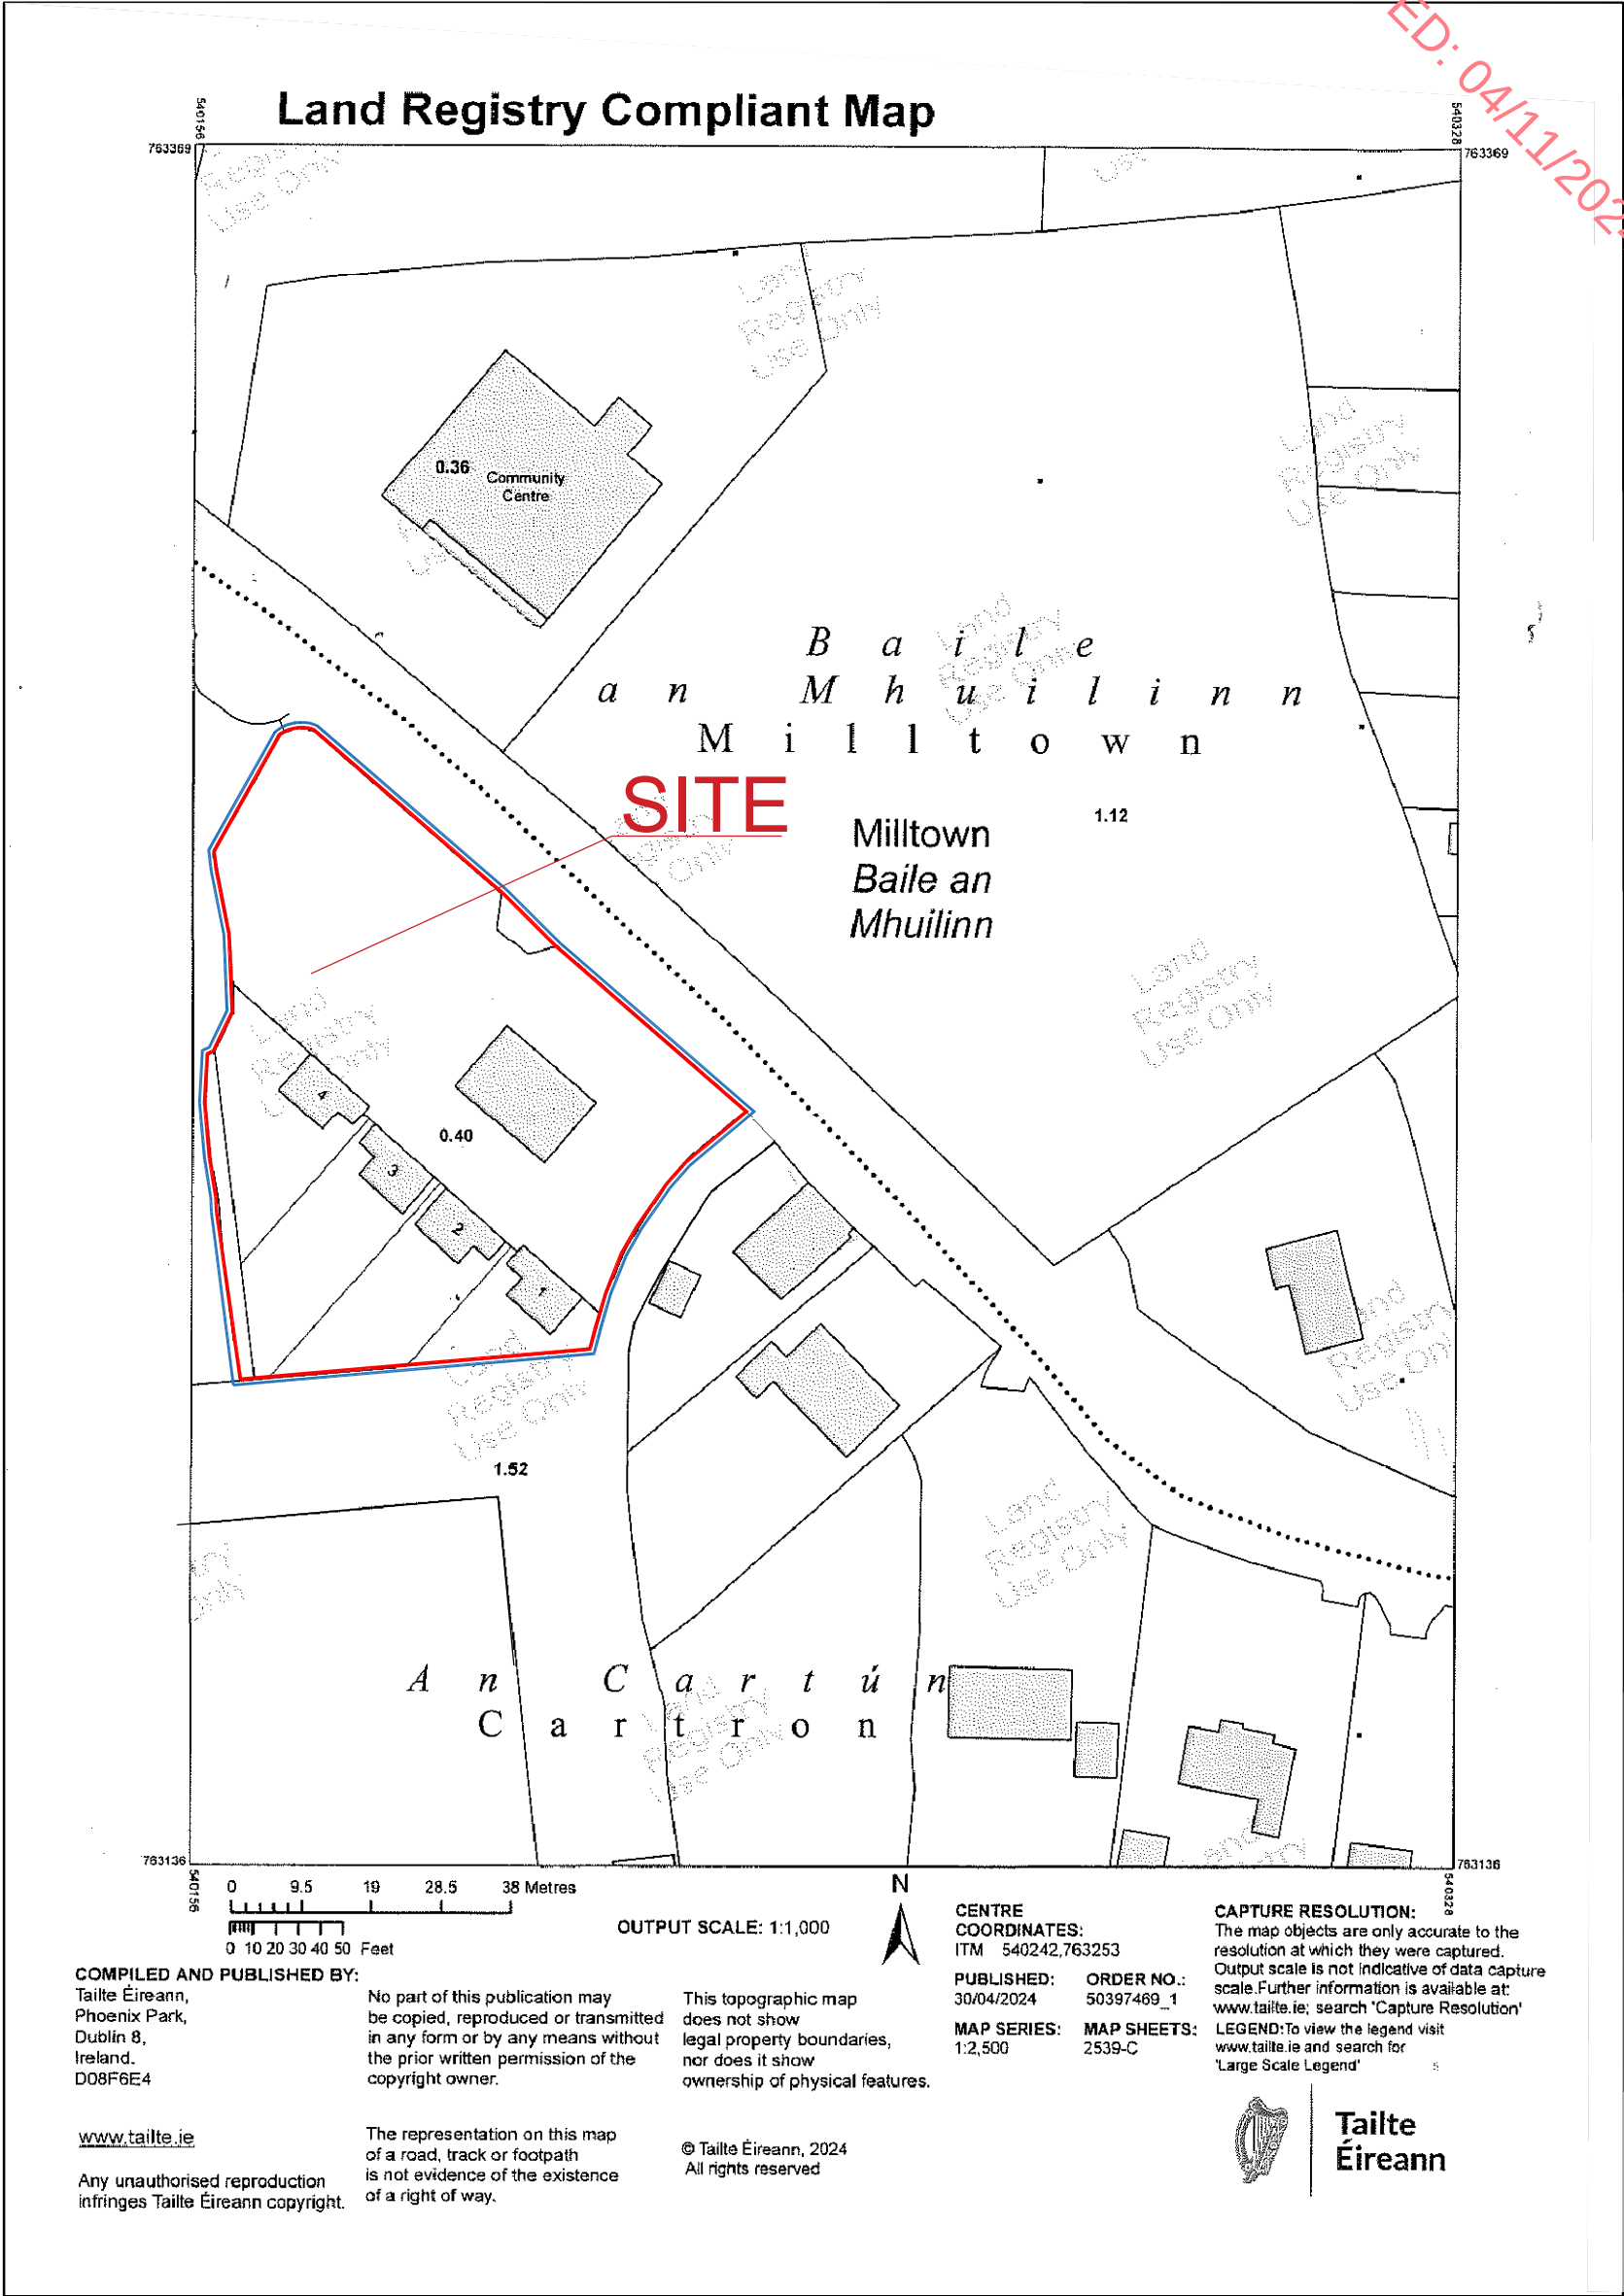

Lands under control of applicant outlined in BLUE