

-THIS DRAWING WAS REPRODUCED FROM AN ORDNANCE
SURVEY MAP. OSI LICENCE NUMBER - CYAL50486452
MALACHI CULLEN CONSULTING ENGINEERS LTD.
© Ordnance Survey Ireland/Government of Ireland.

MALACHI CULLEN CONSULTING ENGINEERS LTD

8 CENTRE COURT, BLYRY BUSINESS & COMMERCIAL PARK, ATHLONE, CO. WESTMEATH N37 A710
T: 090 6420364 E: info@mcullen.ie W: www.mcullen.ie

GENERAL NOTES:

DO NOT SCALE THIS DRAWING - USE FIGURED DIMENSIONS ONLY.

Project:

PROPOSED EXTENSION TO GREENE'S FORGE

Drawing Title:

SITE LOCATION MAP (ii)

Client

GREENE'S FORGE

Project Number:

19-002

Drawing Number:

P02

Rev.

-

Drawn:

AT

DATE:

SEPT 2025

SCALE @

A4 1:10560

HISTORIC 6" LATEST EDITION

ORDNANCE SURVEY IRELAND
(OSI)

DATA SOURCE / REFERENCE:

RN054

REVISION DATE =

SURVEY DATE = 31-DEC-1924

LEVELLED DATE = 31-DEC-1929

RN053+053A

REVISION DATE =

SURVEY DATE = 31-DEC-1924

LEVELLED DATE = 31-DEC-1928

OY005

REVISION DATE =

SURVEY DATE =

LEVELLED DATE = 31-DEC-1912

GY088+074A

REVISION DATE =

SURVEY DATE =

LEVELLED DATE = 31-DEC-1947

9900-20

REVISION DATE =

SURVEY DATE =

LEVELLED DATE = 01-JAN-2001

PROJECTION / SPATIAL

REFERENCE:

IRENET95_IRISH_TRANSVERSE
MERCATOR

CENTRE POINT COORDINATES:

X,Y = 590709.5848,731552.1993

LICENSE / COPYRIGHT:

ORDNANCE SURVEY IRELAND


'TERMS OF USE' APPLY.

PLEASE VISIT

'WWW.OSI.IE/ABOUT/TERMS-
CONDITIONS'.

© ORDNANCE SURVEY
IRELAND, 2019

SEE OTHER OSI NOTES ABOVE

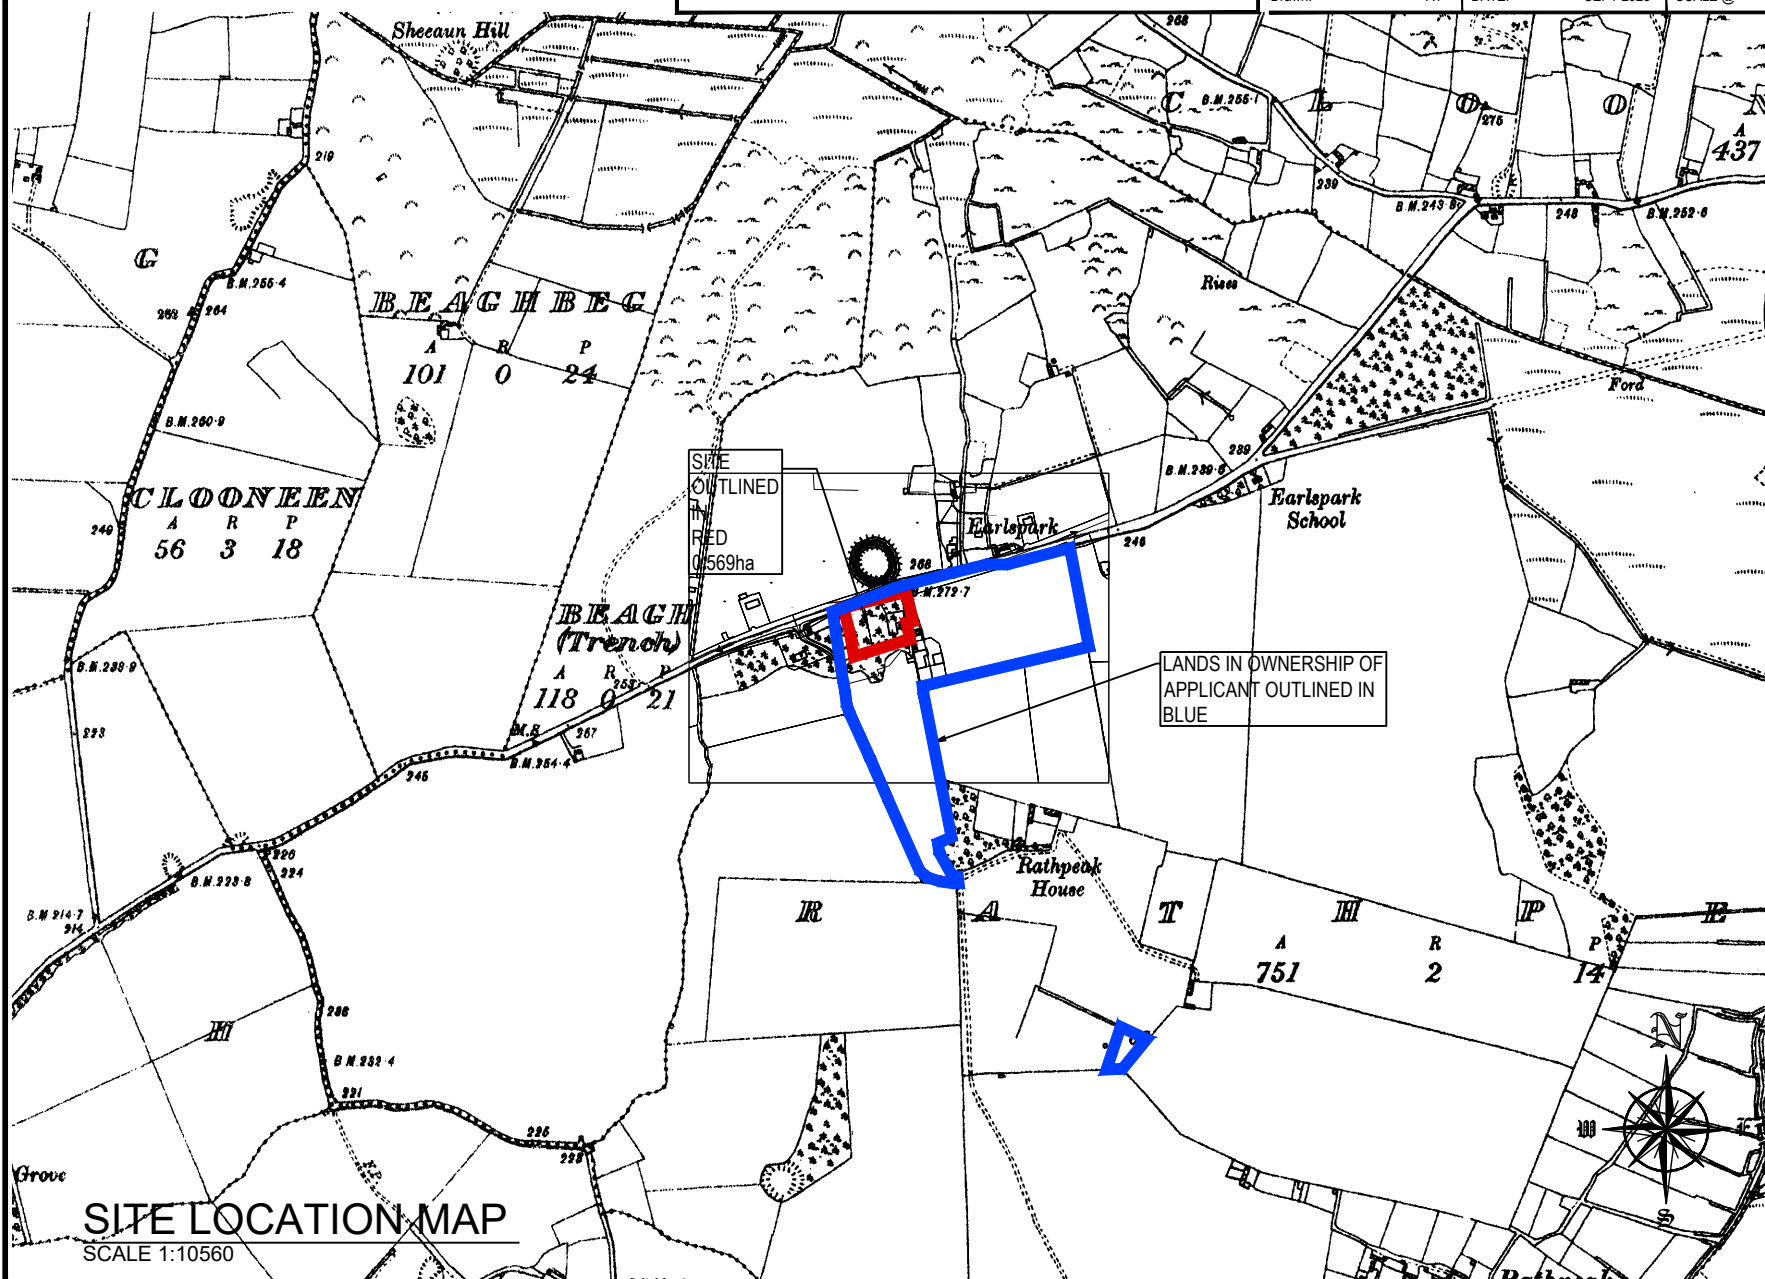

SITE LOCATION MAP

SCALE 1:10560