




1 Existing Elevation - Demolition
Scale: 1:200

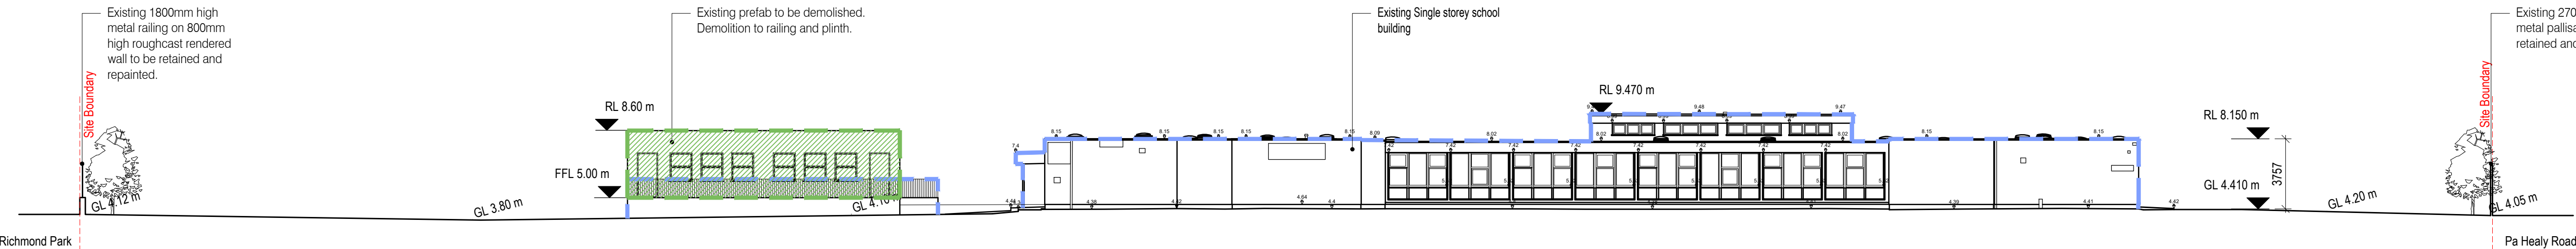


2 Existing Elevation - Demolition
Scale: 1:200

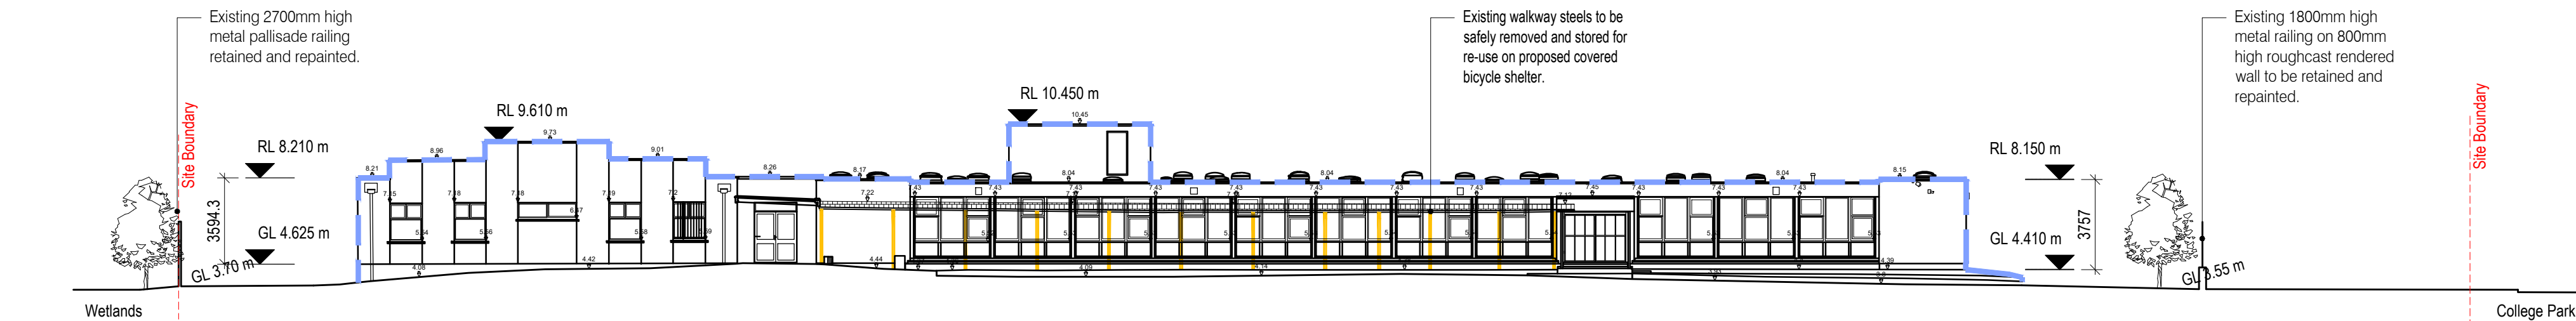

3 Existing Elevation - Demolition
Scale: 1:200

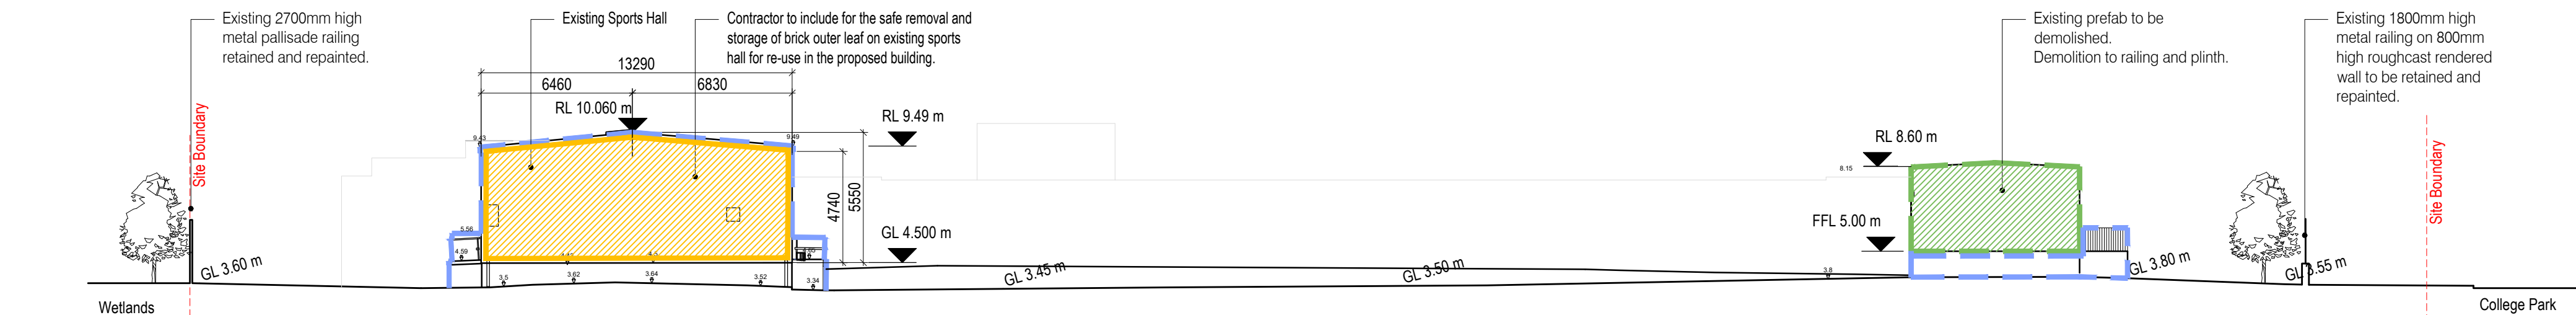


4 Existing Elevation - Demolition
Scale: 1:200

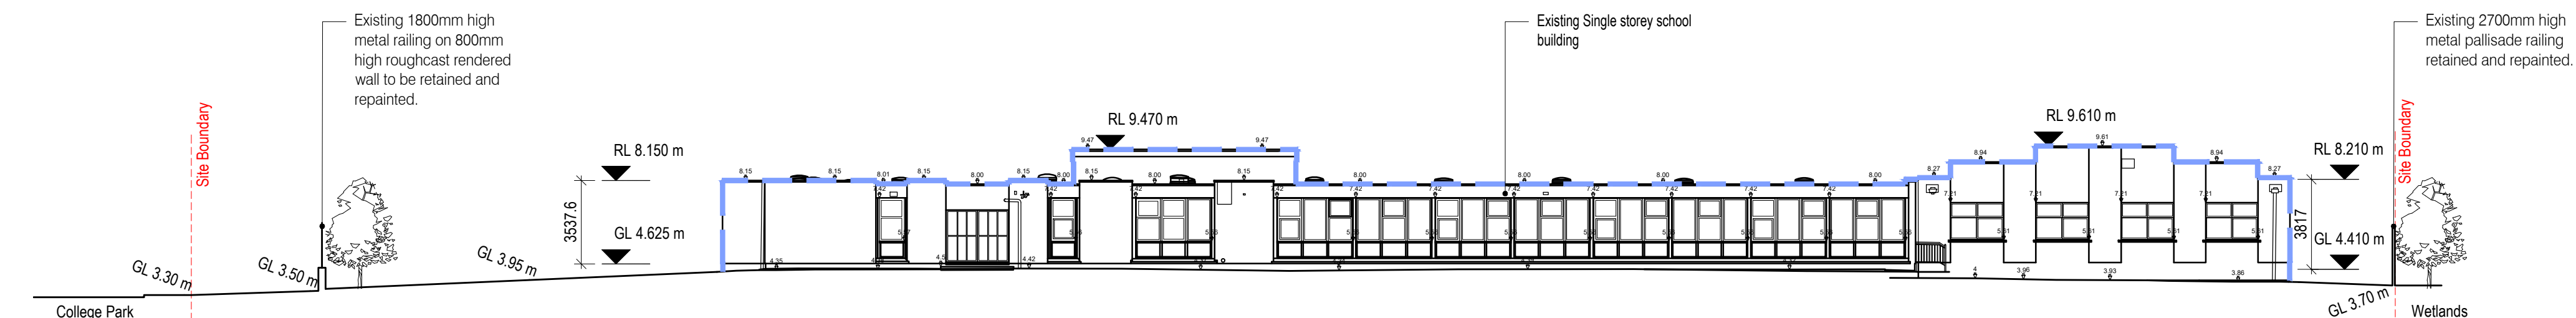

5 Existing Elevation - Demolition
Scale: 1:200

Notes:
Do not scale from this drawing.
Use figured dimensions only.
All errors and omissions to be reported to the Architect.
This drawing to be read in conjunction with relevant consultant's drawings.
All dimensions are in millimetres and all levels are in meters to match Datum unless otherwise noted.
Contractor Design responsibility
It is noted that there are many elements within the works that require contractor design, and will be subject to certification as part of BCAR - see Preliminary Inspection Plan for clarity on certification required.
© This drawing or design may not be reproduced without permission.

Key Plan:

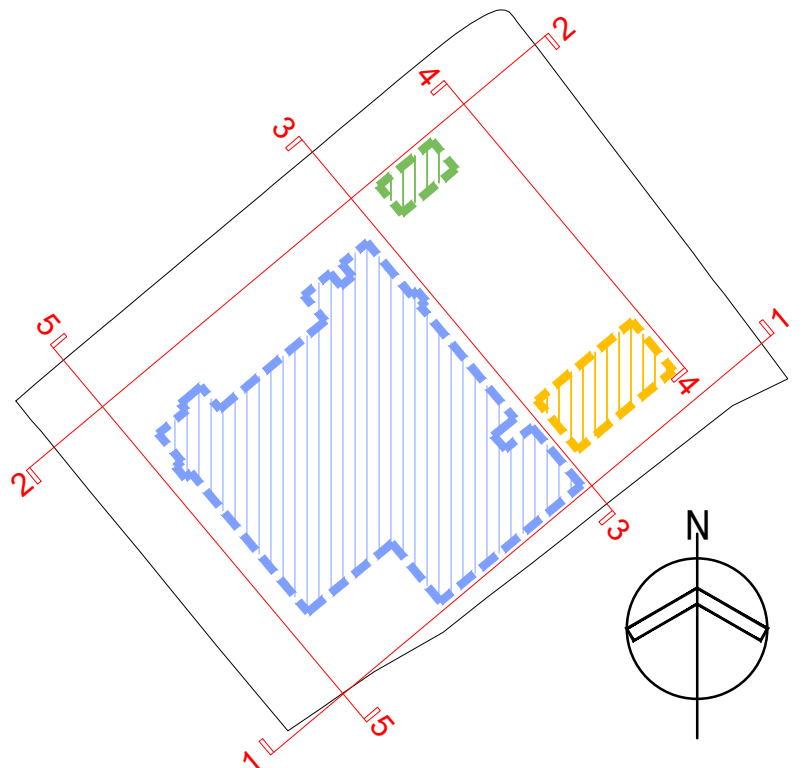

Legend:

- Buildings to be Demolished
- Contractor to include for the safe removal and storage of brick outer leaf on existing sports hall for re-use in the proposed building.
- Existing prefab to be demolished. Demolition to railing and plinth.

Revisions:			
P-2	Issued for Tender	13-08-2025	MBD
P-1	Issued for Costing	18-07-2025	MBD
Rev	Description	Date	By

Project: Ard Scoil Mhuire, Corbally, Limerick			
Client: Ard Scoil Mhuire			
Title: Existing Elevations - Demolition			
Drawing / Document Name: Project Number Project Originator Volume Level Type Role Sheet Number			
2751 ASM-COA-00-ZZ-DR-A-2050			
Suitability Status : Code - Description			Revision:
D2 For Tender			P-2
Scale @ A1	Drawn:	Checked:	Date:
1:200	Molly B Dowling	Shane Meehan	19-06-2025
COADY ARCHITECTS			
Mt Pleasant Business Ctr, Ranelagh, Dublin 6, D06 X7P9 Unit 8A Oran Point, Main St, Oranmore, Co. Galway, H91 Y36X 01 407 1700 091 788 325 admin@coady.ie www.coady.ie			