



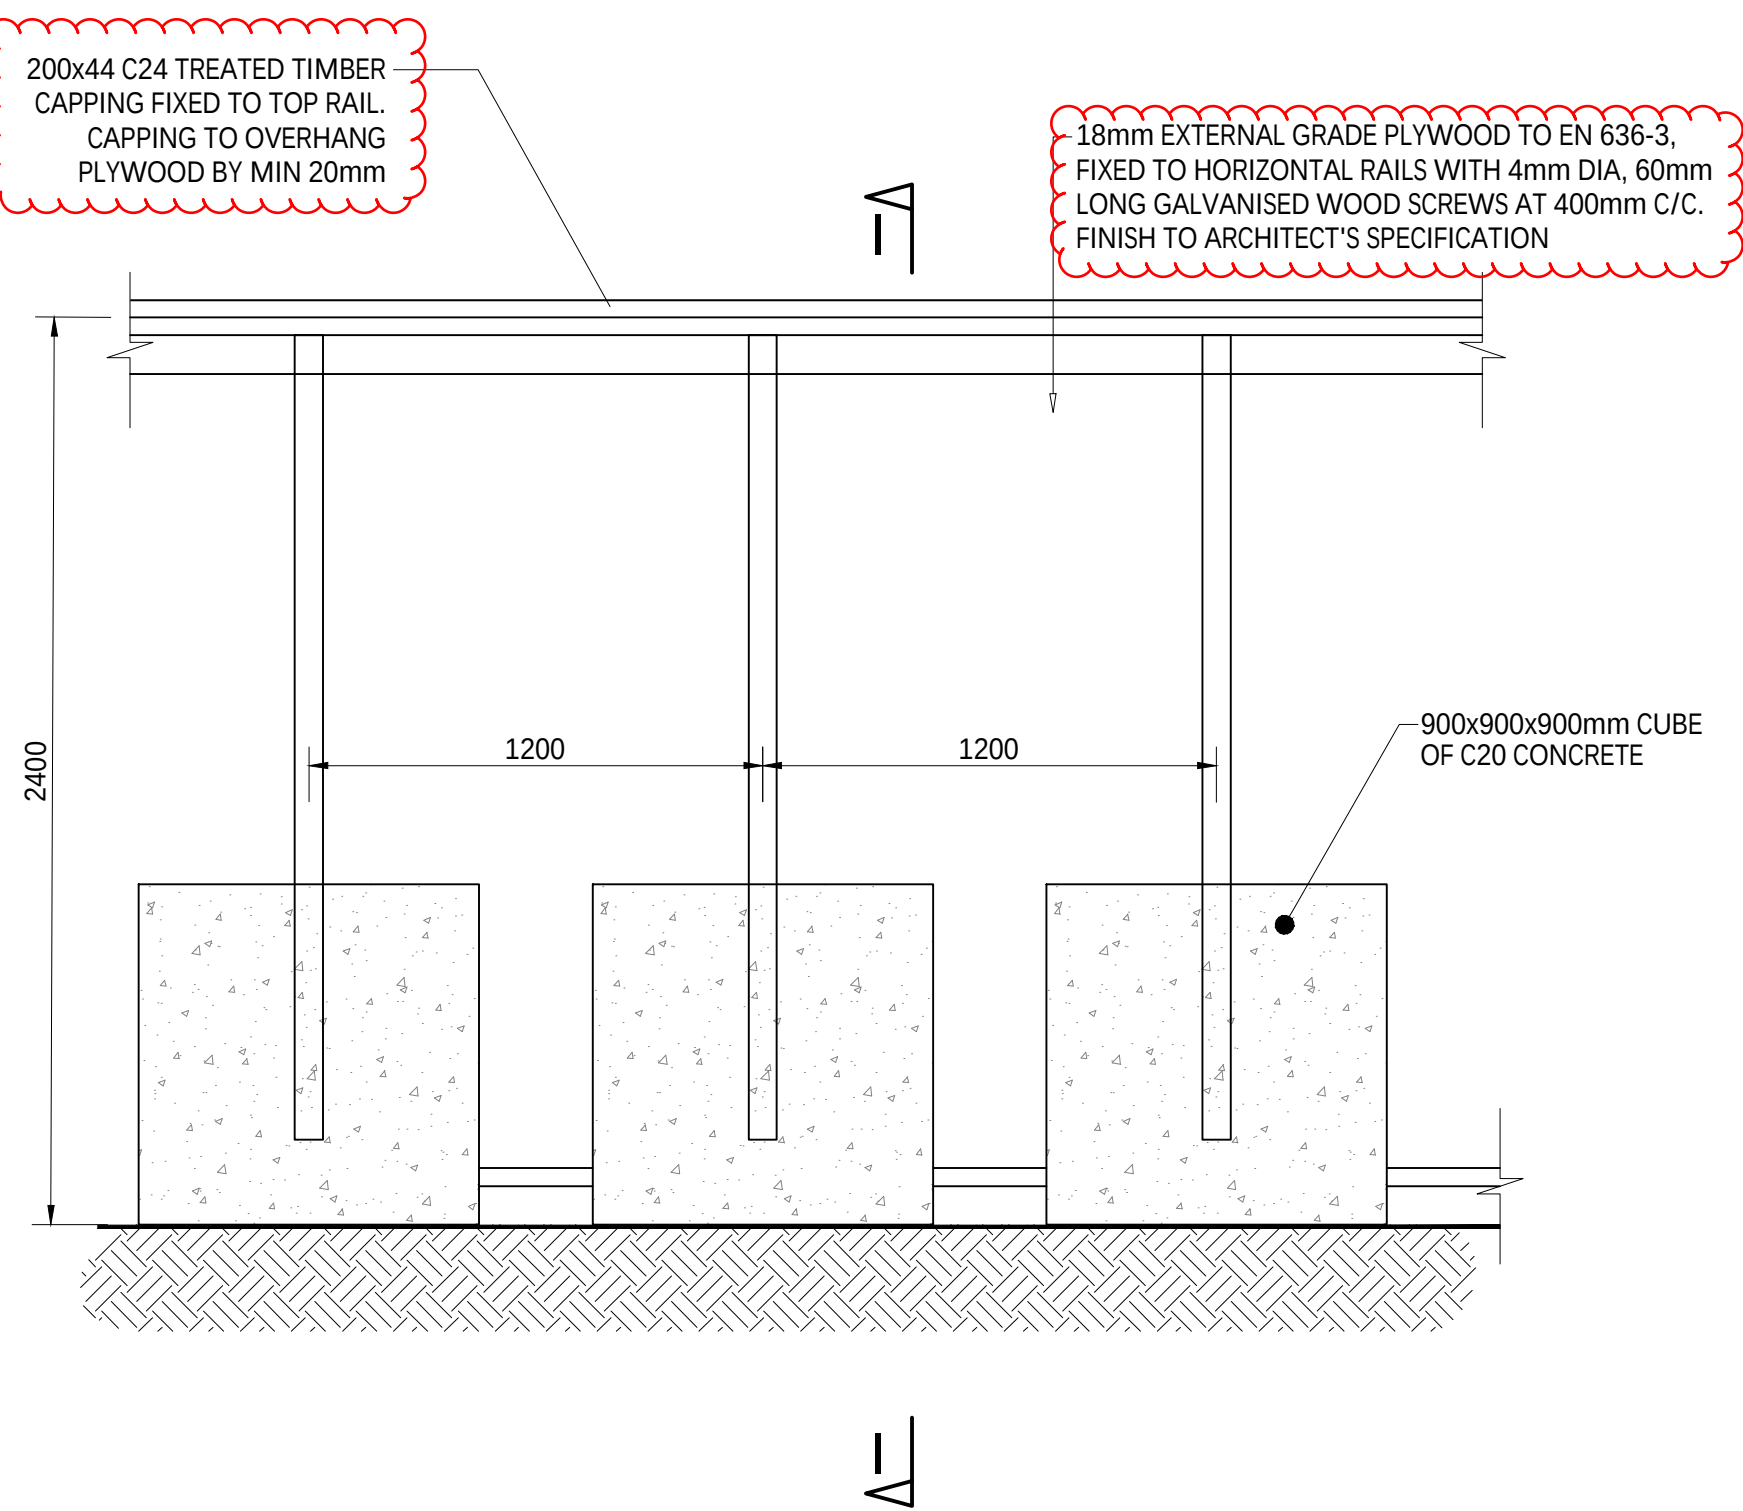


TYPICAL ELEVATION OF HOARDING
SCALE 1:20

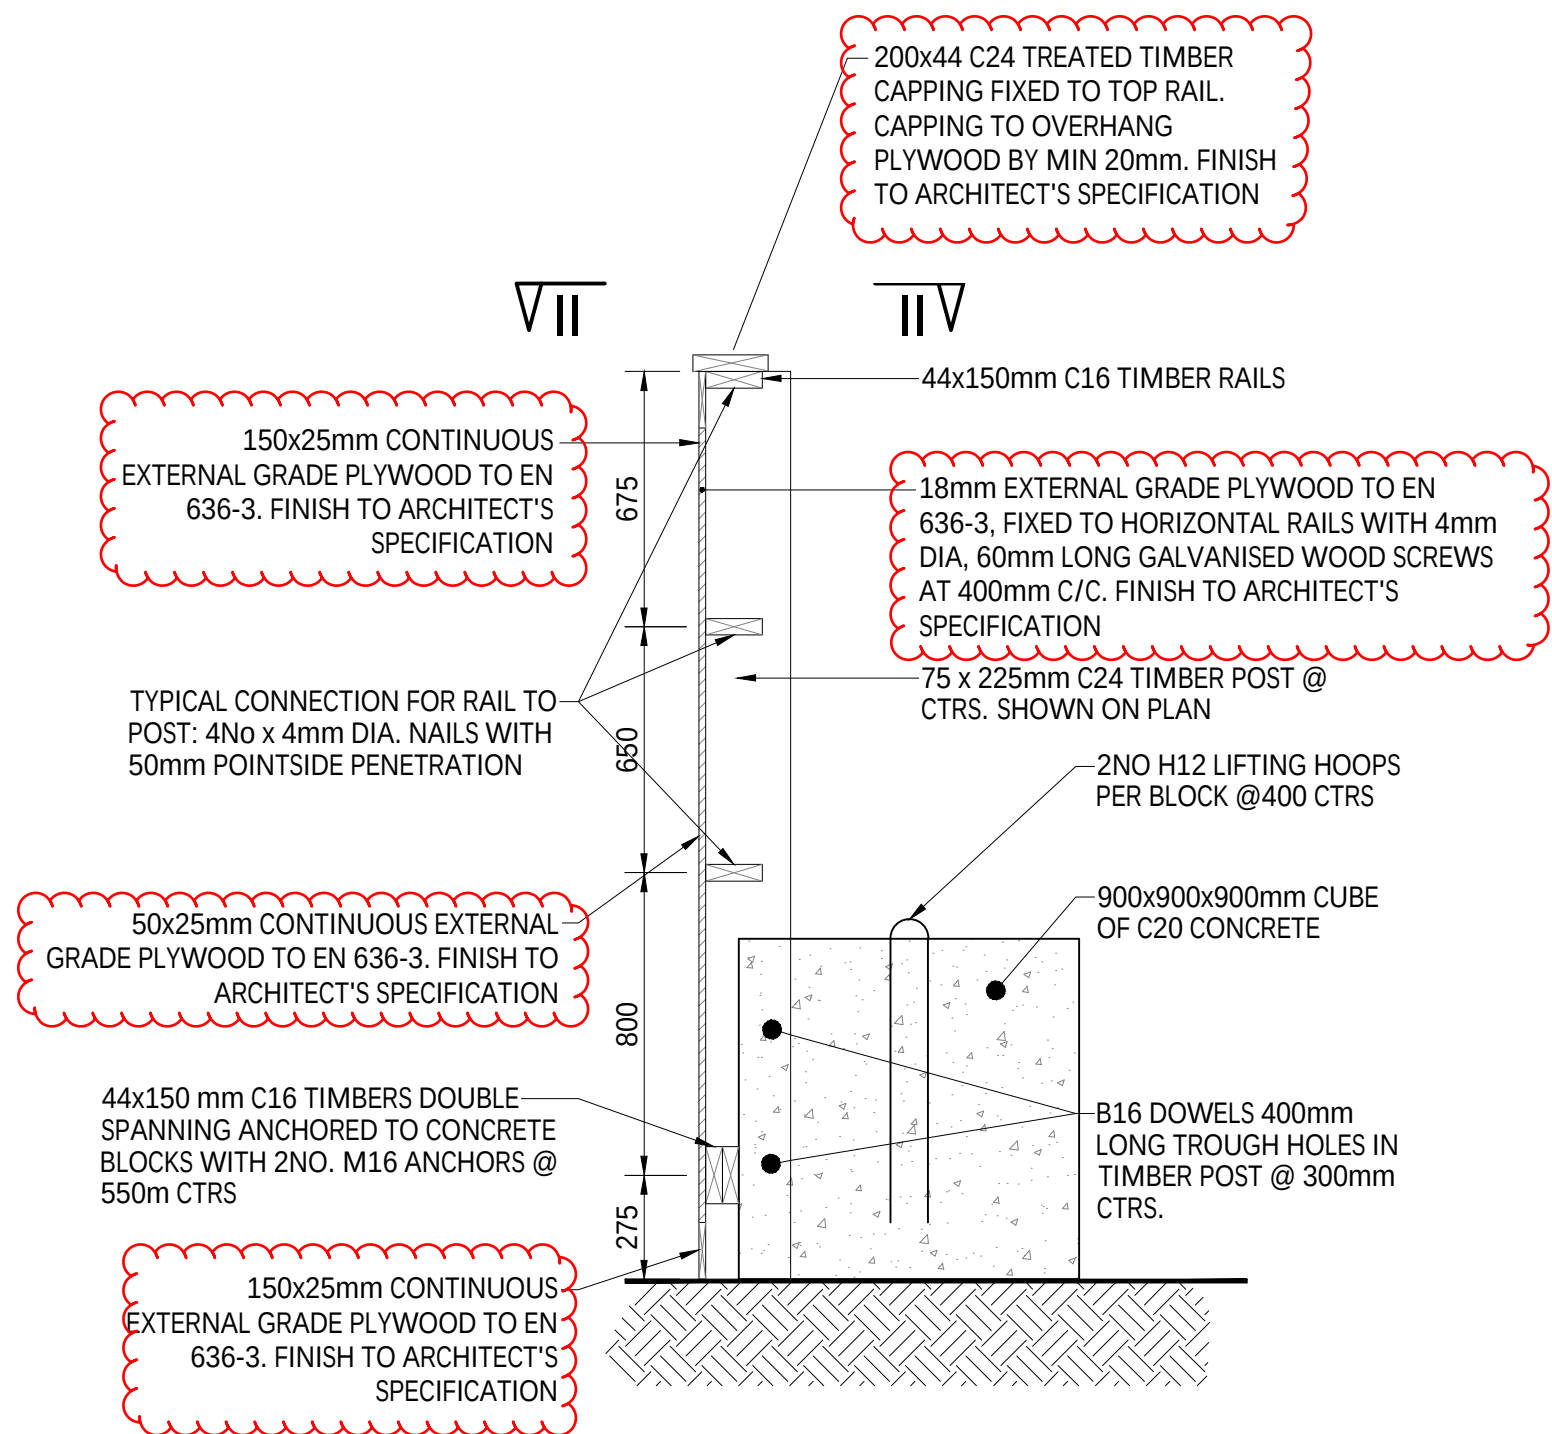

SECTION I-I
SCALE 1:20

NOTES

- ALL TIMBER TO BE MIN GRADE C16 UNLESS NOTED OTHER WISE
- ALL TIMBER TO BE SUITABLY PRESSURE TREATED
- ALL PLYWOOD TO BE MIN 18mm EXTERNAL GRADE TO EN 636-3
- ALL FIXINGS INLCUING SCREWS, BOLTS, NAILS ETC TO BE GALVANISED
- REFER TO ARCHITECT'S PHASING PLANS FOR HOARDING EXTENTS AND PHASING

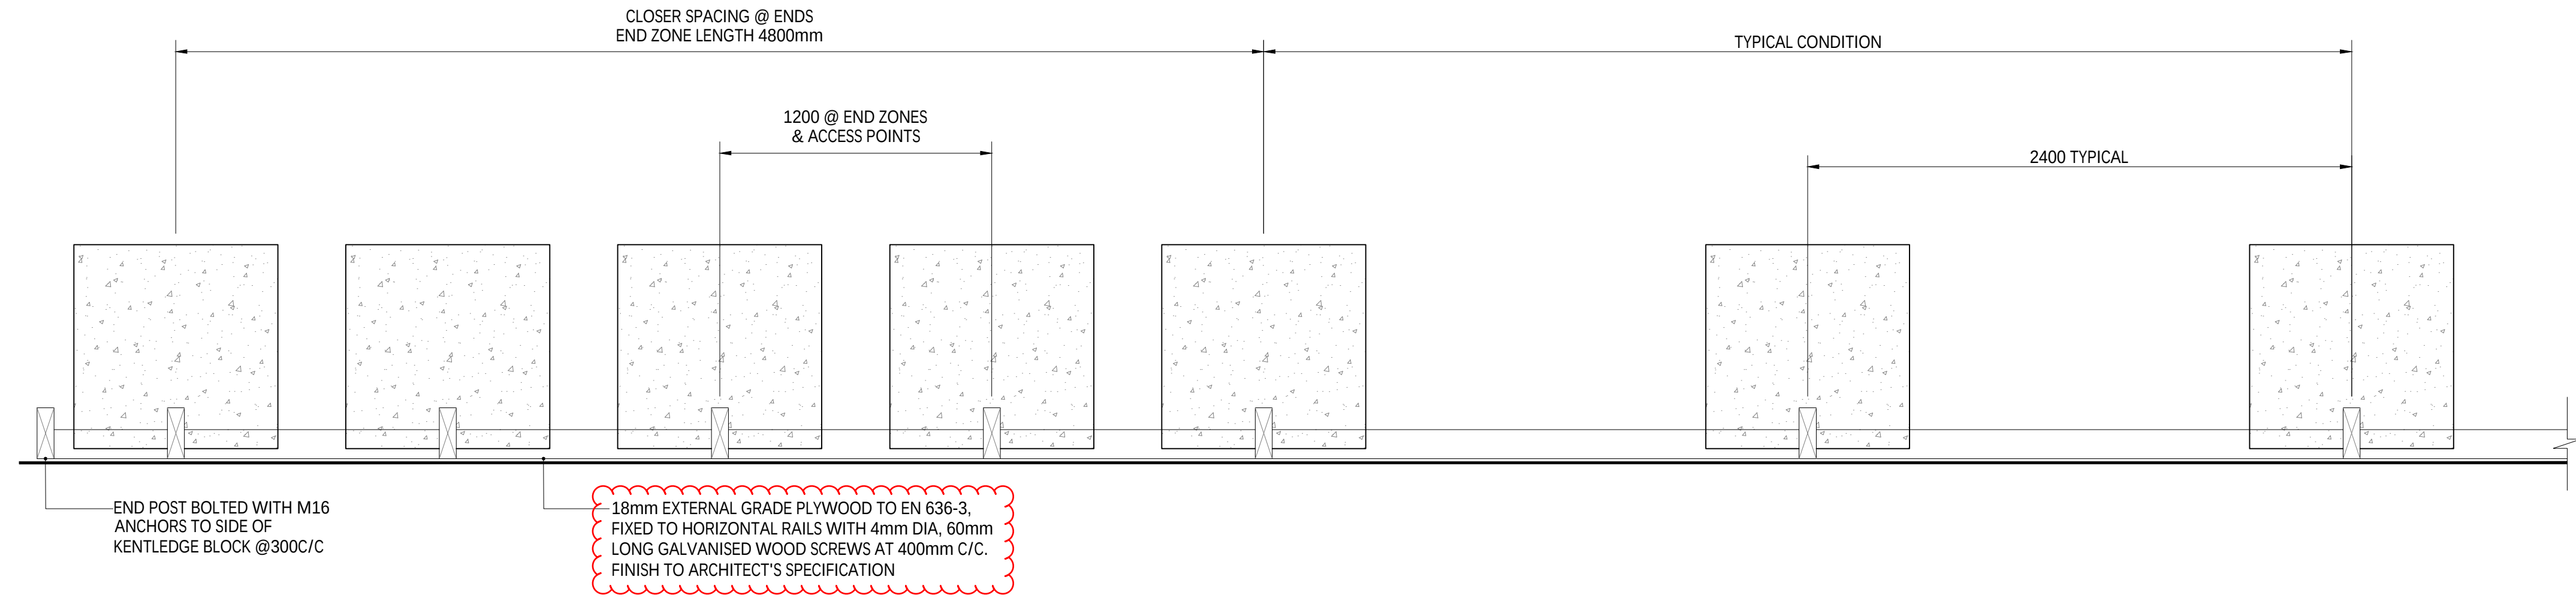

SECTION II-II
SCALE 1:20

- THIS DRAWING TO BE READ IN CONJUNCTION WITH ALL OTHER RELEVANT DESIGN TEAM DRAWINGS AND SPECIFICATIONS.
- FOR SETTING OUT REFER TO ARCHITECT'S DRAWINGS. DO NOT SCALE THIS DRAWING. USE FIGURED DIMENSIONS ONLY.
- NO PART OF THIS DOCUMENT MAY BE REPRODUCED OR TRANSMITTED IN ANY FORM OR STORED IN ANY RETRIEVAL SYSTEM OF ANY NATURE WITHOUT THE WRITTEN PERMISSION OF O'CONNOR SUTTON CRONIN AS COPYRIGHT HOLDER EXCEPT AS AGREED FOR USE ON THE PROJECT FOR WHICH THE DOCUMENT WAS ORIGINALLY ISSUED.

Rev No.	Date	Revision Note	Drn by	Chkd by
C01	22/07/25	ISSUED FOR TENDER	MA	AB
C02	14/08/25	ISSUED FOR TENDER	MA	CM

Rev No.	Date	Revision Note	Drn by	Chkd by



OCSC
O'CONNOR · SUTTON · CRONIN
MULTIDISCIPLINARY CONSULTING ENGINEERS
Civil / Structural / Environmental / Mechanical / Electrical / Sustainability
Cork Office: North Point House, North Point Business Park, New Mallow Road, Cork.
Tel: +353 (0)21 2355816 Web: www.ocsc.ie
Dublin · London · Belfast · Galway · Cork · Birmingham

Client: DEPARTMENT OF EDUCATION

Project: ARDSKOIL MHUIRE, CORBALLY, LIMERICK

ENABLING WORKS CONTRACT

Title: SITE HOARDING DETAILS

TYPICAL STRUCTURAL DETAILS

Code	Originator	Zone	Level	Type	Role	Number	Status	Revision
A654	OCSC	XX	XX	DR	C	0530	A2	C02
Date: JUL 25	Scale @ A1: A/S	Drn by: MA		Chkd by: AB		Aprvd by: JMcB		