



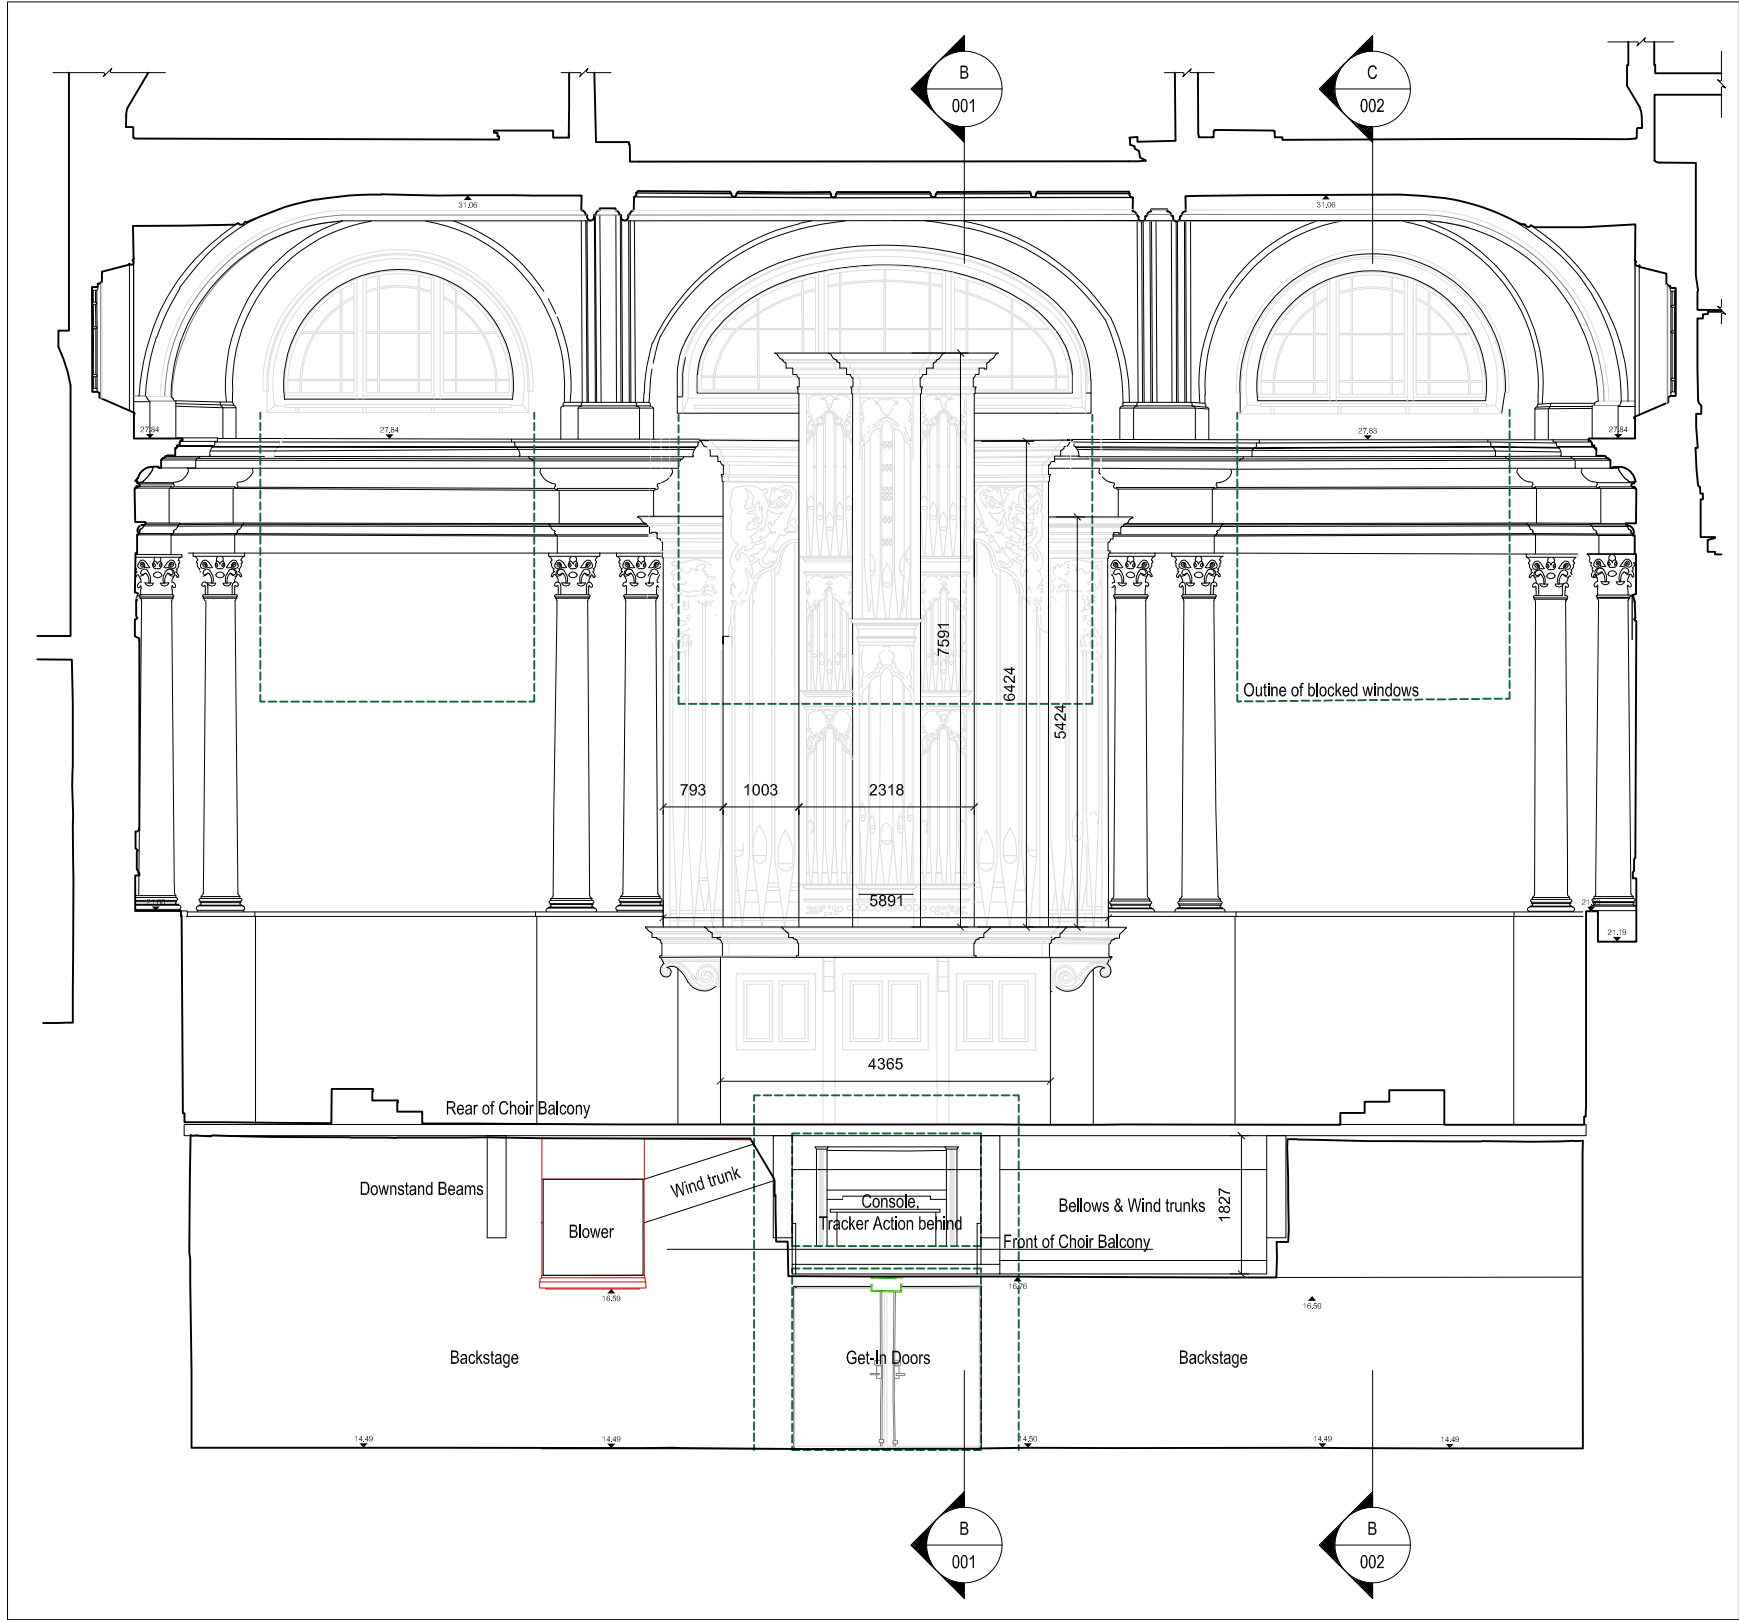

Existing Organ Siting: Part Sectional Elevation A-A
1:100 @ A3

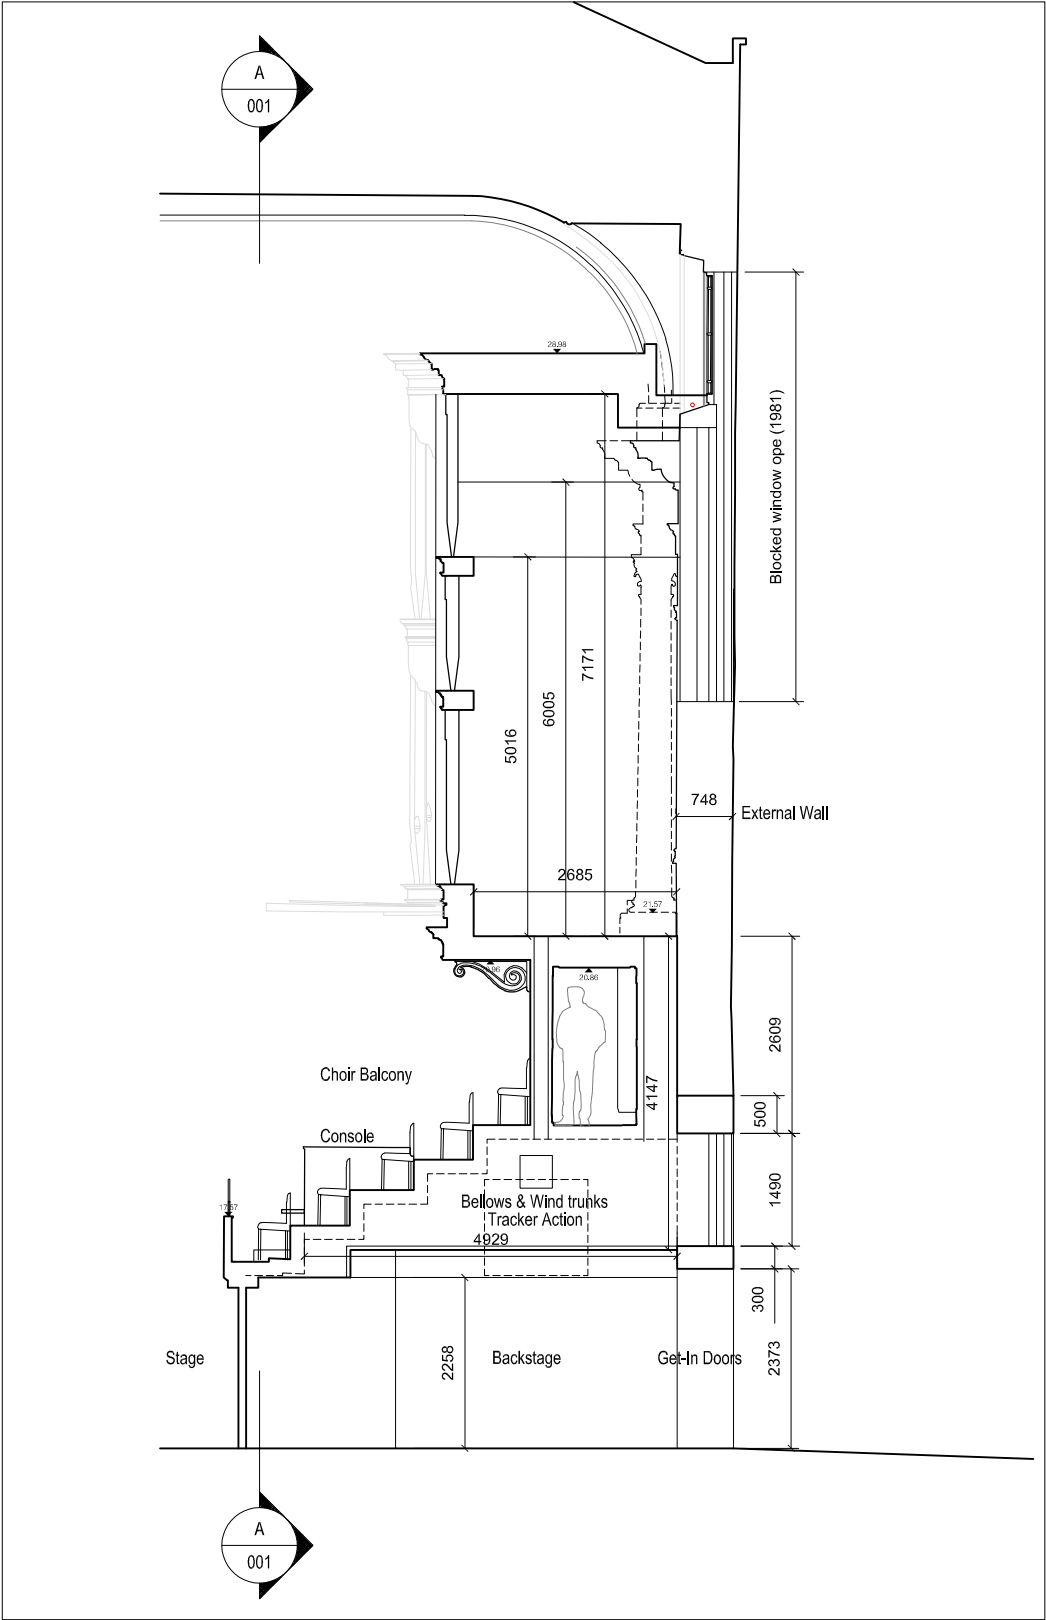

Existing Organ Siting: Part Sectional Elevation B-B
1:100 @ A3



OPW

Oifig na
nOibreacha Poiblí
Office of Public Works

Office of Public Works
a: Jonathan Swift Street,
Trim, Co. Meath,
C15 NX36
t: 046 942 2000
w: www.gov.ie/opw

Major Projects

Ciaran O'Connor FRIAI State/Principal Architect
Edel Collins MRIAI Assitant Principal Architect
Sarah Woods MRIAI Assitant Principal Architect
Colm Dunbar MRIAI Senior Architect

Drawing Revision:

Revision	Date	By	Chk'd	Description
----------	------	----	-------	-------------

Project Title:

National Concert Hall
Earlsfort Terrace
Dublin

Drawing Title:

Organ Options
Existing Organ Siting

Project Role:

OPW Section Project Reference:
H.16.020_08

Scales at A3:

1:100

Drawn:

CD

Checked:

Approved:

Date:

25/05/2023

Status Description:

Sketch

Status Code:

SKE

Revision:

Drawing Number:

001