
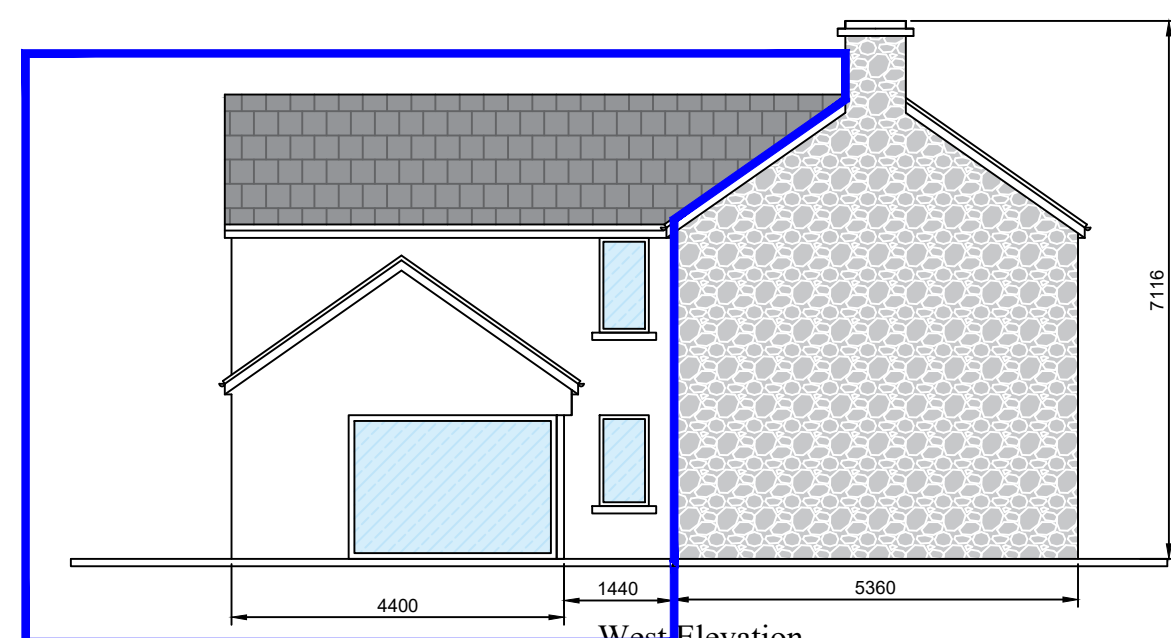
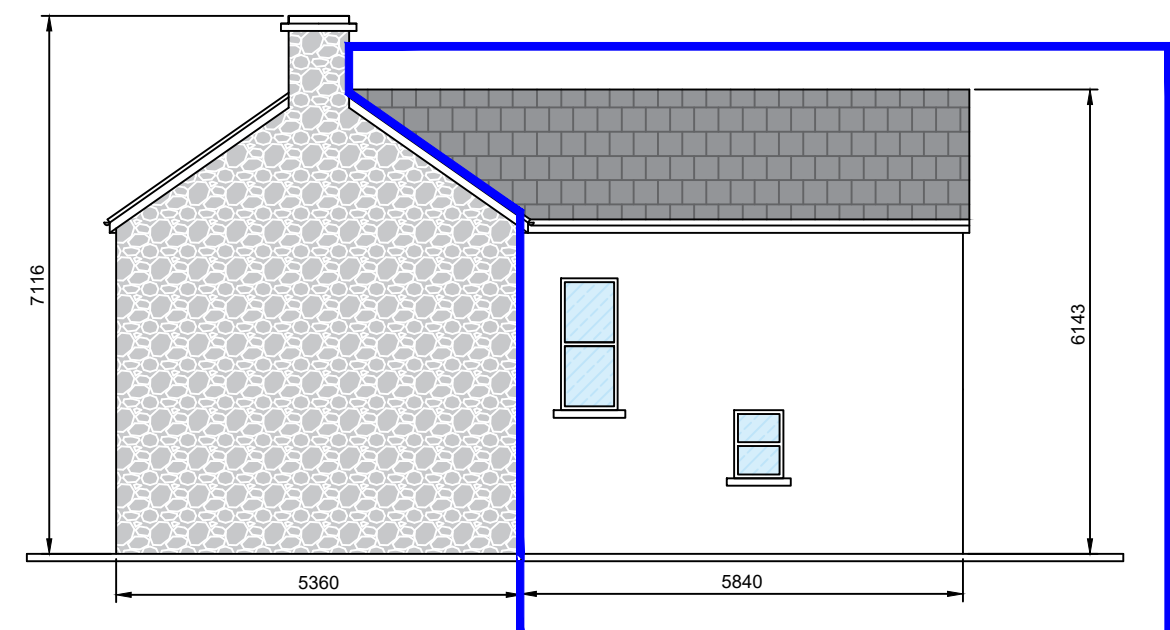
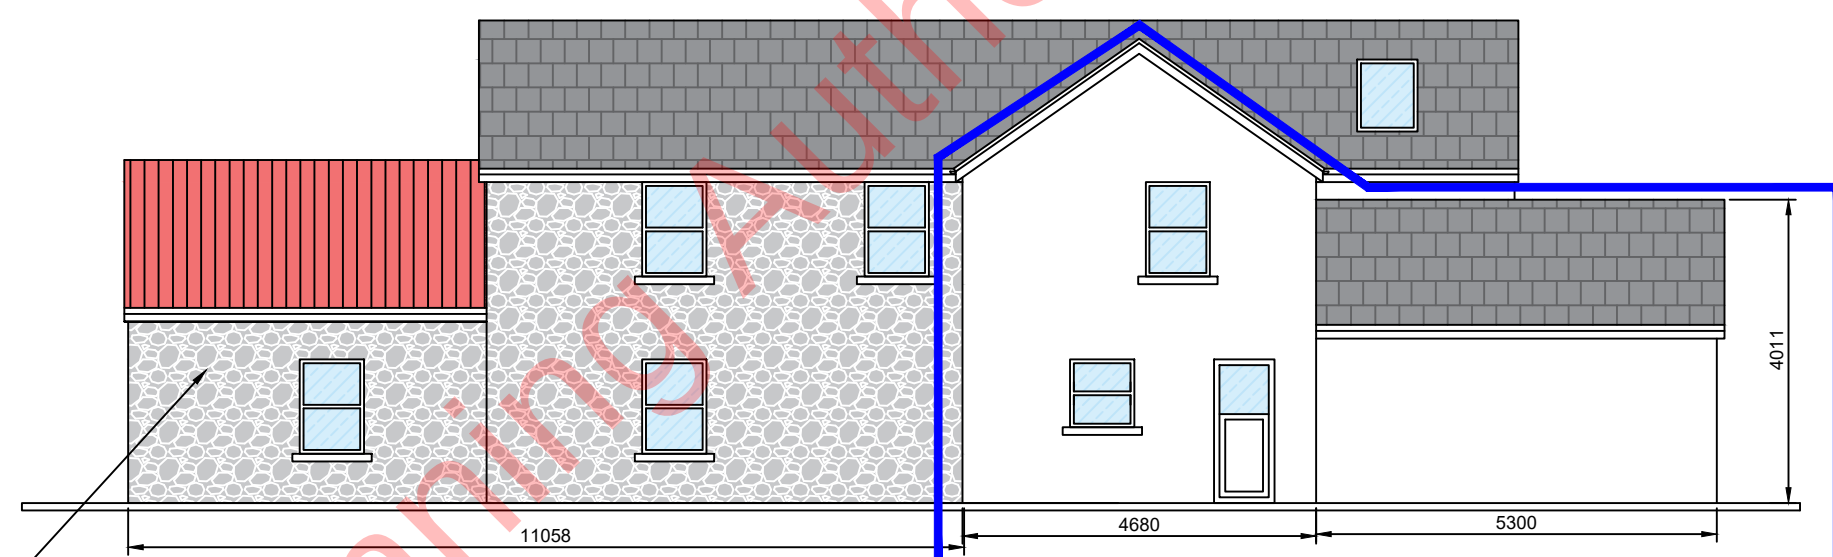
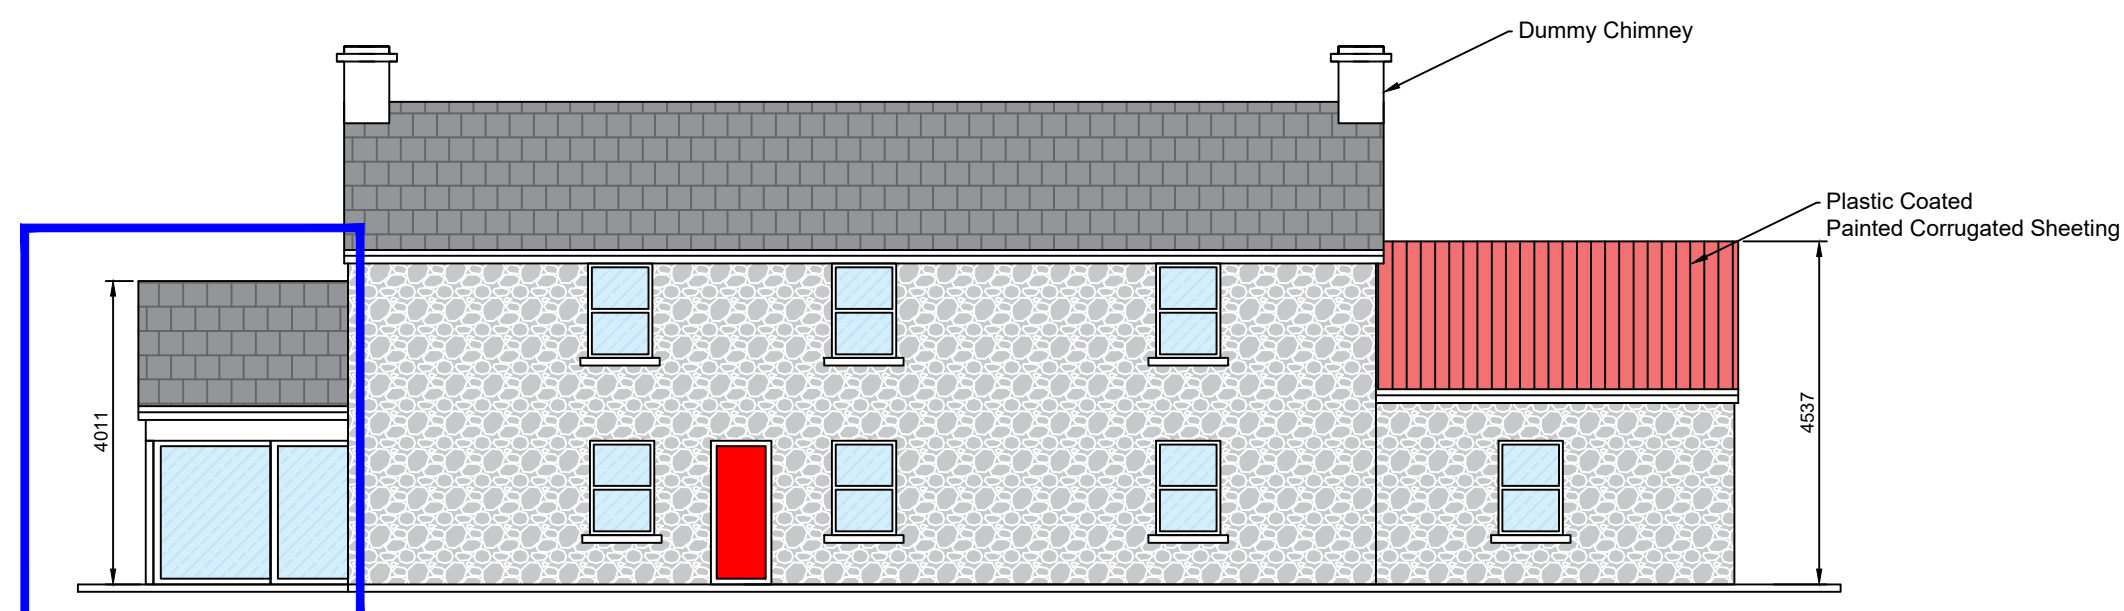
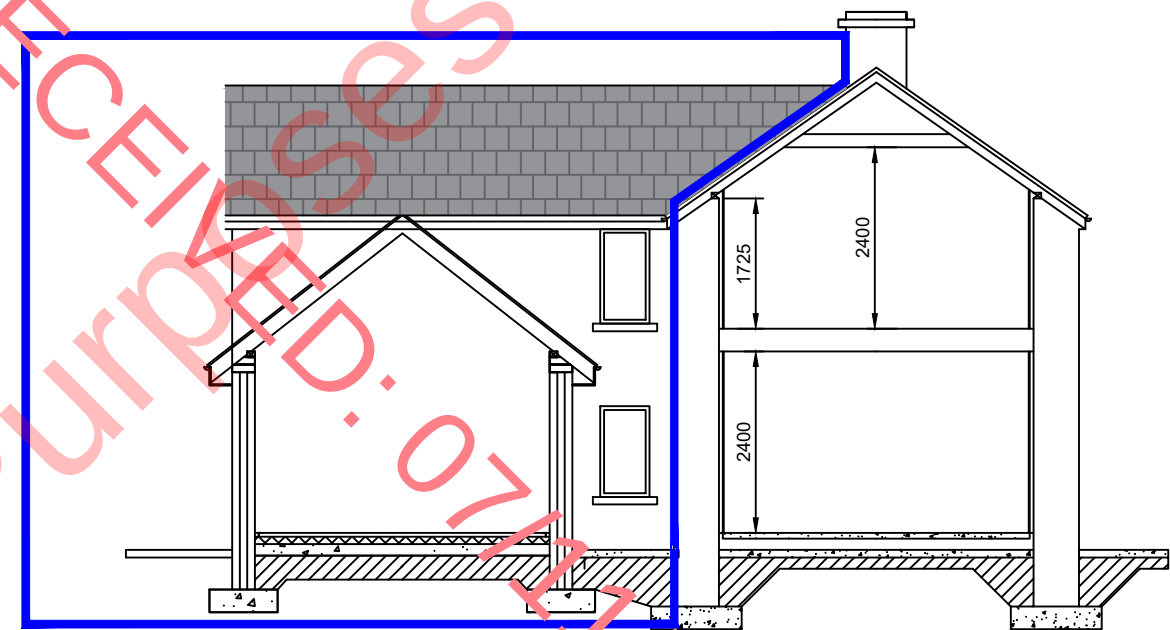
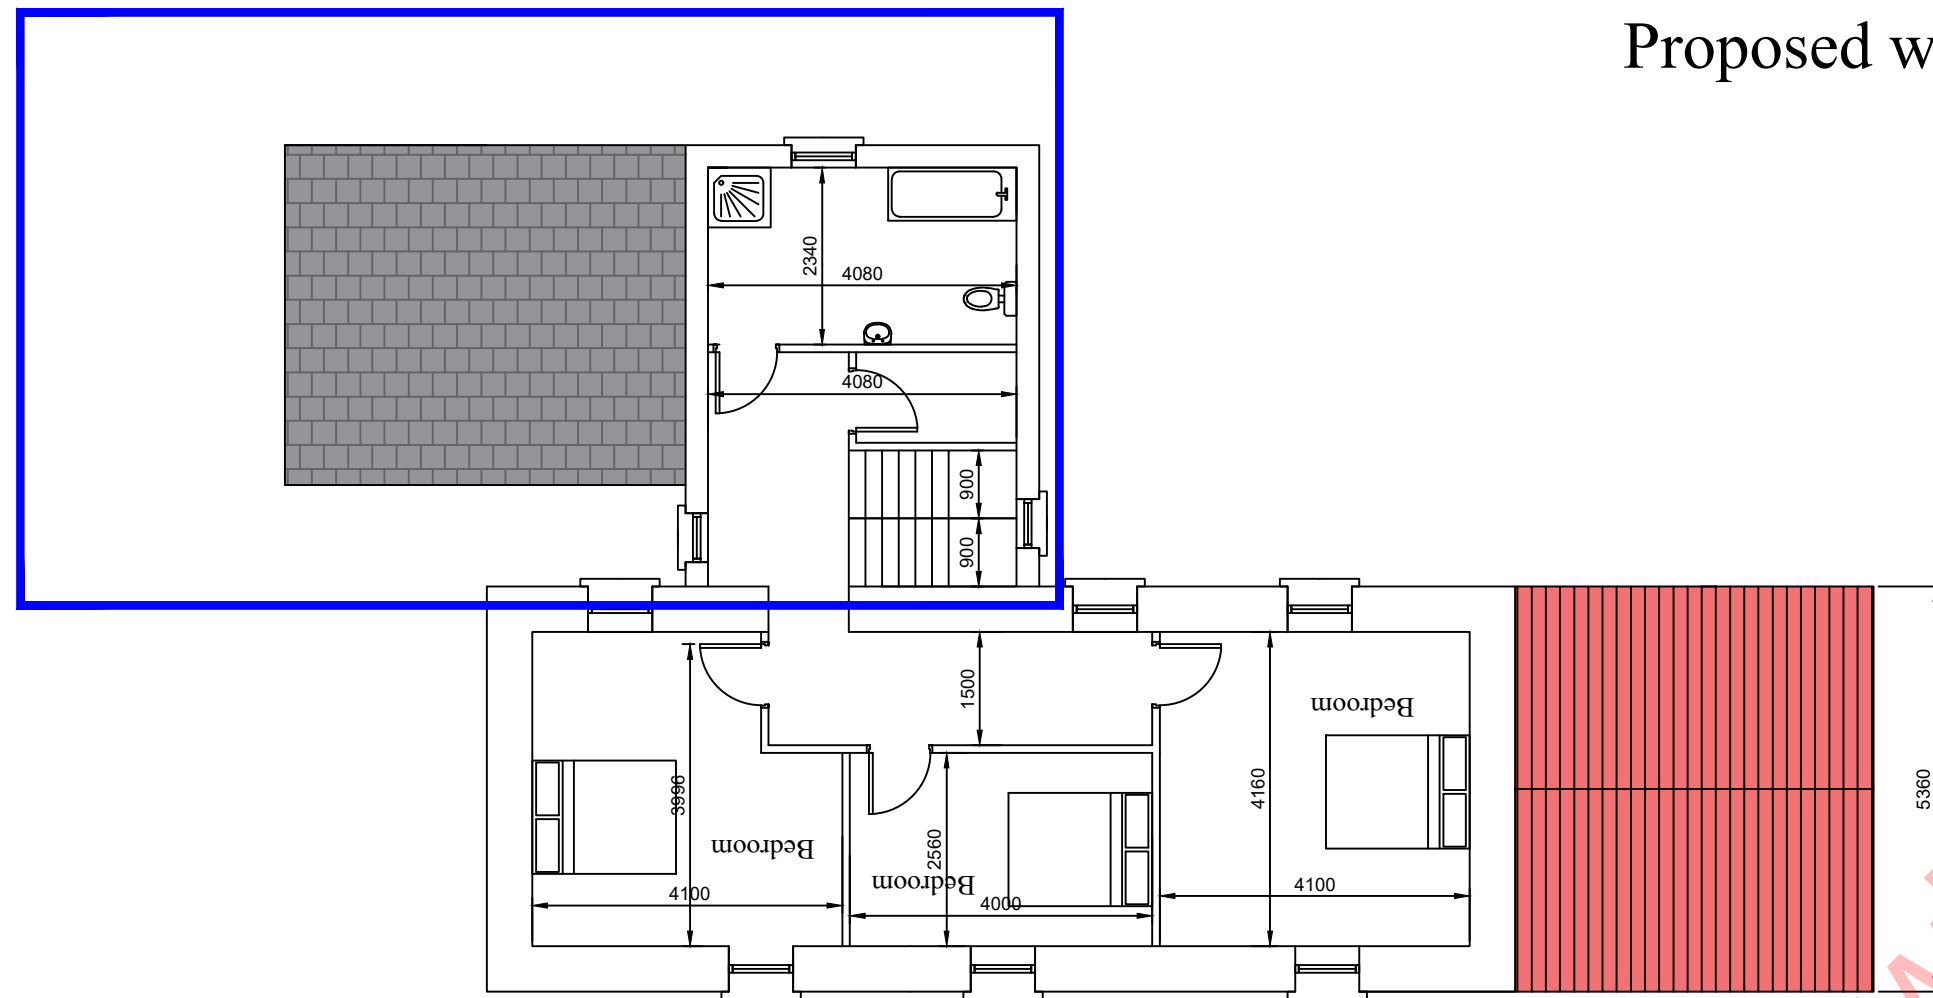


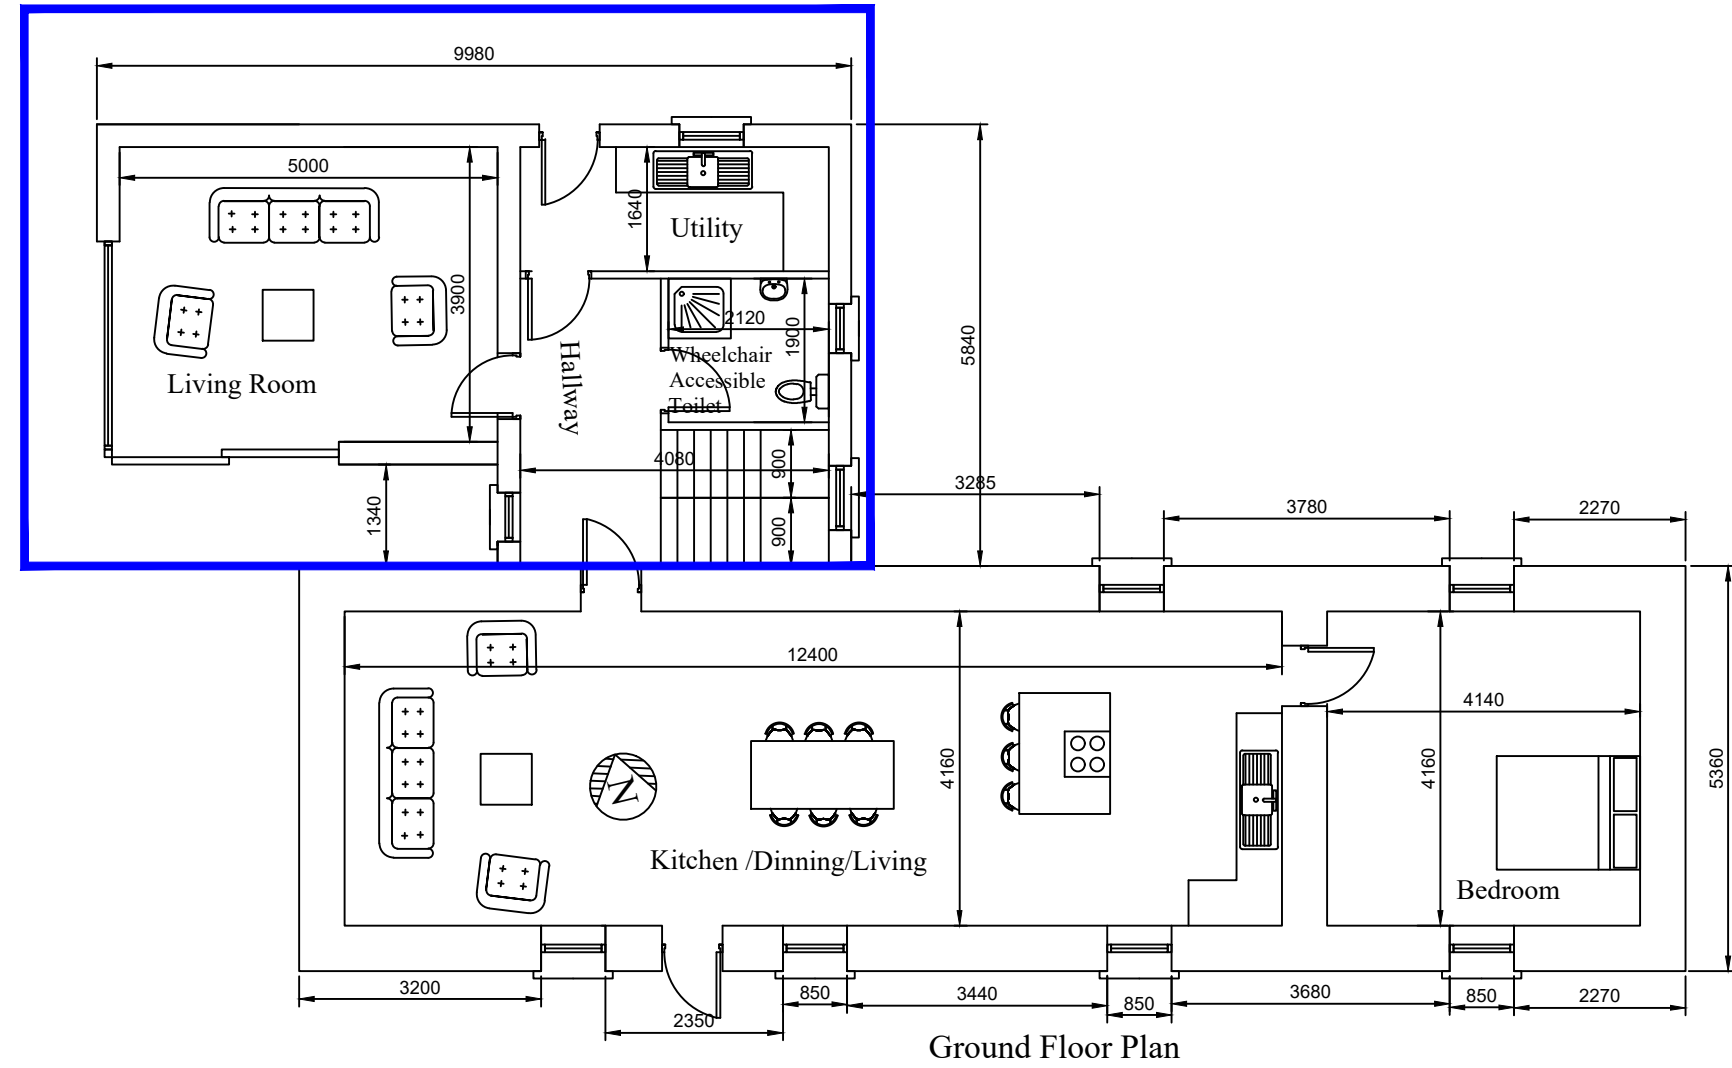

RATHCROGHAN DESIGN
Ballyconboy, Ballinagare, Castlerea, Co. Roscommon
Ph: 086 2328484 E-mail: martindowd@eircom.net

Client
John Larkin

Title
**Proposed Renovation
works and Extension**

Scale: 1:100 UNLESS NOTED
Drawn: MARTIN DOWD
Date: 28-10-2024

Sheet
1 OF 1

Drwg. No.
24-214