


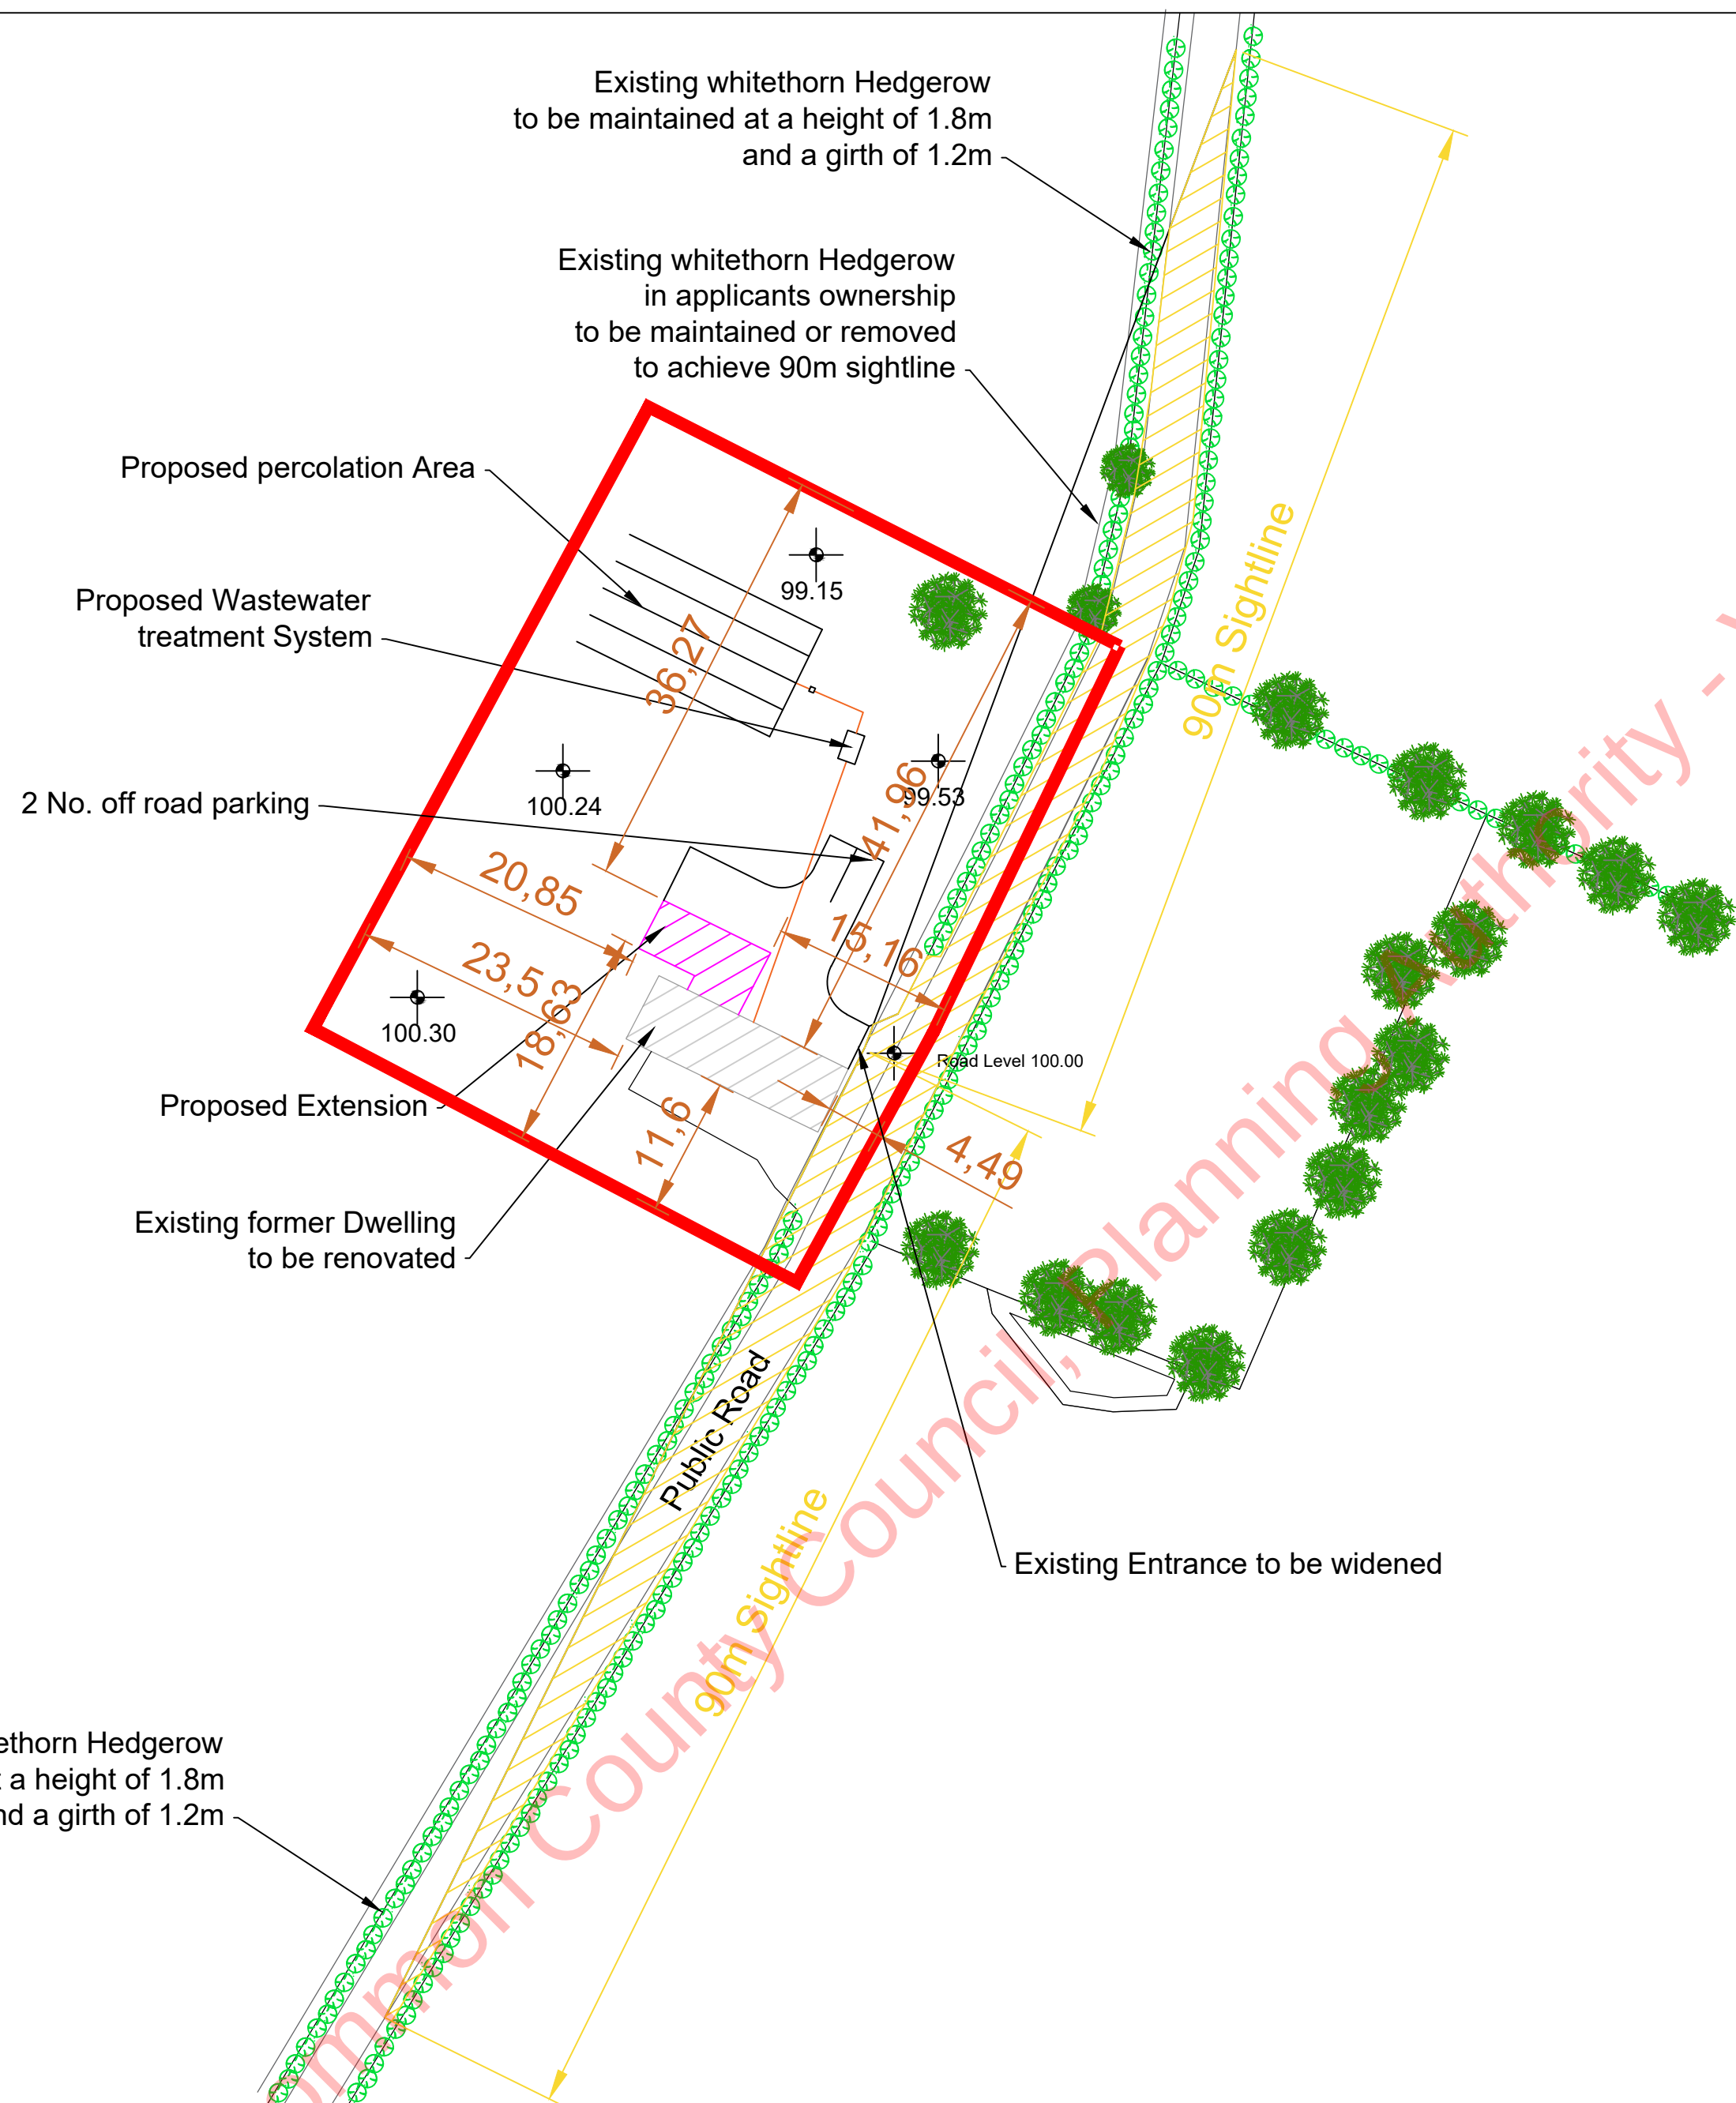


RATHCROGHAN DESIGN

Ballyconboy, Ballinagare, Castlerea, Co. Roscommon

Ph: 086 2328484

E-mail rathcroghandesigns@gmail.com

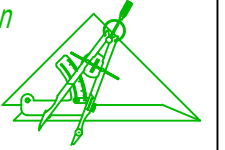

Client

John Larkin

Title

Site Layout

Scale: 1:500 UNLESS NOTED

Sheet

Drwg. No.

Drawn: MARTIN DOWD

1 OF 1

24-204

Date: 01-11-2024

N



Site Area 0.269 Ha