


INDICATIVE LAYOUT - DESIGN INTENT

26048 - BALTINGLASS COMMUNITY HOSPITAL (BCH) - NODE SCHEMATIC

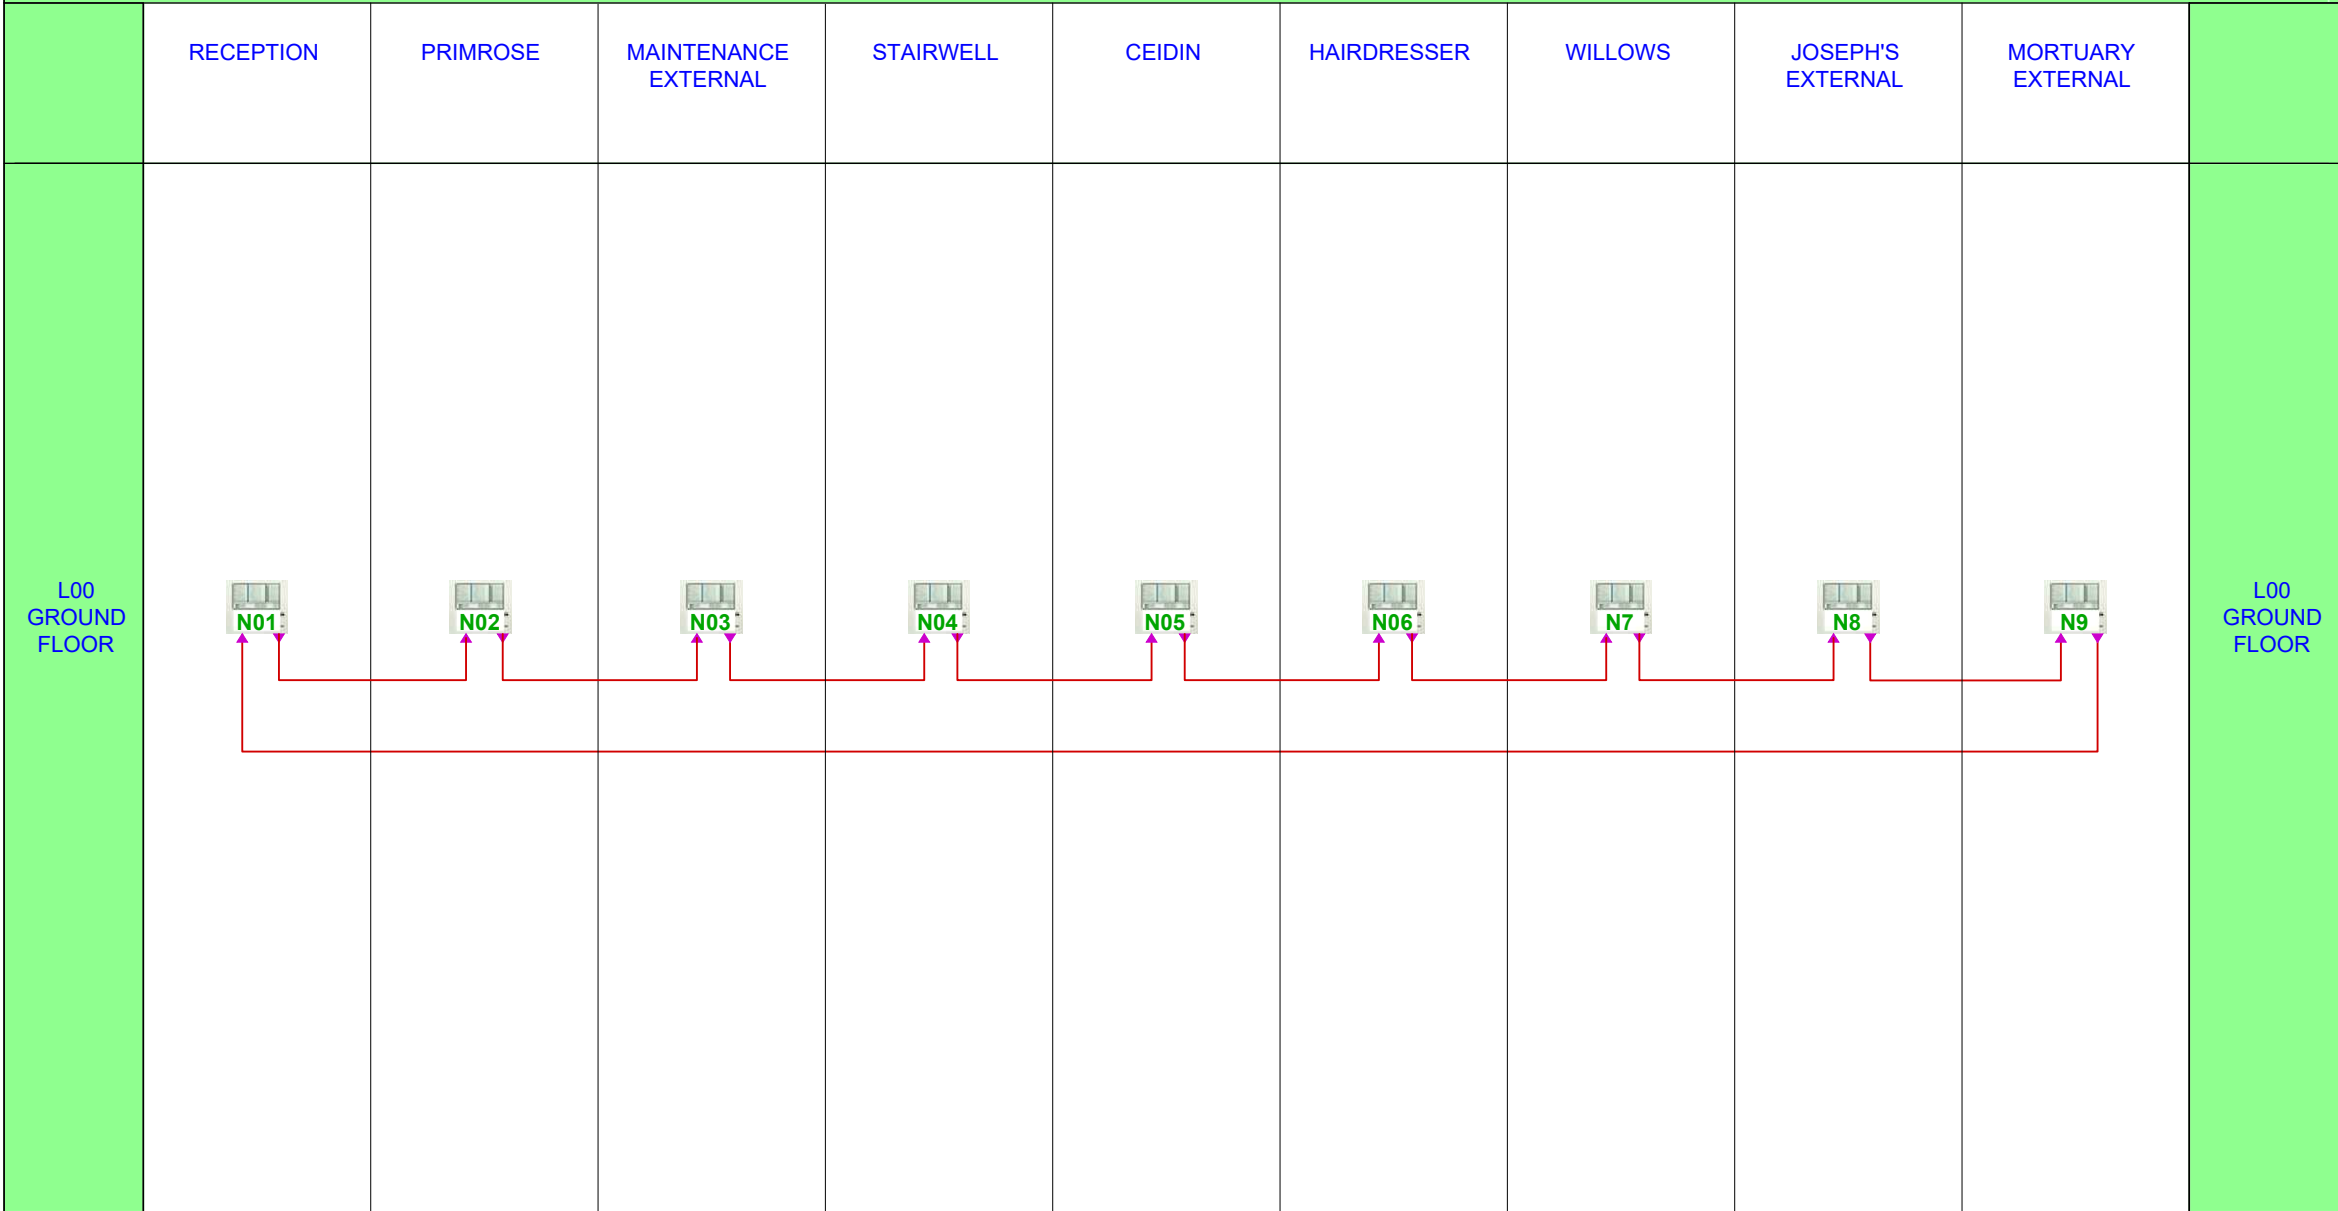

NOTES

ALL DIMENSIONS TO BE CHECKED ON SITE
NO DIMENSIONS TO BE SCALED FROM THIS DRAWING
THIS DRAWING TO BE READ IN CONJUNCTION WITH FIRE CERT CONSULTANTS' WRITTEN SUBMISSION

REV	DATE	ITEM
 Unit A4, Nutgrove Office Park, Rathfarnham, Dublin 14, D14 H1X4 ph +353 (0)1 663 0013 fc. +353 (0)1 663 0014 info@fire-cert.com www.fire-cert.com		
Client: HEALTH SERVICE EXECUTIVE		
Project: BALTINGLASS COMMUNITY HOSPITAL, BALTINGLASS, Co. WICKLOW -		
Drawing: FIRE ALARM NETWORK SCHEMATIC NETWORK SCHEMATIC TENDER DRAWING (NS)		
Scale(s): NTS	Date: Oct '26	Drawn: ApT
Checked: SM	Project No: 26048	Status Code: S13
DWG: 26048-XX-ZZZ-DR-FCC-FS-5001		Rev: Sheet: A3
Status: For Tender		Stage: 3