


INDICATIVE LAYOUT - DESIGN INTENT

NOTES

ALL DIMENSIONS TO BE CHECKED ON SITE
NO DIMENSIONS TO BE SCALED FROM THIS DRAWING
THIS DRAWING TO BE READ IN CONJUNCTION WITH FIRE CERT CONSULTANTS' WRITTEN SUBMISSION

26045 - MONAGHAN GENERAL HOSPITAL (MGH) - NODE SCHEMATIC

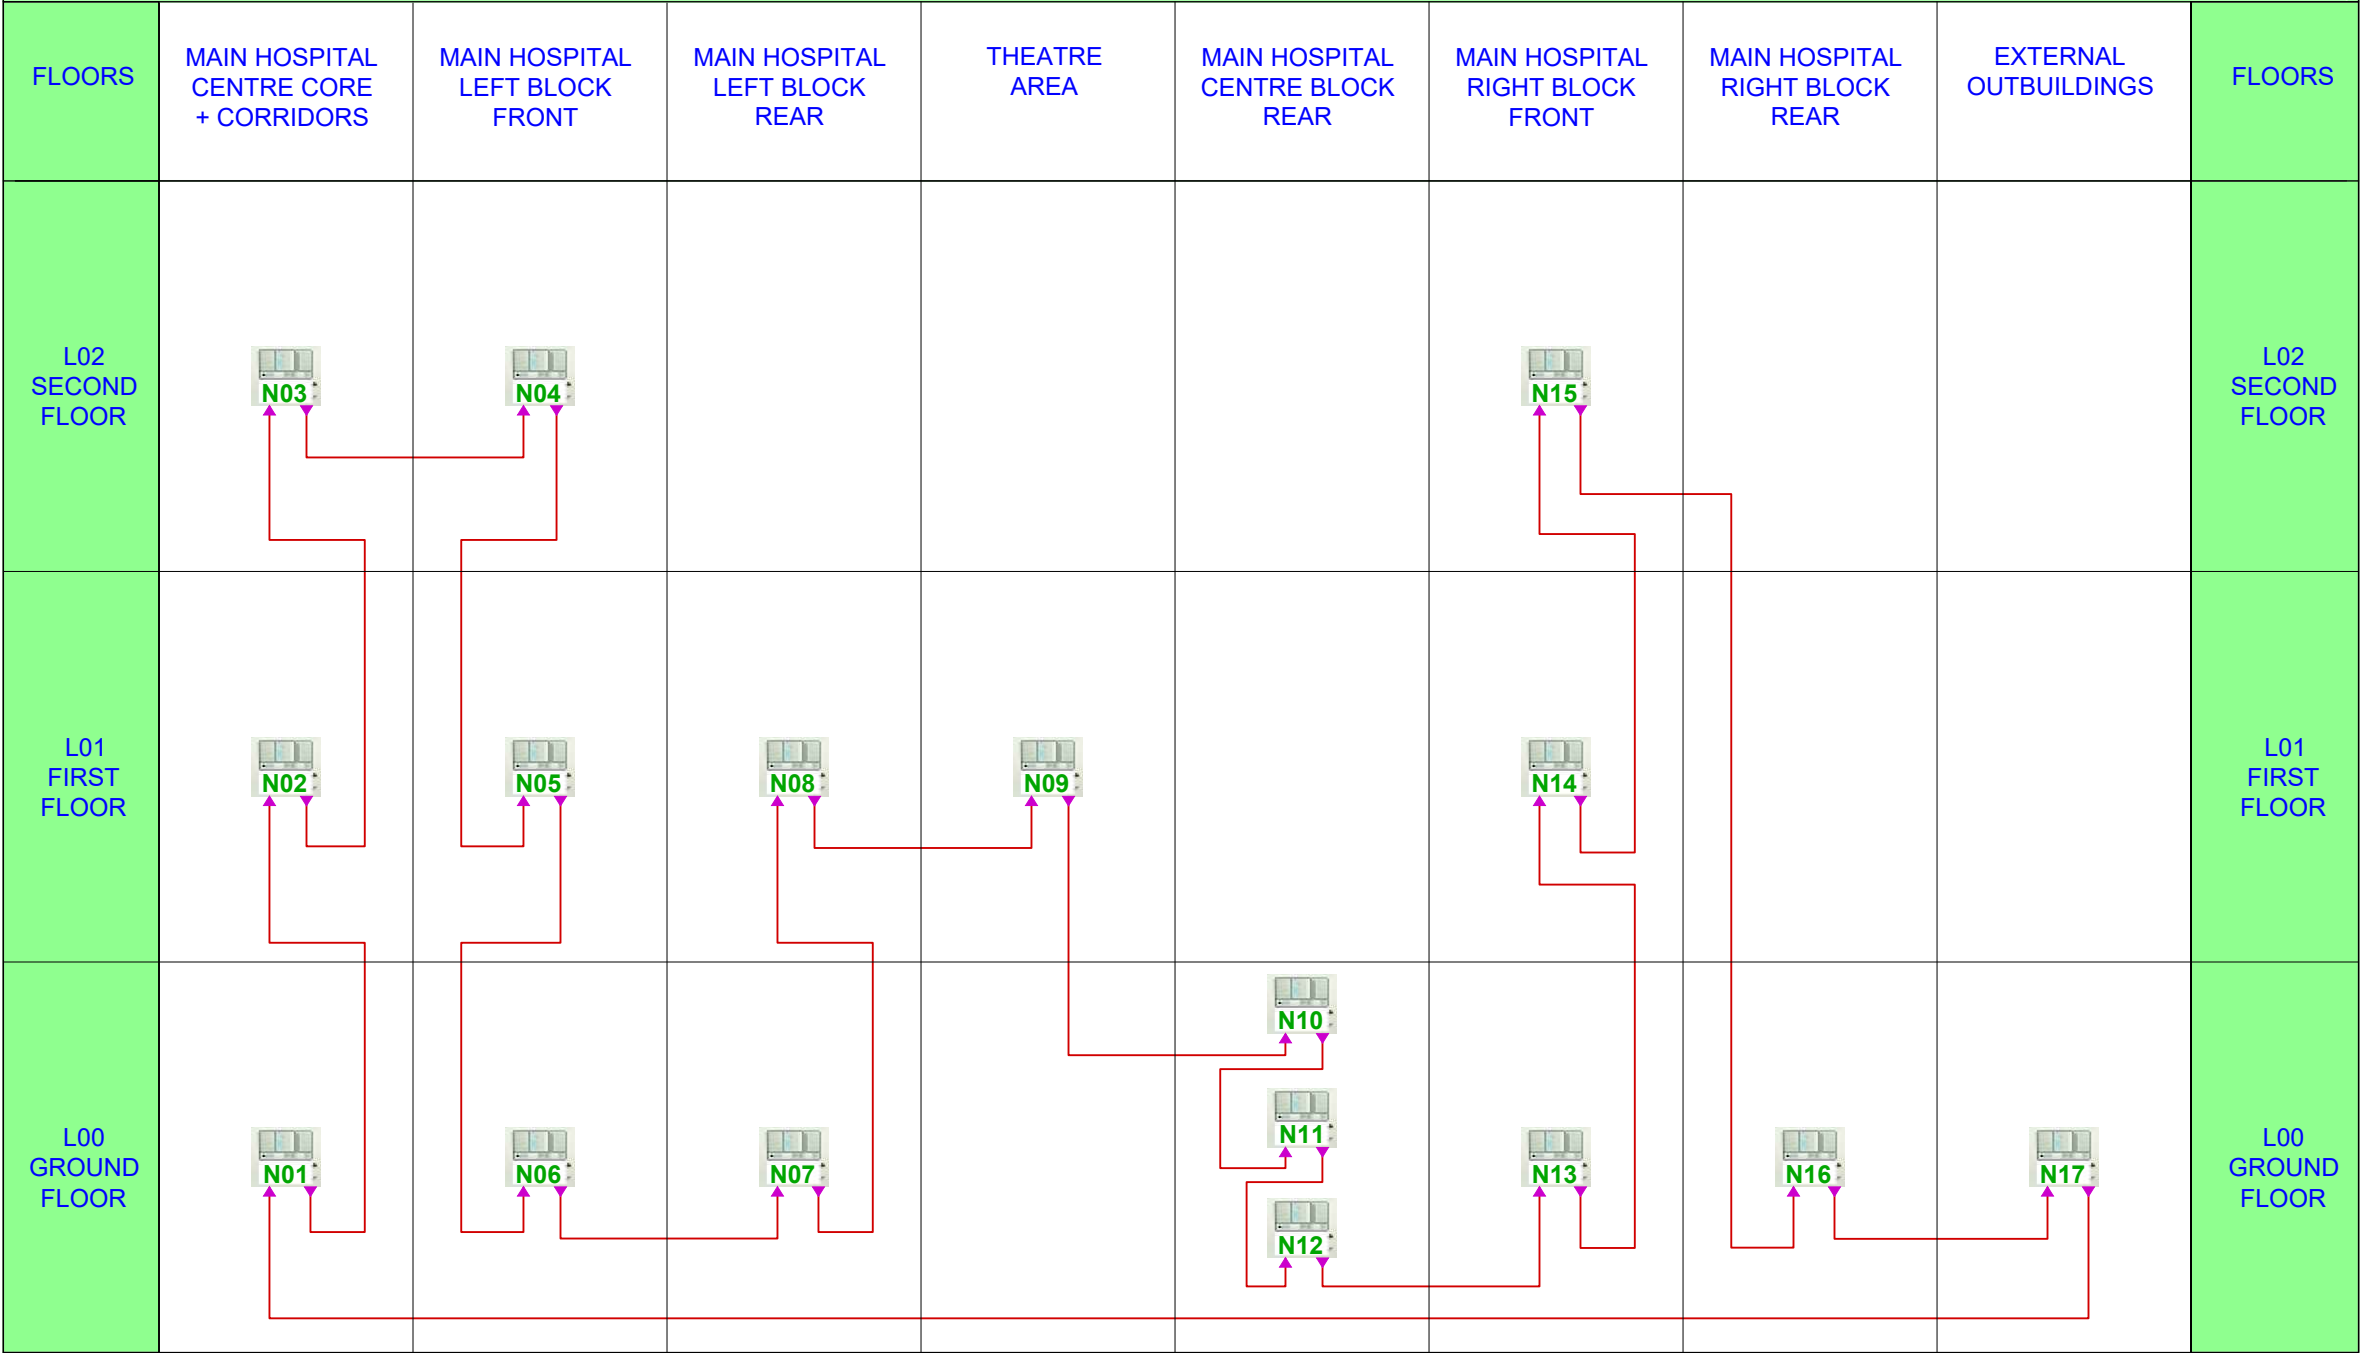

1 5001 - FIRE ALARM NETWORK SCHEMATIC - TENDER DRAWING

Scale: NTS



Unit A4, Nutgrove Office Park,
Rathfarnham, Dublin 14, D14 H1X4

ph +353 (0)1 663 0013 | fc +353 (0)1 663 0014
info@fire-cert.com | www.fire-cert.com

Client:
HEALTH SERVICE EXECUTIVE

Project:
MONAGHAN GENERAL HOSPITAL
MULLAGHMONAGHAN, MONAHAN, H18 NV91

Drawing:
FIRE ALARM NETWORK SCHEMATIC
NETWORK SCHEMATIC TENDER DRAWING (NS)

Scale(s):	Date:	Drawn:	Checked:	Project No:	Status Code:
NTS	Sept '26	ApT	SM	23089	S13

DWG: 26045-XX-ZZZ-DR-FCC-FS-5001	Rev:	Sheet: A3
----------------------------------	------	-----------

Status: For Tender Stage: 3