


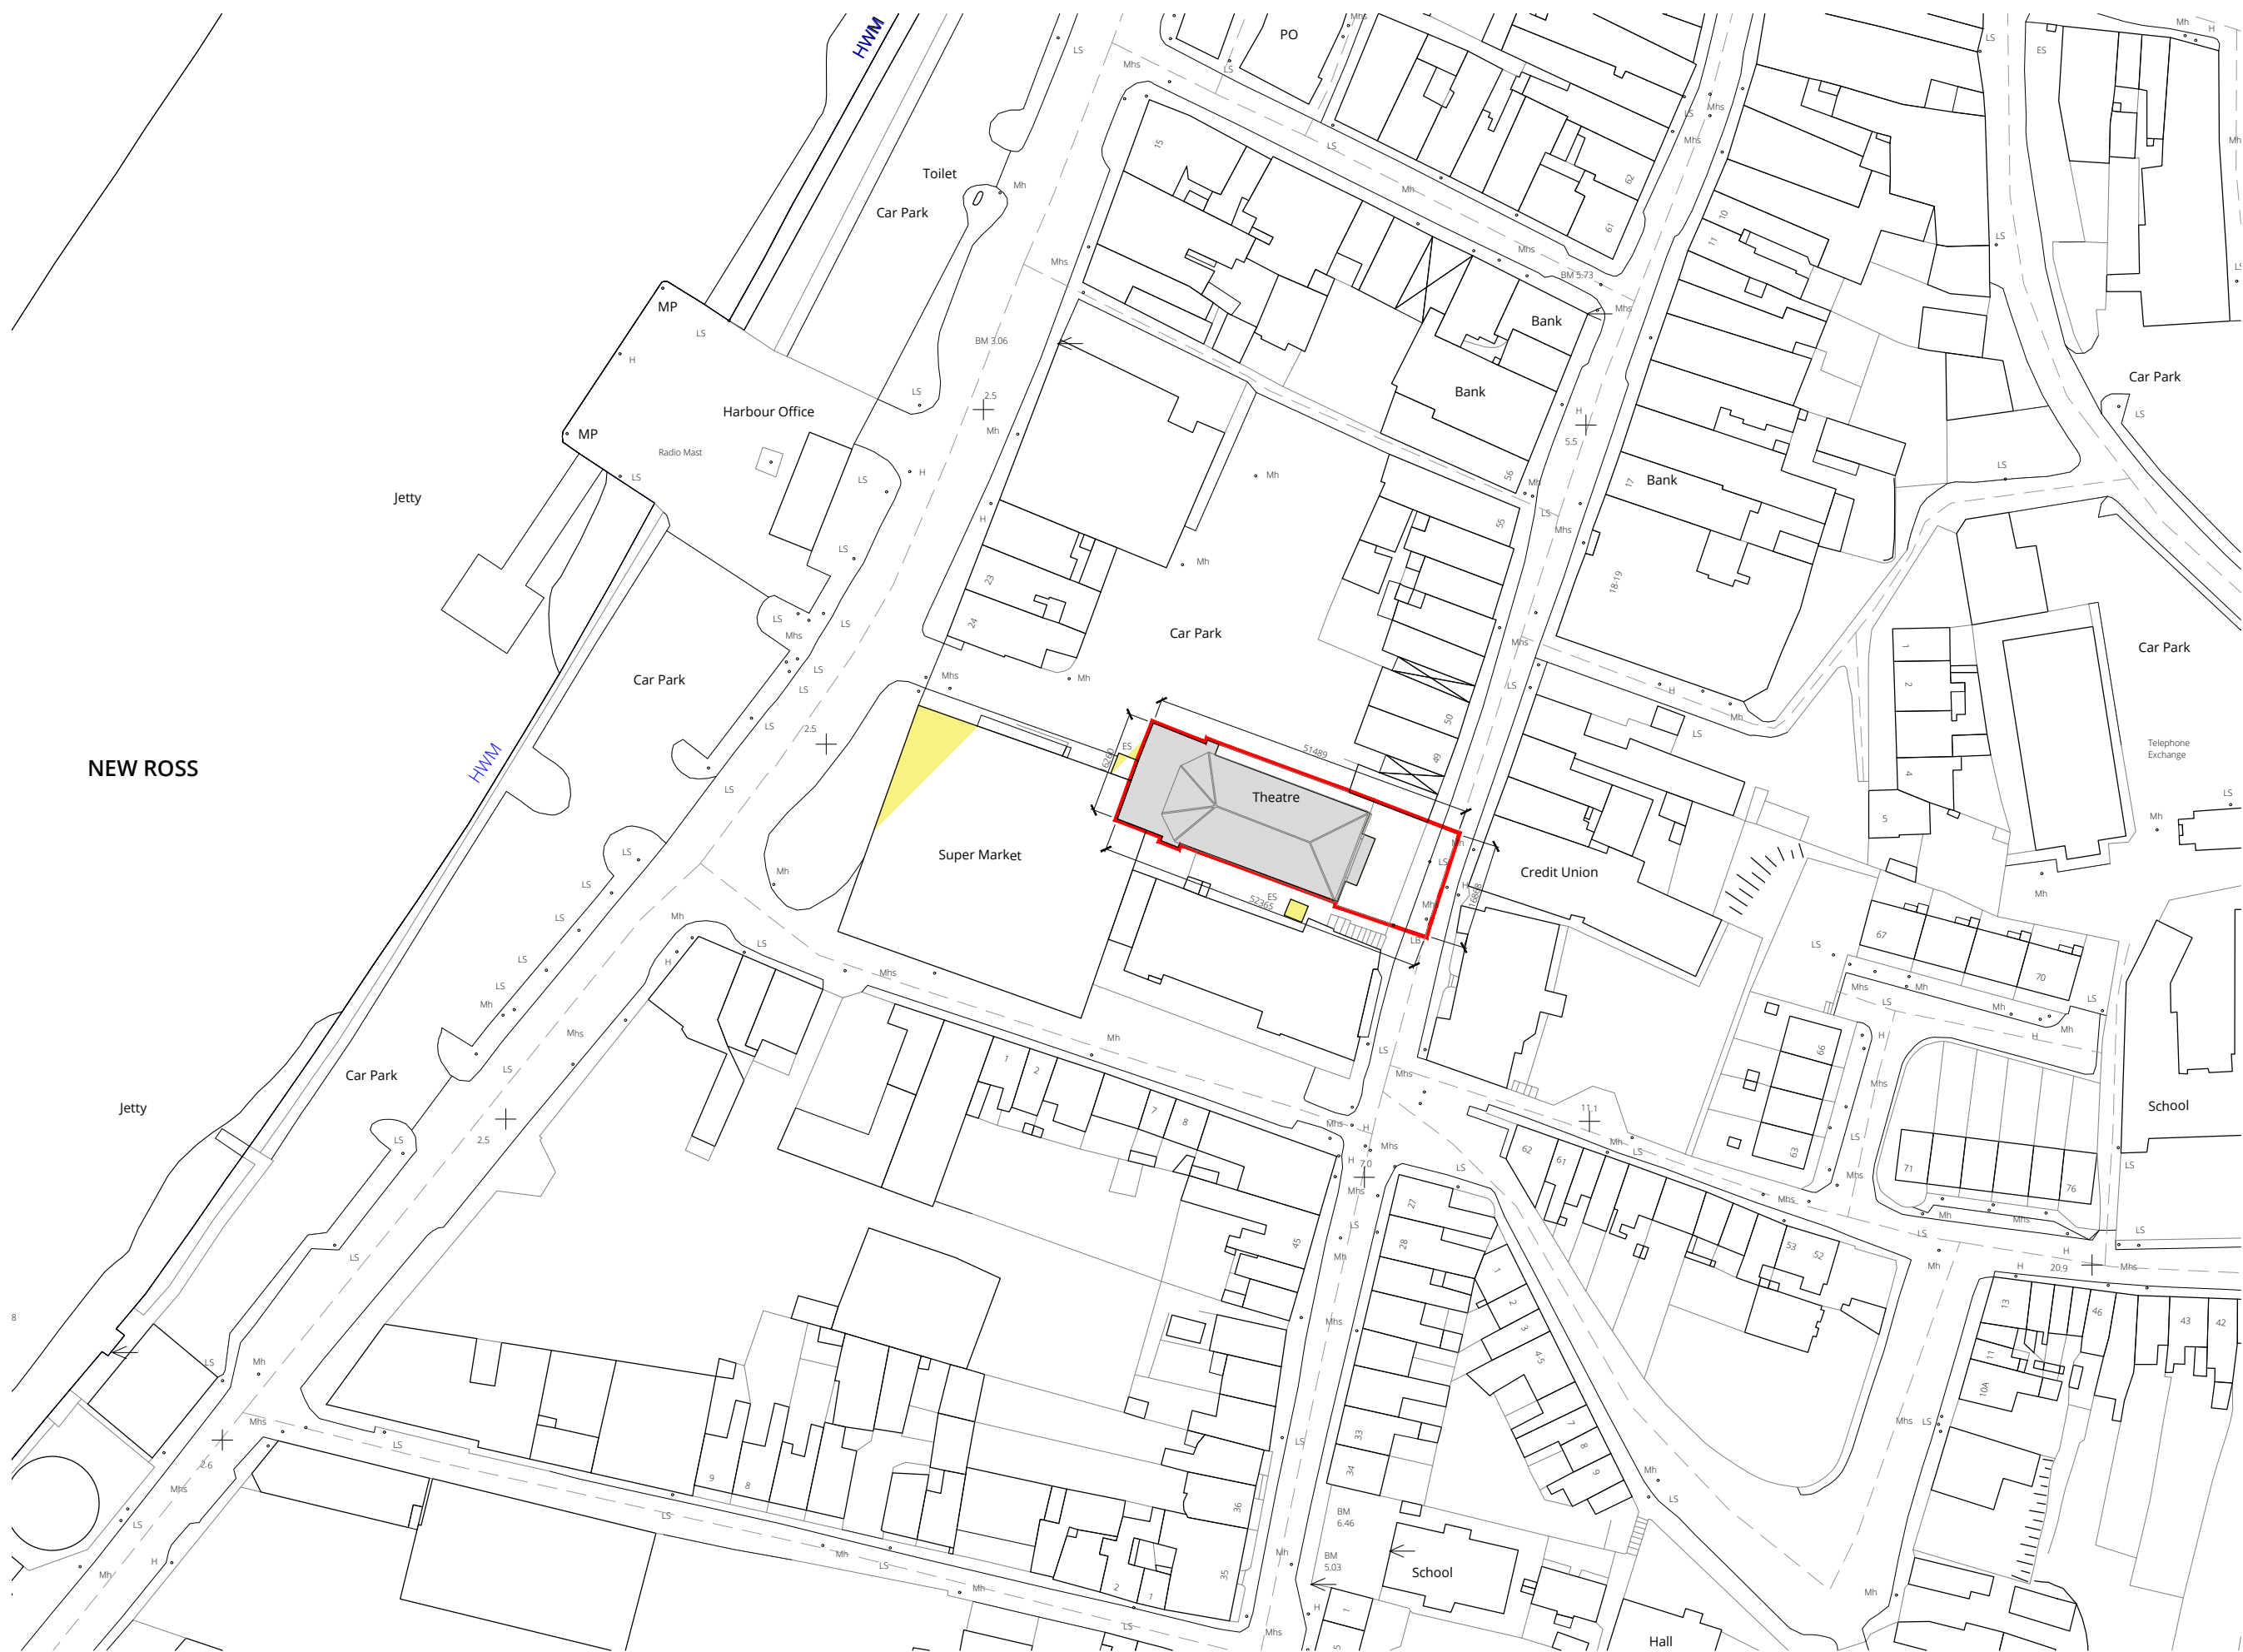

1 THIS DRAWING IS COPYRIGHT.

2 THIS DRAWING MUST NOT BE SCALED

3 CONTRACTOR TO CHECK ALL DIMENSIONS ON SITE.

LEGEND

1

00

DETAIL NUMBER

DRAWING REFERENCE

DIM*

EQ

CA TO AGREED DIMENSION ON SITE

EQUAL DIMENSION

F.F.L. 100.00

A.F.F.L. 100.00

FINISHED FLOOR LEVEL

ABOVE FINISHED FLOOR LEVEL

D.0.00.A

W.0.00.A

DOOR, ROOM NUMBER, REFERENCE

WINDOW, ROOM NUMBER, REFERENCE

0.00

ROOM

00.01m²

ROOM NUMBER

ROOM NAME

ROOM AREA

NEIGHBOURING BUILDINGS

PLANNING APPLICATION SITE BOUNDARY

OUTLINED IN RED.

NOTE:

OSI MAP REFERENCE: 5321-25

AREA SCHEDULE

SITE AREA

876.8m²

0.088 ha

0.216 acres

TENDER DOCUMENTS

DATE: 24.10.2025

11.11.25 WSM ISSUED FOR INFORMATION

24.10.25 INL ISSUED FOR INFORMATION

No.

Date

INL

Revision

CONROY

ARCHITECTS

7 Glana Terrace, Spawell Road, Wexford, Y35 Y9PN

Tel: 053 9174144

info@conroyarchitects.ie

www.conroyarchitects.ie

Job:

ST. MICHAEL'S THEATRE, NEW ROSS

Drawing:

URBAN PLACE MAP

Drawn: OSI / W. SPRATT-MURPHY

Status: Survey

Scale: Varies/A3

Date: 27.05.25

Checked: N Conroy

Job No:

25.003

Drawing No:

S.1.01

Revision:

-