



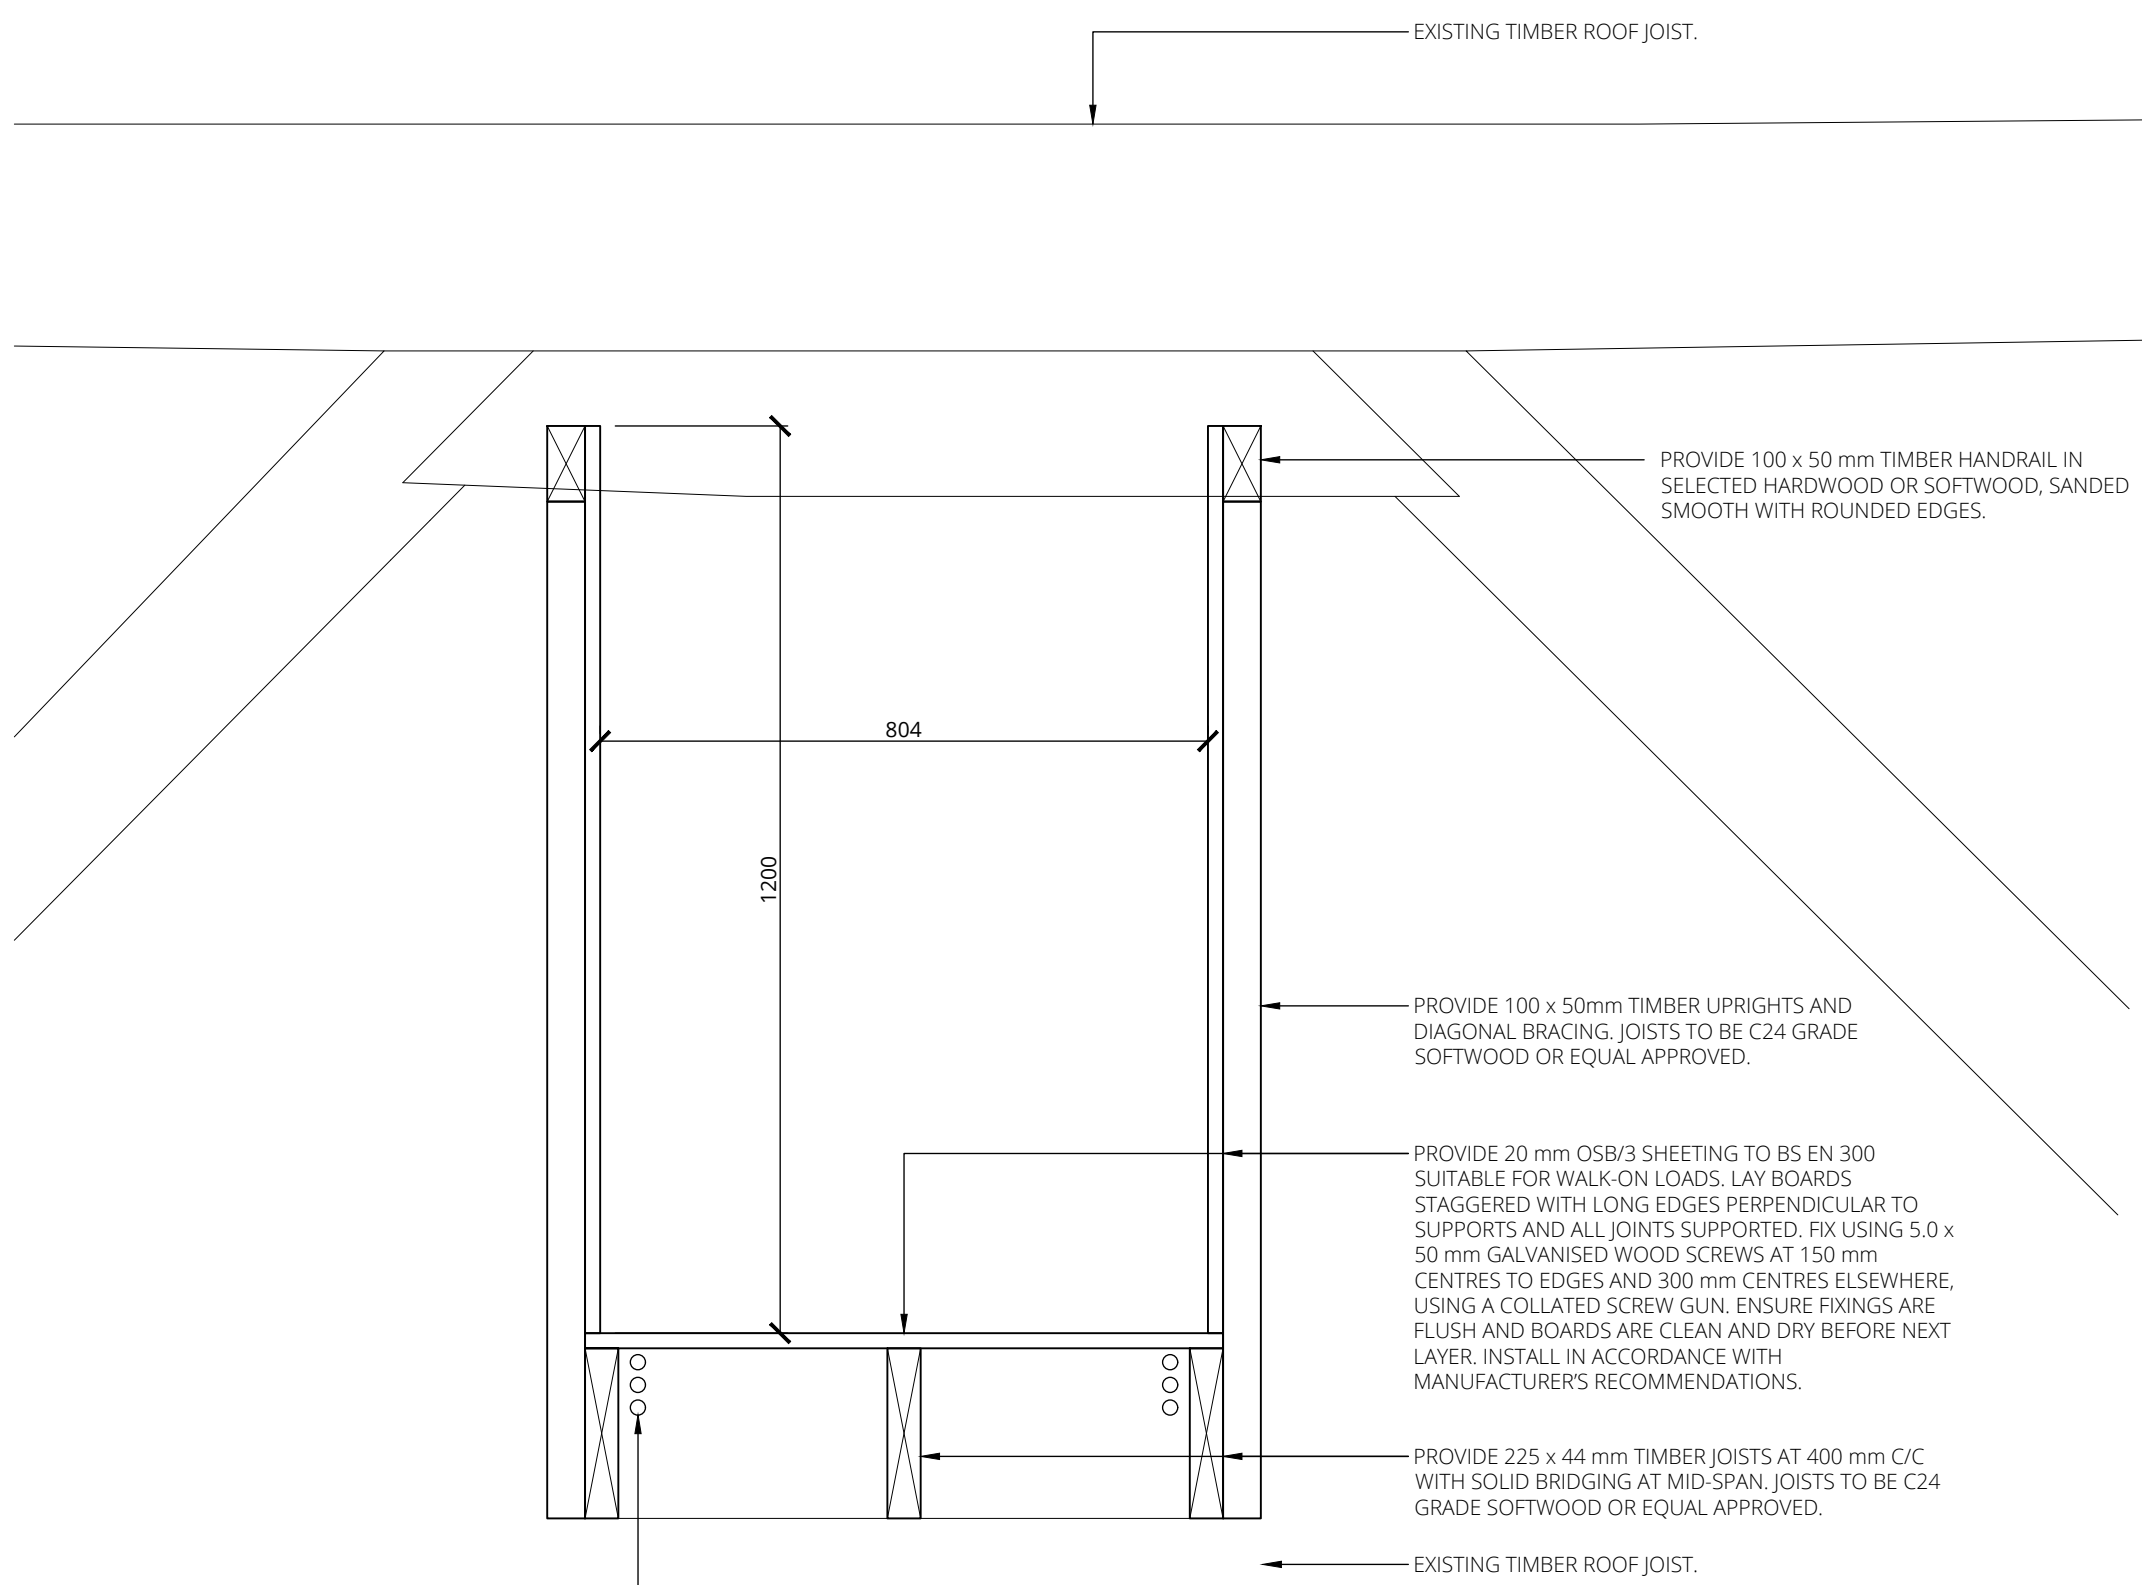


PROVIDE NEW CONTAINMENT SYSTEM IN ATTIC WALKWAY TO ACCOMMODATE NEW AND EXISTING ELECTRICAL AND MECHANICAL SERVICES. INSTALL CABLE TRAYS, TRUNKING AND PIPE SUPPORT BRACKETS AS REQUIRED, FIXED TO STRUCTURE OR DESIGNATED SUPPORTS IN ACCORDANCE WITH M&E ENGINEERS' DETAILS. ENSURE ALL CONTAINMENT IS LEVEL, SECURE AND MAINTAINS REQUIRED ACCESS AND CLEARANCE ALONG THE WALKWAY. PROVIDE REMOVABLE ACCESS PANELS TO THE CONTAINMENT SYSTEM AT MAXIMUM 5m CENTRES TO FACILITATE INSPECTION, MAINTENANCE AND FUTURE ALTERATIONS. COORDINATE ROUTING OF SERVICES TO AVOID CLASHES WITH STRUCTURE, INSULATION OR CEILING SYSTEMS. LABEL AND IDENTIFY ALL SERVICES CLEARLY. INSTALL IN ACCORDANCE WITH MANUFACTURER'S RECOMMENDATIONS, M&E DRAWINGS AND CURRENT REGULATIONS INCLUDING ET101 AND CIBSE GUIDELINES.

2 CROSS SECTION - As Proposed
Scale 1:10/A0

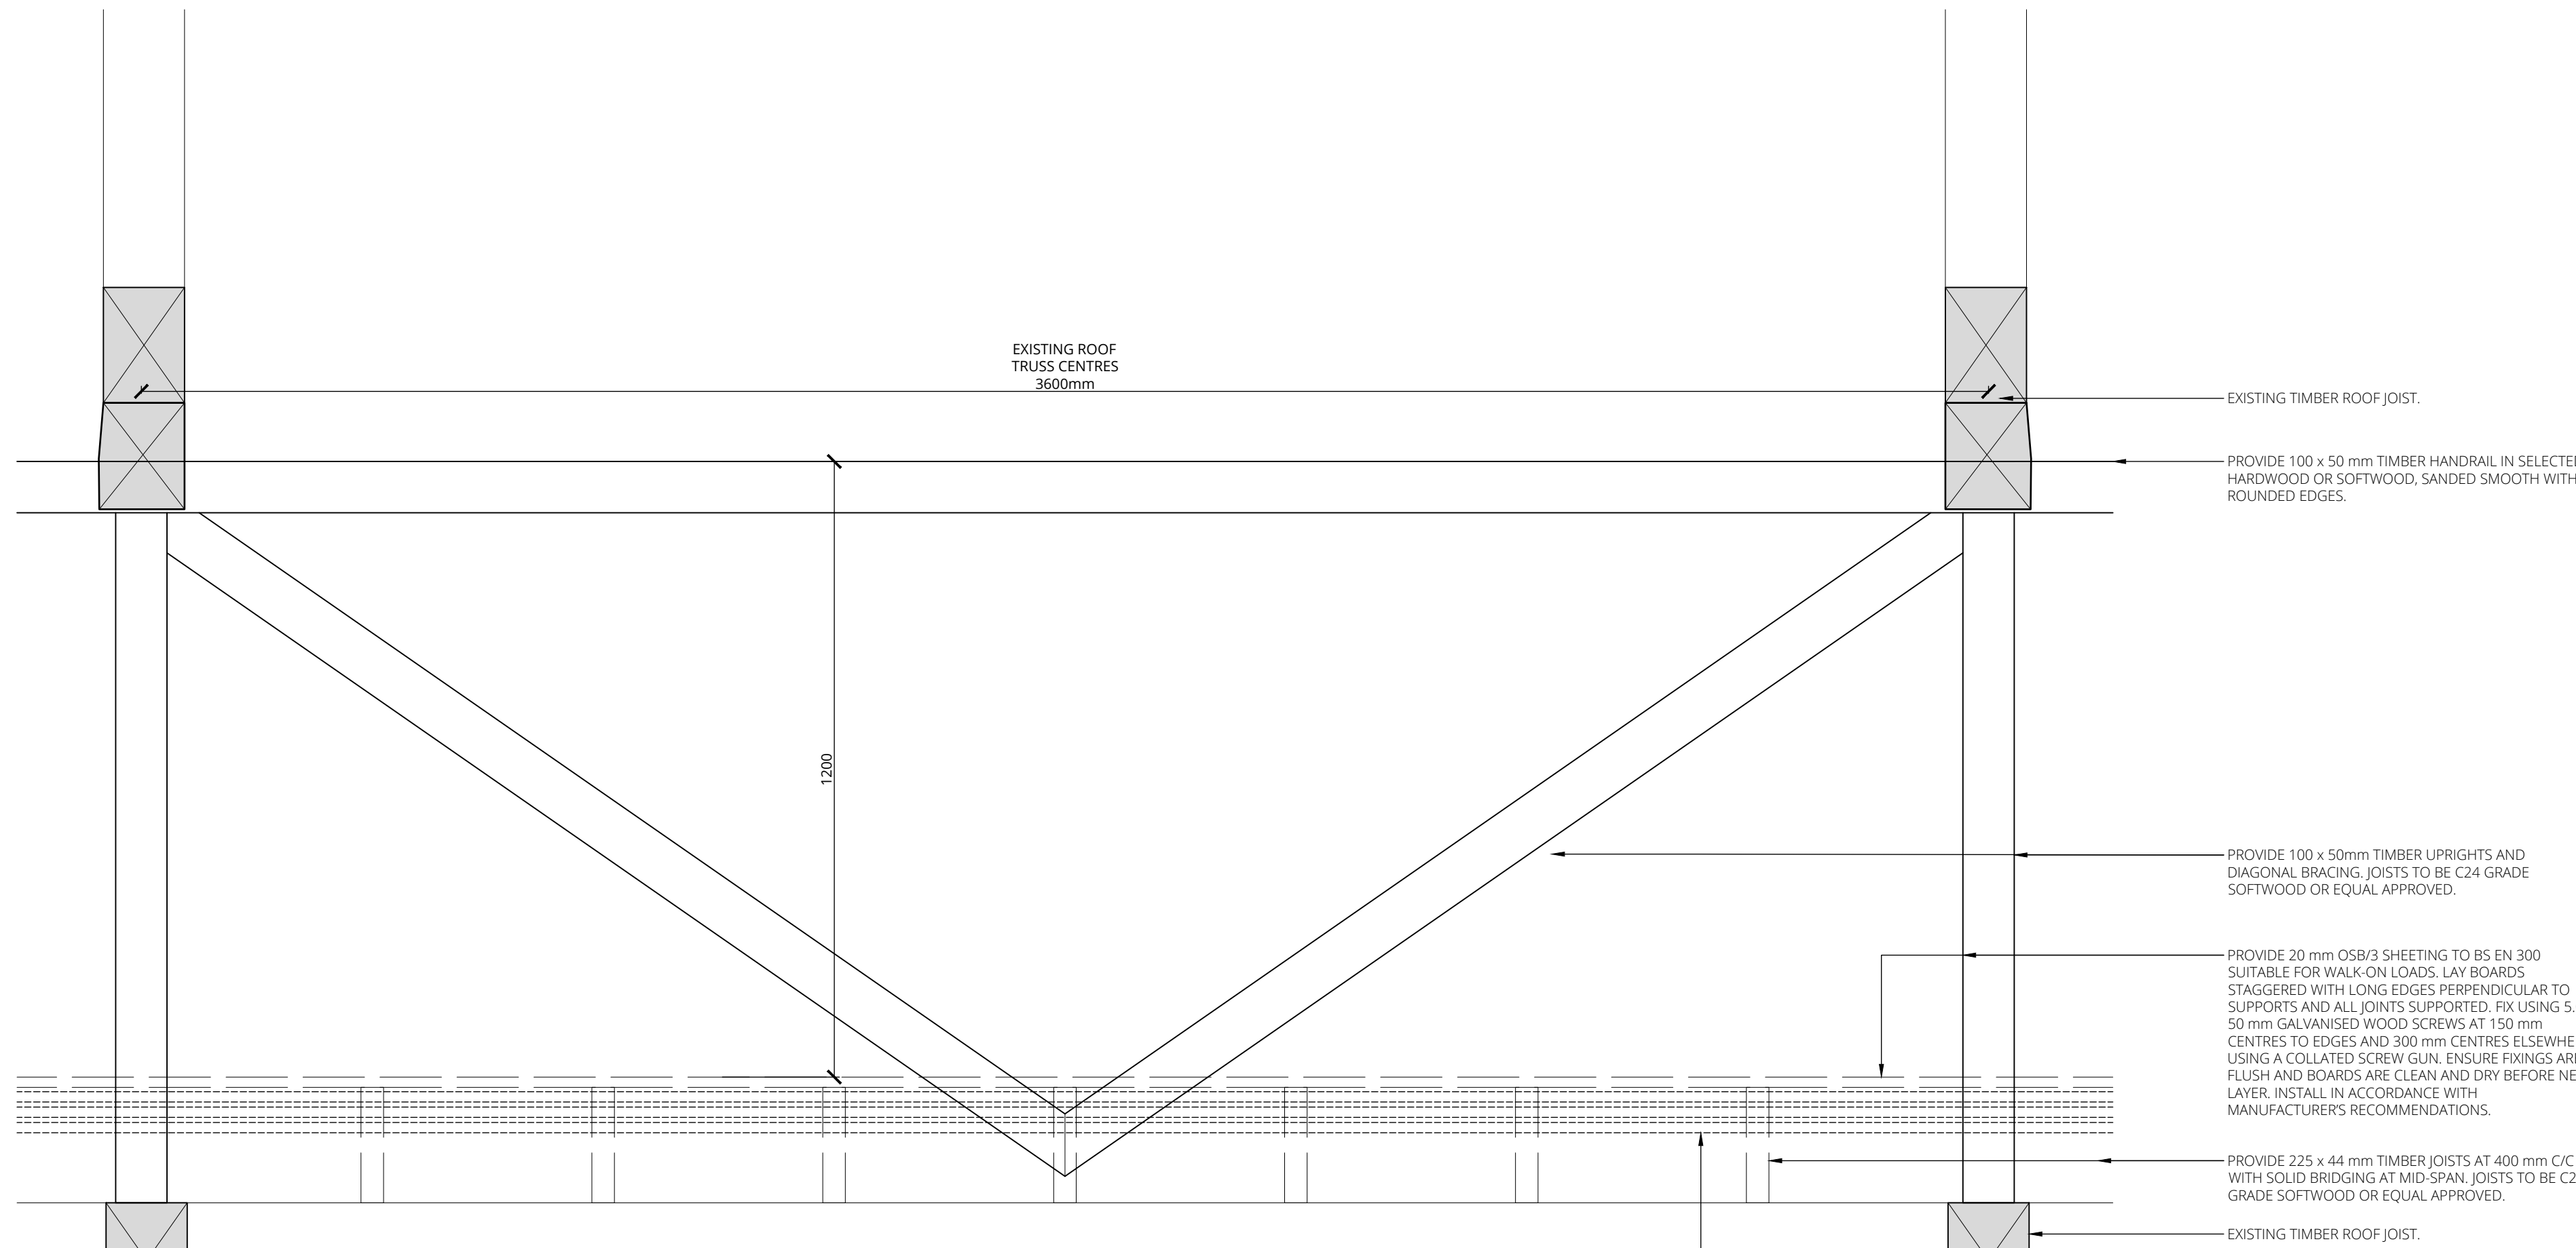

PROVIDE NEW CONTAINMENT SYSTEM IN ATTIC WALKWAY TO ACCOMMODATE NEW AND EXISTING ELECTRICAL AND MECHANICAL SERVICES. INSTALL CABLE TRAYS, TRUNKING AND PIPE SUPPORT BRACKETS AS REQUIRED, FIXED TO STRUCTURE OR DESIGNATED SUPPORTS IN ACCORDANCE WITH M&E ENGINEERS' DETAILS. ENSURE ALL CONTAINMENT IS LEVEL, SECURE AND MAINTAINS REQUIRED ACCESS AND CLEARANCE ALONG THE WALKWAY. PROVIDE REMOVABLE ACCESS PANELS TO THE CONTAINMENT SYSTEM AT MAXIMUM 5m CENTRES TO FACILITATE INSPECTION, MAINTENANCE AND FUTURE ALTERATIONS. COORDINATE ROUTING OF SERVICES TO AVOID CLASHES WITH STRUCTURE, INSULATION OR CEILING SYSTEMS. LABEL AND IDENTIFY ALL SERVICES CLEARLY. INSTALL IN ACCORDANCE WITH MANUFACTURER'S RECOMMENDATIONS, M&E DRAWINGS AND CURRENT REGULATIONS INCLUDING ET101 AND CIBSE GUIDELINES.

3 ELEVATION - As Proposed
Scale 1:10/A0

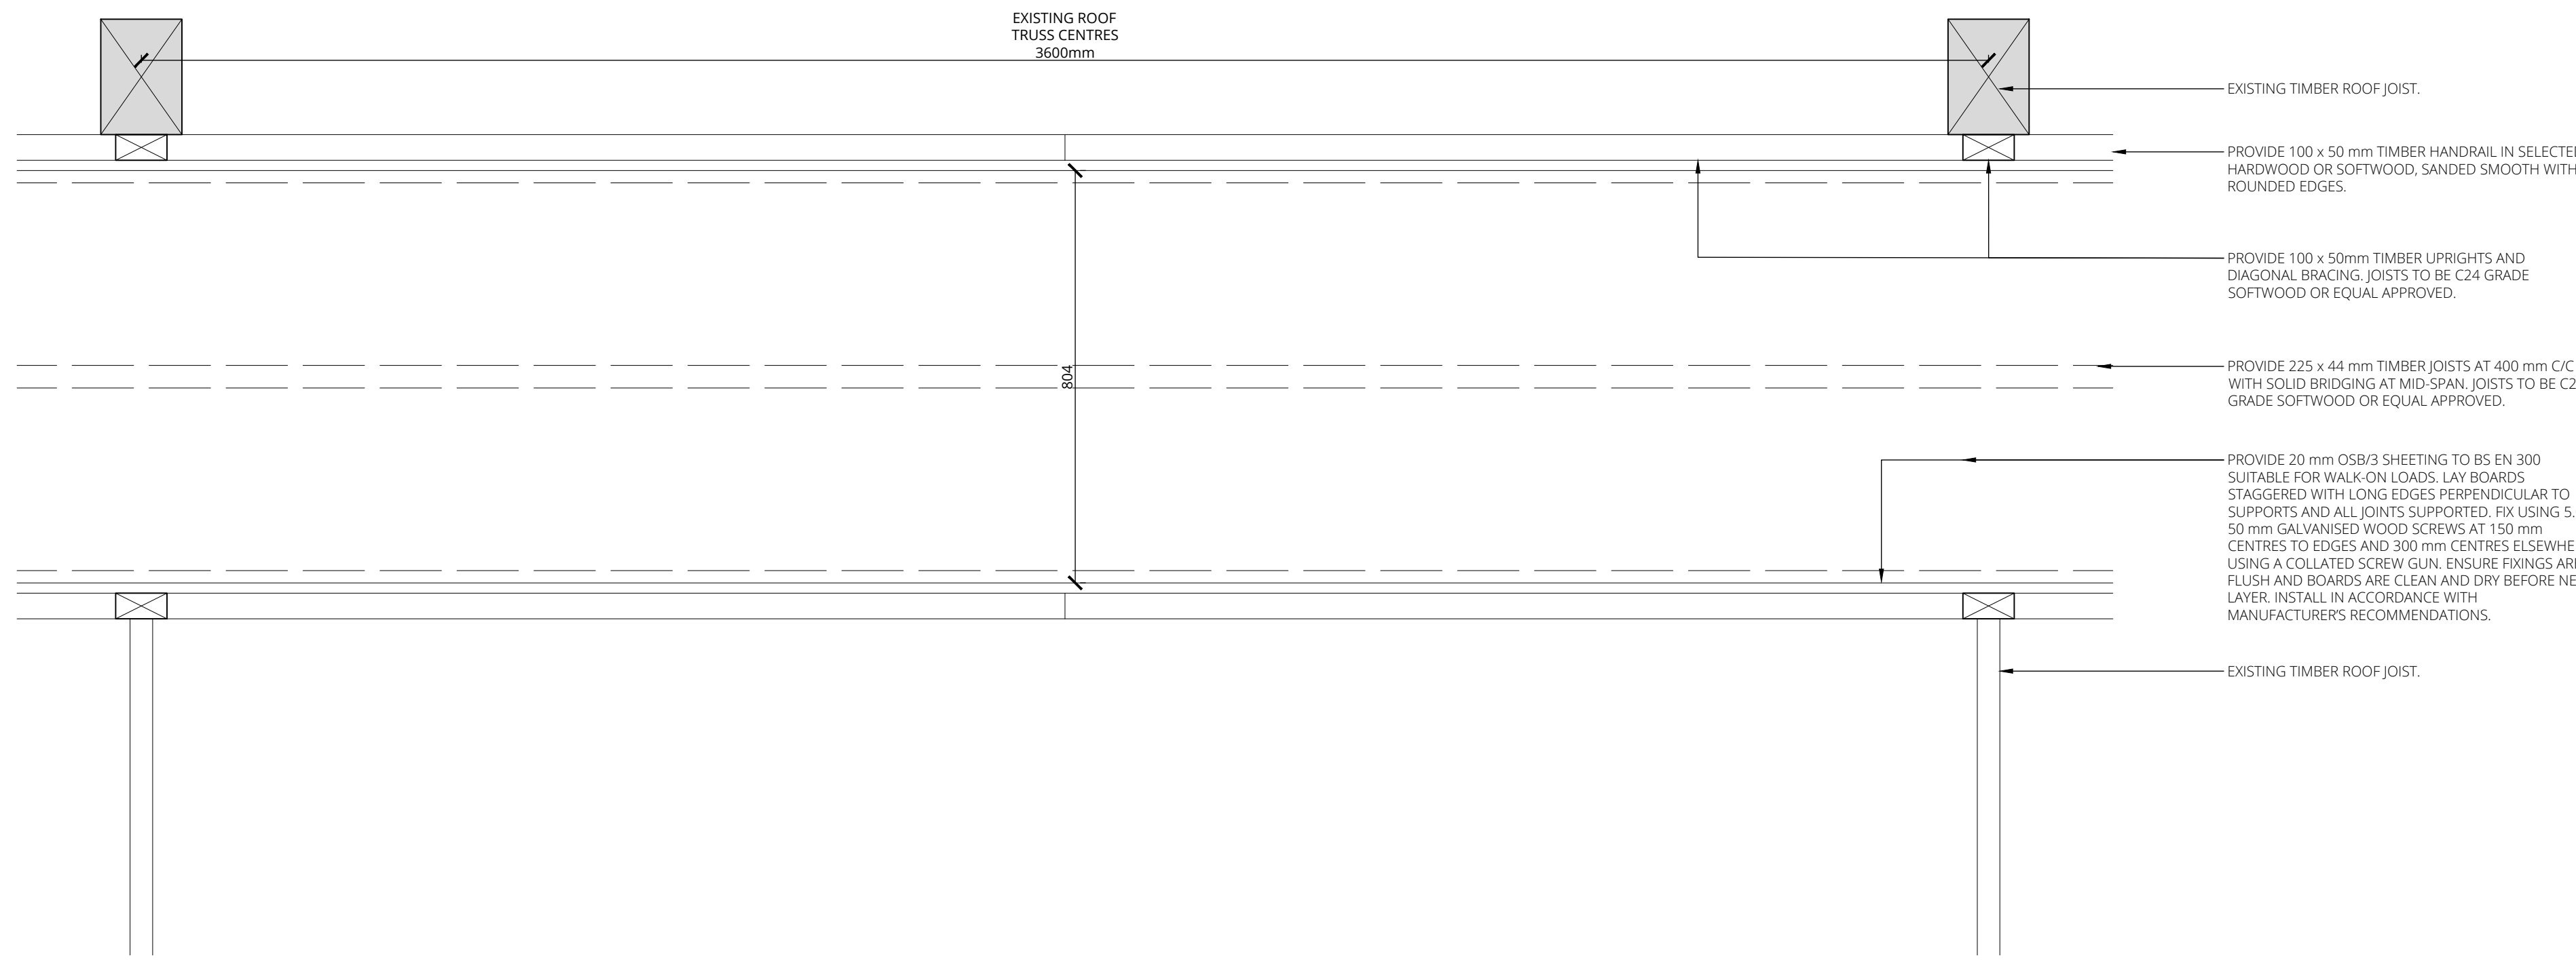

1 PLAN - As Proposed
Scale 1:10/A0

- THIS DRAWING IS COPYRIGHT.
- THIS DRAWING MUST NOT BE SCALED.
- CONTRACTOR TO CHECK ALL DIMENSIONS ON SITE.

LEGEND

1 00	DETAIL NUMBER DRAWING REFERENCE
DIM*	CA TO AGREED DIMENSION ON SITE
EQ	EQUAL DIMENSION
F.F.L. 100.00	FINISHED FLOOR LEVEL
A.F.F.L. 100.00	ABOVE FINISHED FLOOR LEVEL
D.0.00.A	DOOR ROOM NUMBER REFERENCE
W.0.00.A	WINDOW ROOM NUMBER REFERENCE
0.00	ROOM NUMBER
ROOM	ROOM NAME
00.01 m ²	ROOM AREA
	EXISTING BUILDINGS

TENDER DRAWING

DATE: 10.03.2026

A	11.06.26	WSM	ISSUED FOR INFORMATION
-	10.03.26	WSM	ISSUED FOR INFORMATION
-	11.11.25	WSM	ISSUED FOR INFORMATION
-	07.11.25	WSM	ISSUED FOR APPROVAL

No. Date INL Revision



CONROY
ARCHITECTS

7 Delta Terrace, Spawell | Tel: 053 91 74144 | info@conroyarchitects.ie
Rosal, Wexford, Y95 Y79N | www.conroyarchitects.ie

Job:
ST. MICHAEL'S THEATRE, NEW ROSS

Drawing:
ATTIC SPACE CATWALK - As Proposed

Drawn: W. SPRATT-MURPHY | Status: TENDER

Scale: 1:10/A0 | Date: 31.10.25 | Checked: N. Conroy

Job No: 25.003 | Drawing No: T.12.01 | Revision: A