

XXX

EFFECTIVE CLEAR WIDTH

100

100

FINISHED FLOOR/CEILING LEVEL

X

XXX

SECTION TITLE/SHEET NO.

X

GRID LINE

X.XX

Room

XX.XXm²

ROOM NO.
ROOM NAME
ROOM AREA

W.X.XX

WINDOW NO.

D.X.XX

DOOR NO.

X

XXX


DETAIL NO./SHEET NO.



1

Proposed Ground Works

1 : 500

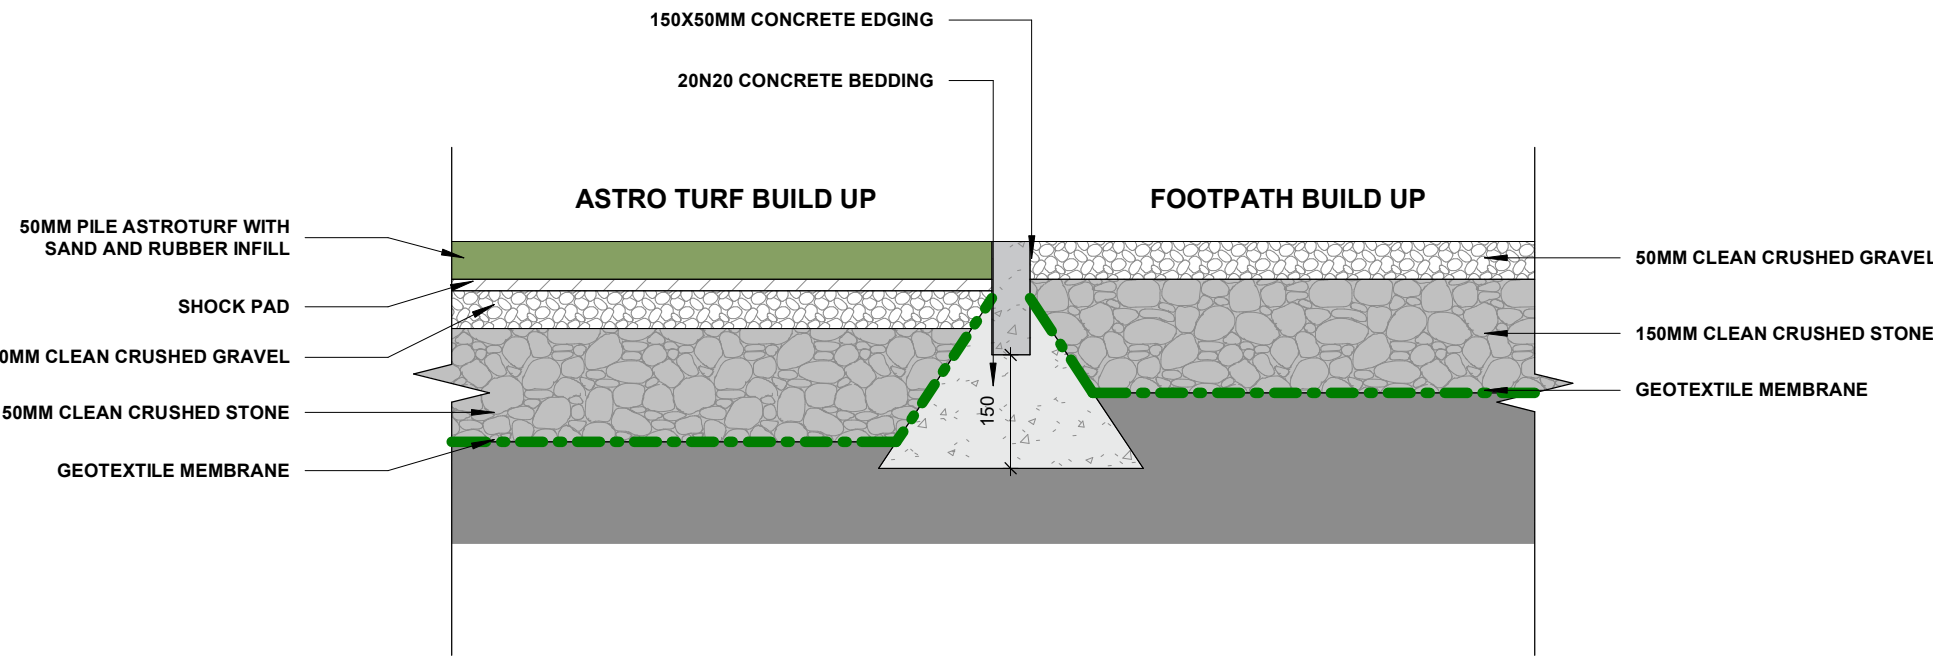

2

Surface Finishes

1 : 10

DEVLIN

DESIGN & PLANNING

Colin Devlin,
Ballinvalley,
Kildavin,
Buncloody,
Co. Wexford

Tel: +353 (0) 86 829 4309
Email: devlindesignandplanning@gmail.com

AREA SUBJECT TO TENDER OUTLINED IN RED

Project Name:

ASTRO PITCH &
ASSOCIATED WORKS AT
HANOVER HARPS FC

Status:

TENDER

Revisions

REV	DATE	DRAWN BY	APPROVED BY	NOTES

Project North

N

Notes

Key Plan

Not to Scale

Title:

PROPOSED
GROUNDWORKS

Drawn By:

C. DEVLIN

Checked By:

N/A

Date:

16-01-2025

Project No:

25005

Scale:

As indicated

Drawing No:

0004

ISO A1 594mm x 840mm