




1 Existing Site Section A-A
1 : 200

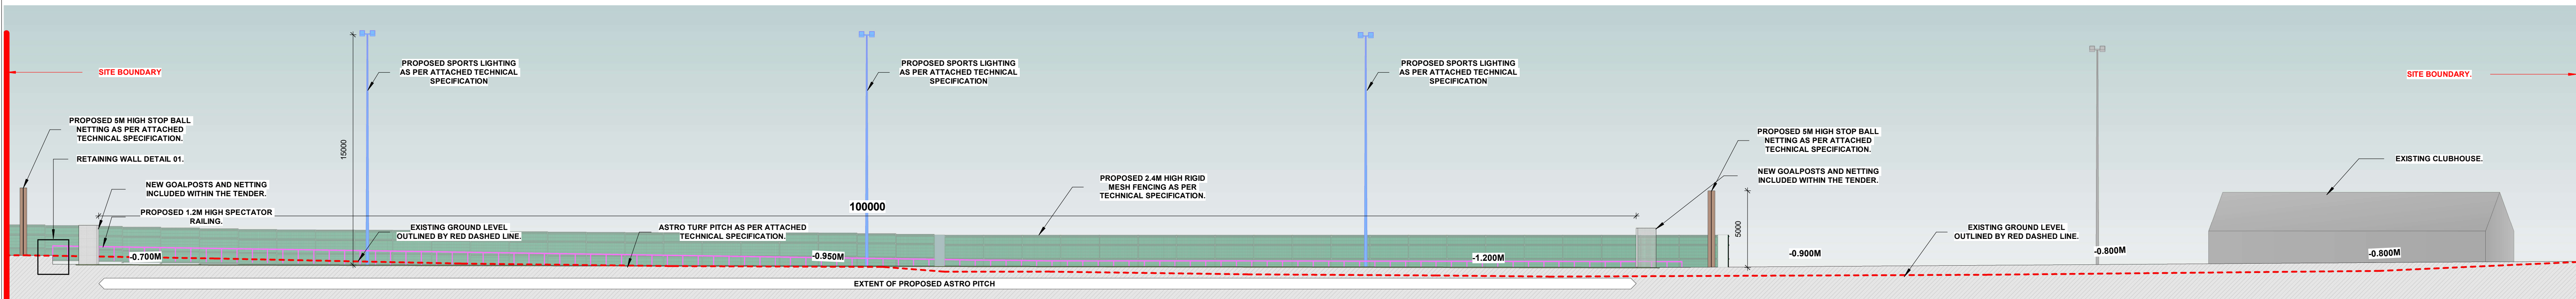


2 Proposed Site Section A-A
1 : 200

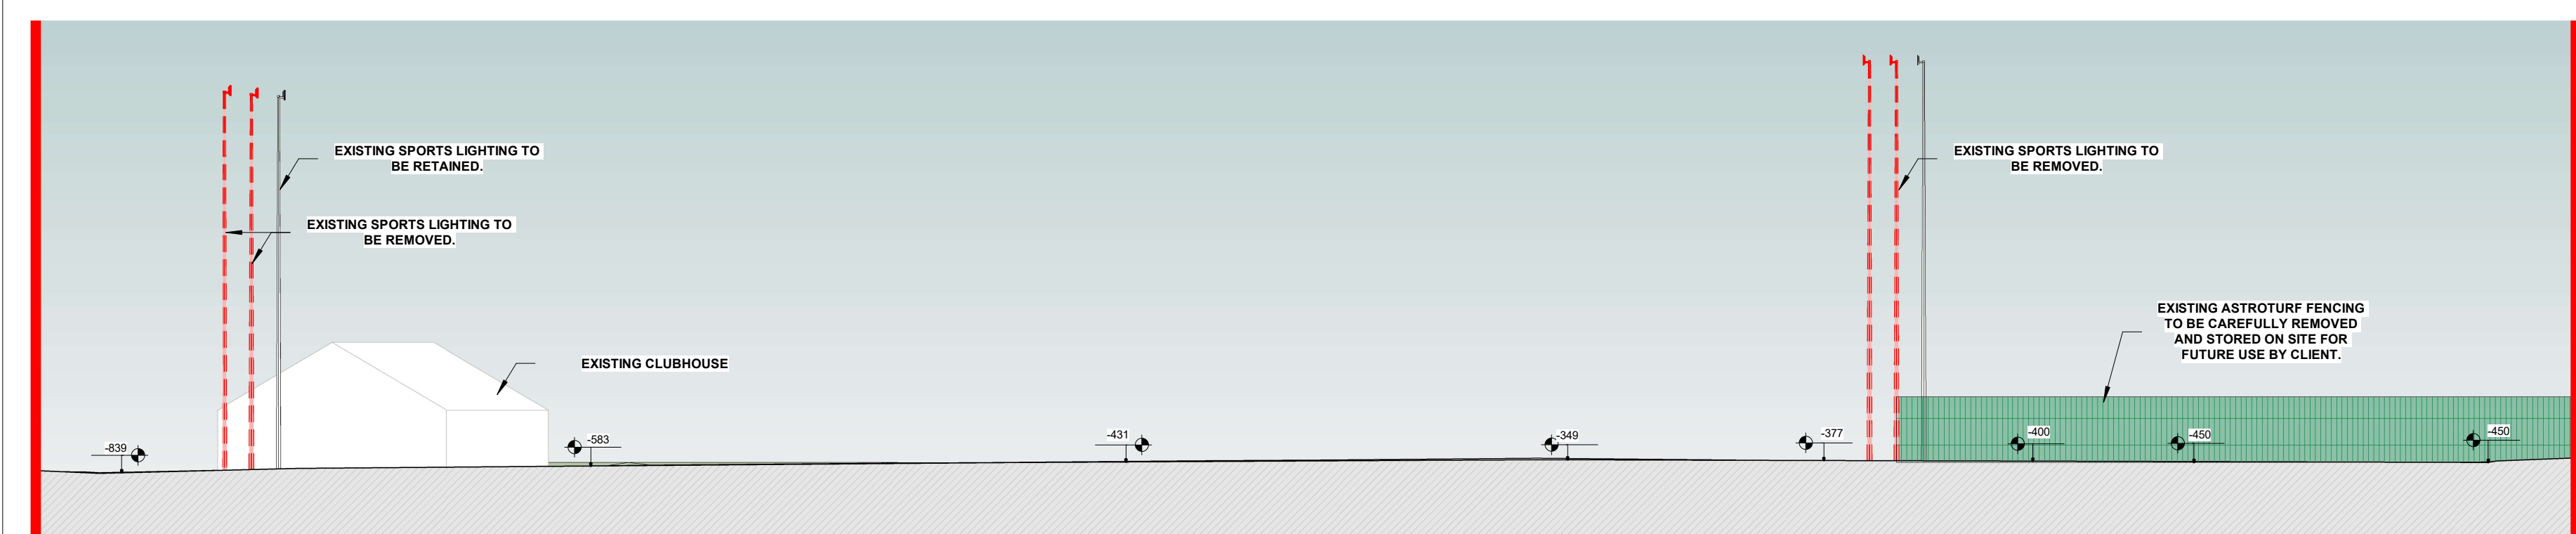


3 Existing Section B-B
1 : 200

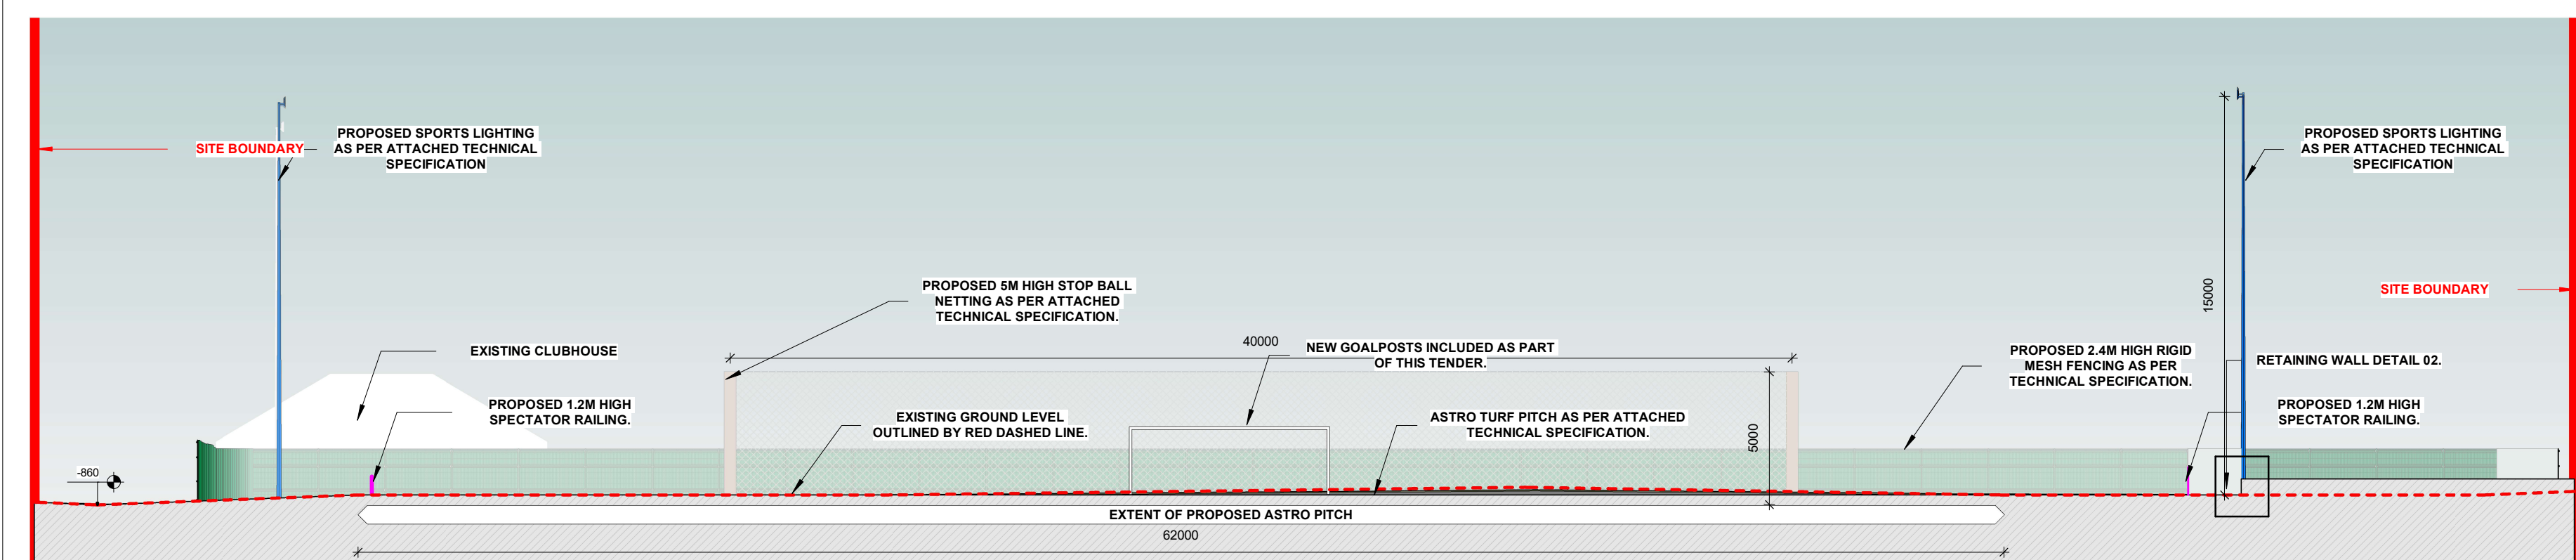

4 Proposed Section B-B
1 : 200

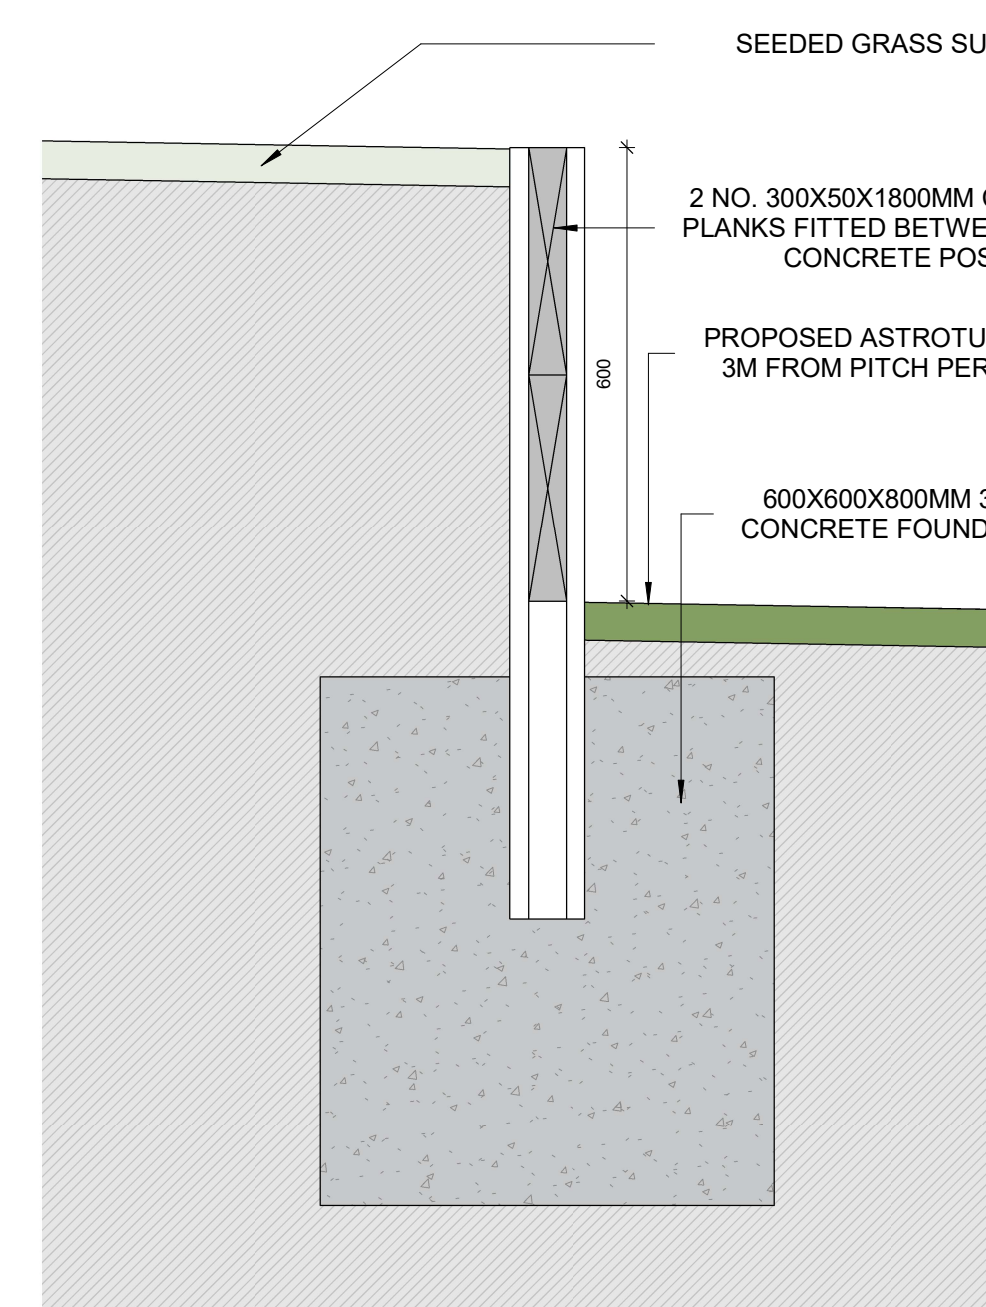

01 Retaining Wall Detail
1 : 10

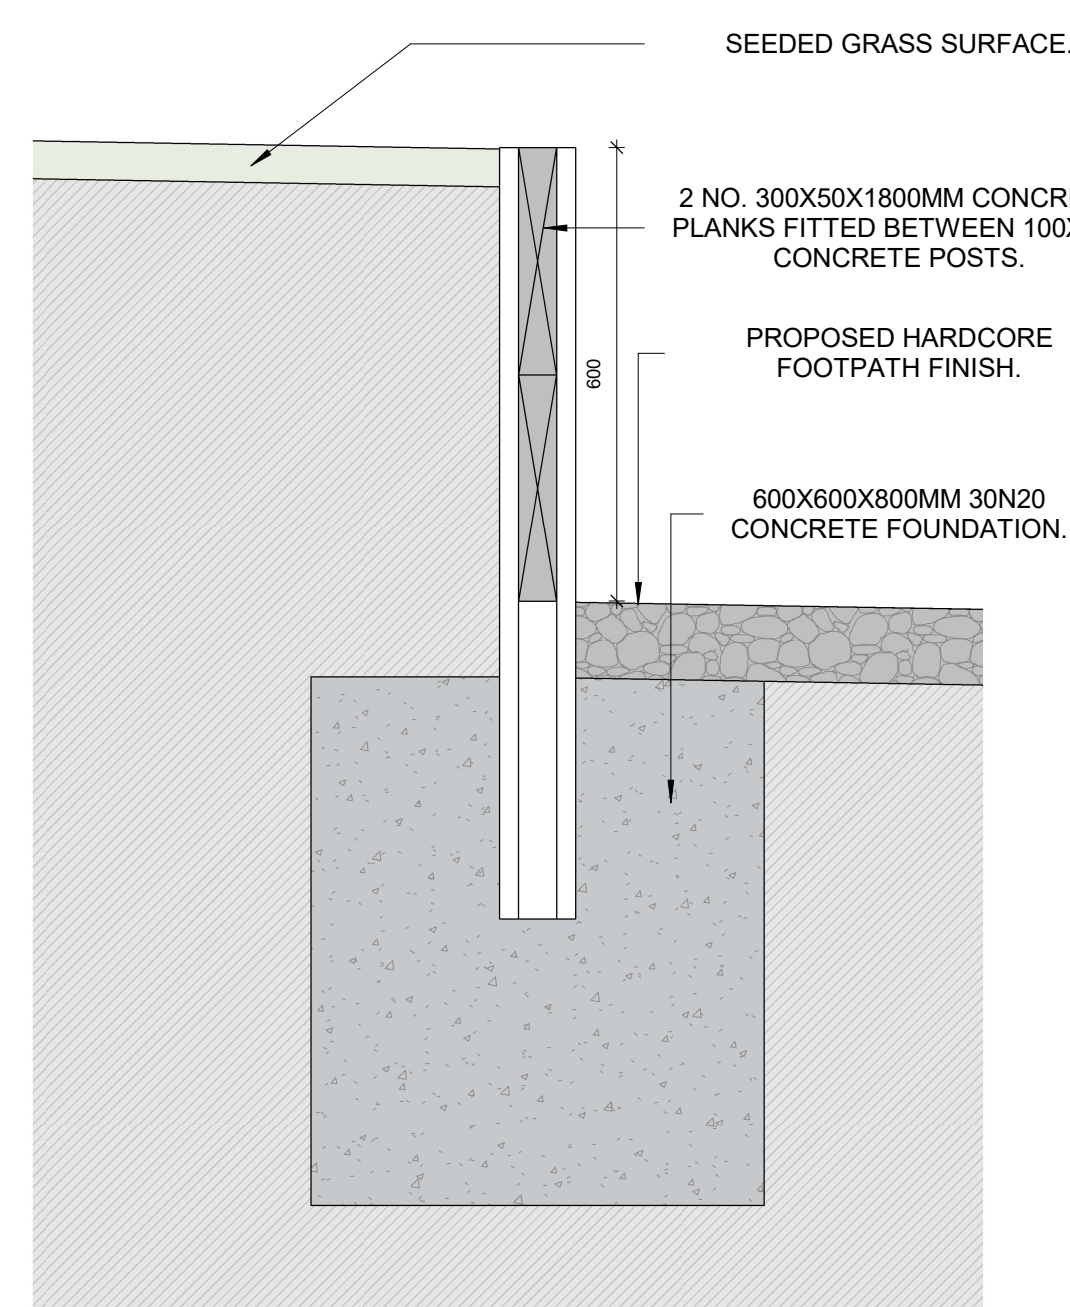

02 Retaining Wall Detail
1 : 10