


DO NOT SCALE FROM THIS DRAWING. USE FIGURED DIMENSIONS IN ALL CASES.
VERIFY DIMENSIONS ON SITE AND REPORT ANY DISCREPANCIES TO THE ARCHITECTS IMMEDIATELY.
THIS DRAWING IS TO BE READ IN CONJUNCTION WITH THE ARCHITECTS SPECIFICATION.
THIS DRAWING IS COPYRIGHT AND MAY ONLY BE REPRODUCED WITH THE ARCHITECTS PERMISSION.

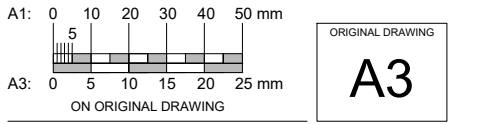

- LEGEND
-  LOCATION OF SITE NOTICE
 -  INDICATES PLANNING APPLICATION SITE BOUNDARY

SITE AREA	1654 Sq. m	0.1654 Ha
-----------	------------	-----------

Planning Pack Map



CENTRE
COORDINATES:
ITM 686728,688353

PUBLISHED: 20/10/2021 ORDER NO.: 50227843_1

MAP SERIES: 1:1,000 MAP SHEETS: 4127-14

COMPILED AND PUBLISHED BY:
Ordnance Survey Ireland,
Phoenix Park,
Dublin 8,
Ireland.

Unauthorised reproduction
infringes Ordnance Survey Ireland
and Government of Ireland
copyright.



All rights reserved.
No part of this publication may
be copied, reproduced
or transmitted in any form
or by any means without the prior
written permission of
the copyright owners.

The representation on this map
of a road, track or footpath
is not evidence of the existence
of a right of way.

Ordnance Survey maps
never show legal property
boundaries, nor do they
show ownership of
physical features.

© Suirbhéireacht Ordanáis Éireann,
2021
© Ordnance Survey Ireland, 2021
www.osi.ie/copyright

LEGEND:
<http://www.osi.ie/>;
search 'Large Scale Legend'

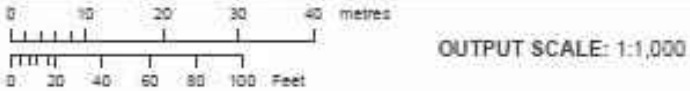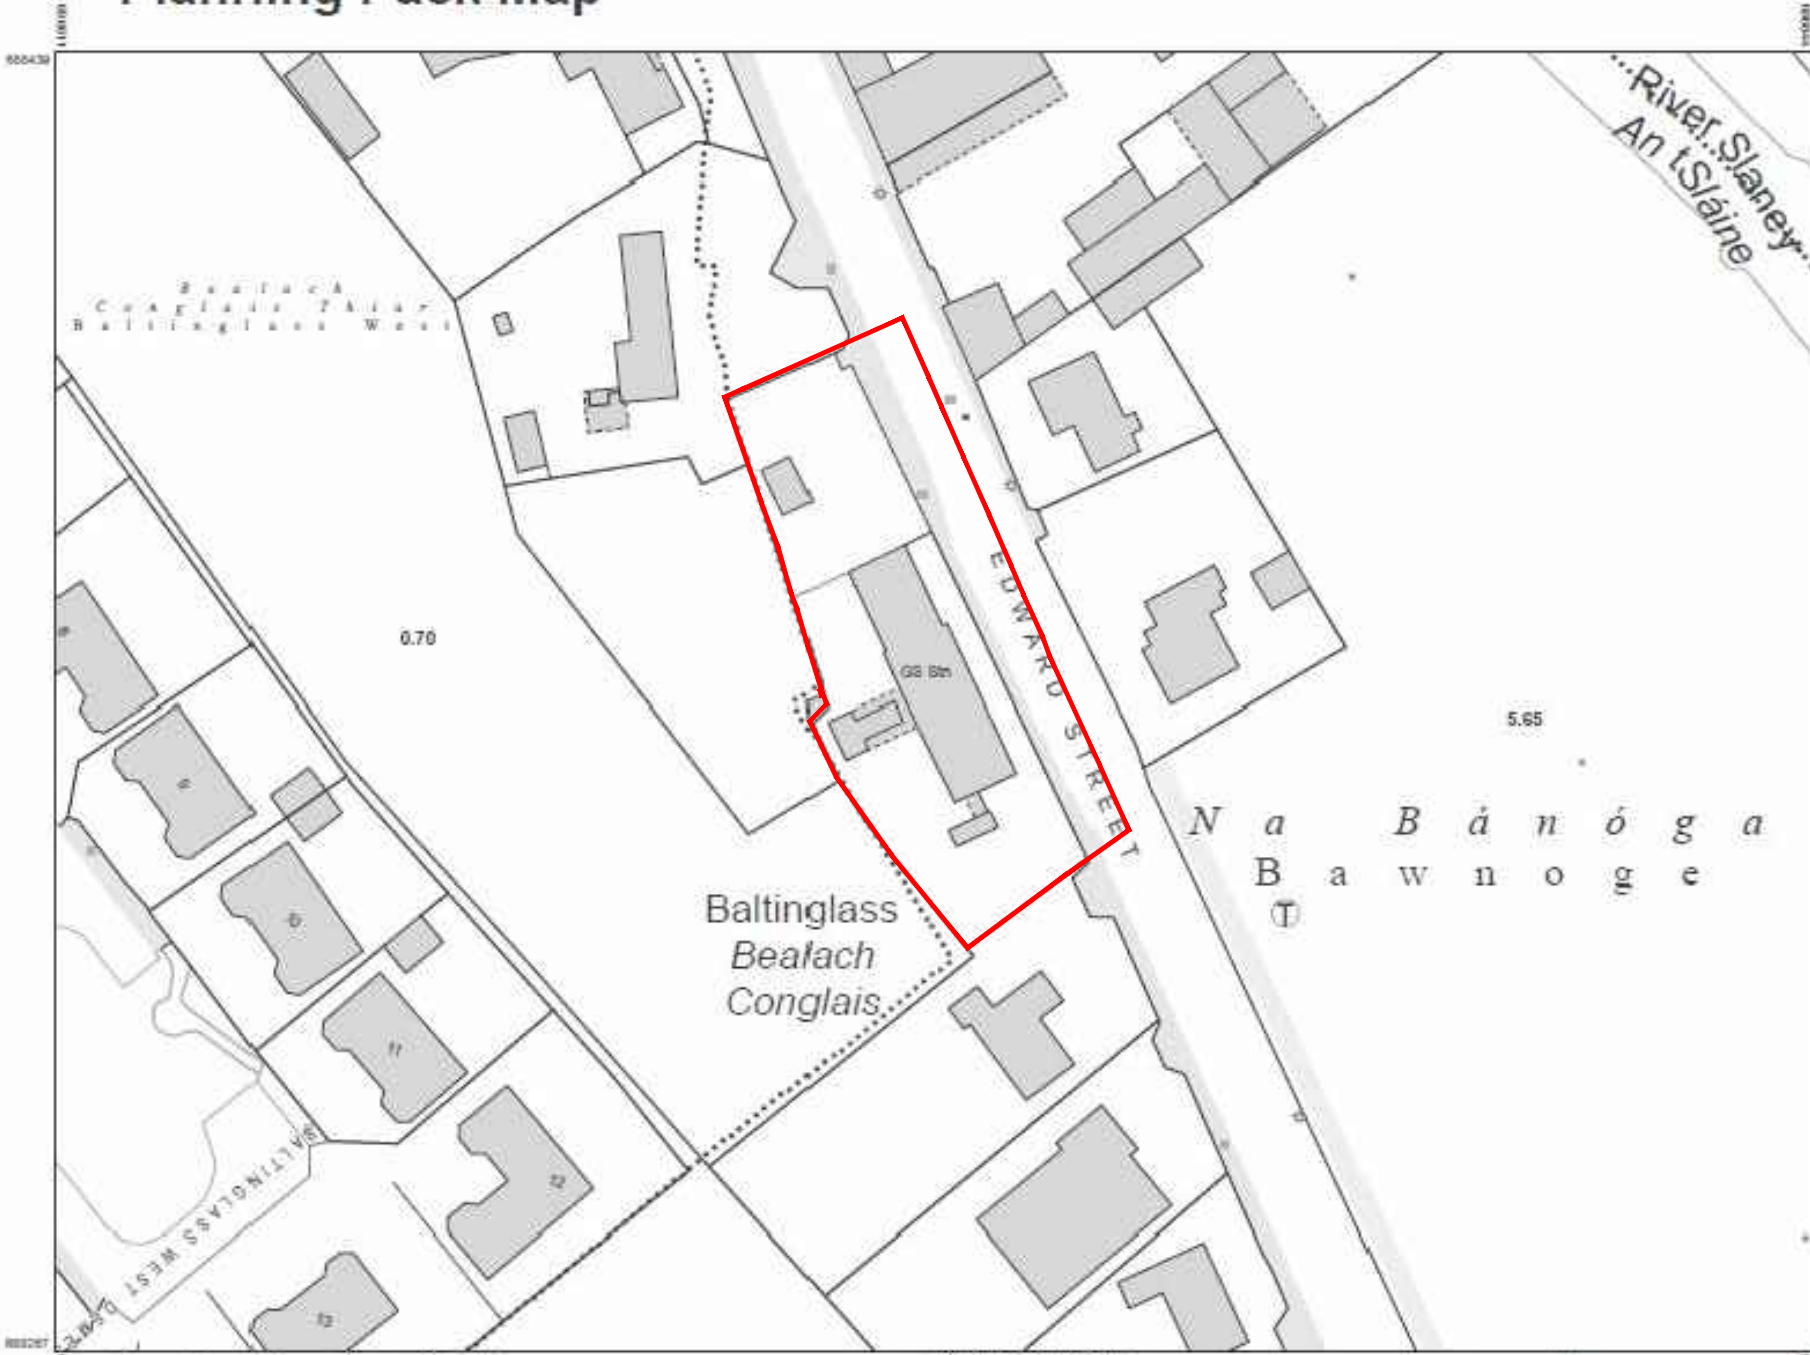

CAPTURE RESOLUTION:
The map objects are only accurate to the
resolution at which they were captured.
Output scale is not indicative of data capture scale.
Further information is available at:
<http://www.osi.ie/>; search 'Capture Resolution'

LOCATION MAP
SCALE 1:1000 @ A3

Ordnance Survey Ireland Licence No. AR 0078625
©Ordnance Survey Ireland and Government of Ireland

TENDER DRAWINGS

No. Revision		Date	
CANTRELL & CROWLEY ARCHITECTS & INTERIOR DESIGNERS Priory, Stillorgan Road, Blackrock, Co. Dublin Tel : 01-2832055 Fax : 01-2889467 Email : mail@cantrellcrowley.com			
Client OFFICE OF PUBLIC WORKS S.E. REGION, 13 CATHERINE STREET, WATERFORD			
Project NEW CARPARK & ASSOCIATED WORKS BALTINGLASS GARDA STATION, EDWARD STREET, CO. WICKLOW			
Drawing title LOCATION MAP		Scale AS SHOWN	Date NOV 2024
Drawing no. 2108 P 001		Revision *	Drawn FFP
		Checked	