



DO NOT SCALE FROM THIS DRAWING. USE FIGURED DIMENSIONS IN ALL CASES.
VERIFY DIMENSIONS ON SITE AND REPORT ANY DISCREPANCIES TO THE ARCHITECTS IMMEDIATELY.
THIS DRAWING IS TO BE READ IN CONJUNCTION WITH THE ARCHITECTS SPECIFICATION.
THIS DRAWING IS COPYRIGHT AND MAY ONLY BE REPRODUCED WITH THE ARCHITECTS PERMISSION.

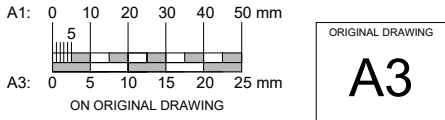

SITE BOUNDARY: ———

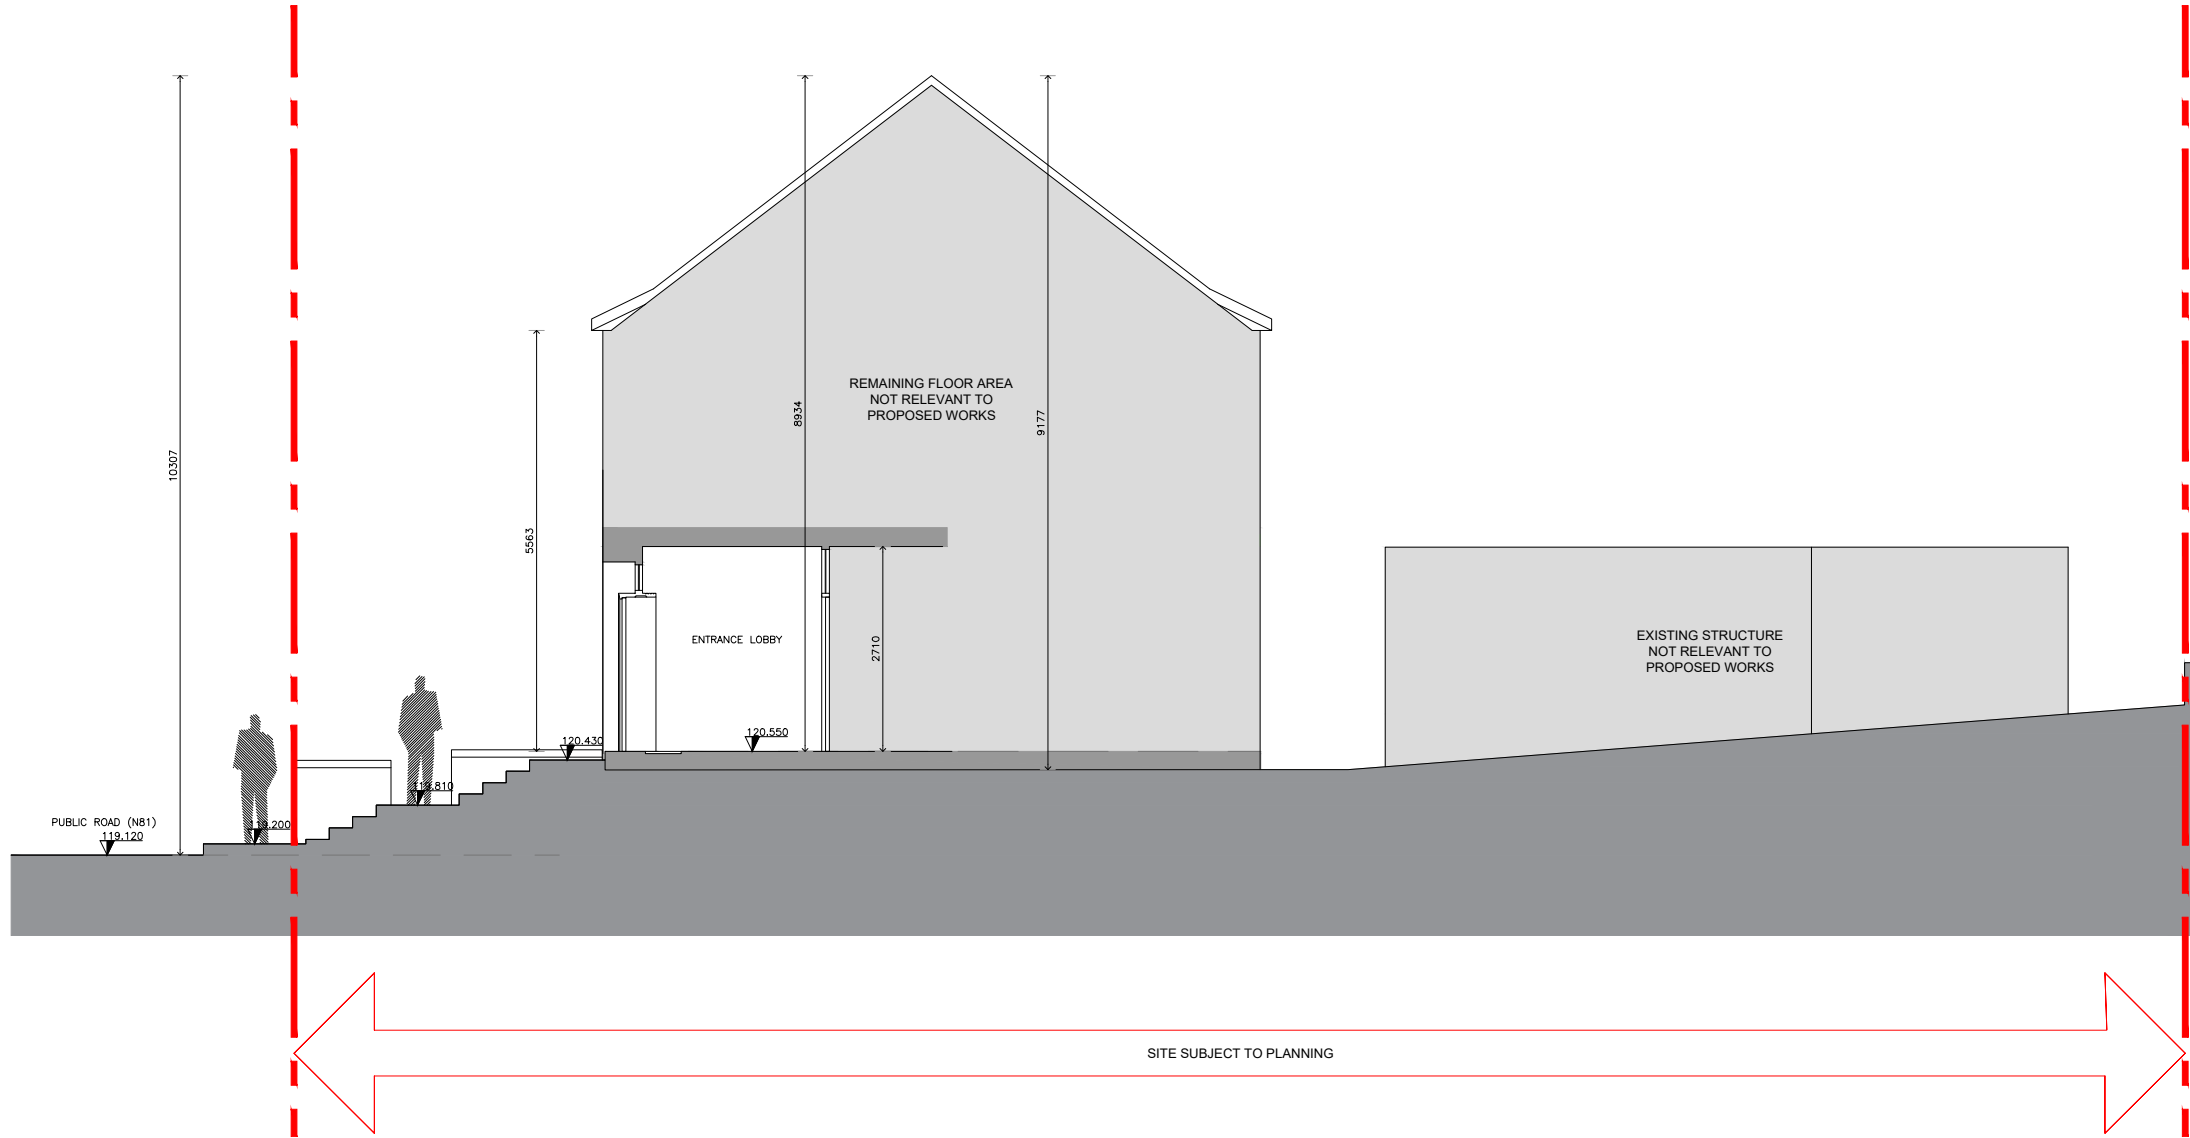

EXISTING SECTION (THROUGH LOBBY)
SCALE 1:100 @ A3

SURVEY DRAWINGS

No. Revision Date	
CANTRELL & CROWLEY ARCHITECTS & INTERIOR DESIGNERS Priory, Stillorgan Road, Blackrock, Co. Dublin Tel : 01-2832055 Fax : 01-2889467 Email : mail@cantrellcrowley.com	
Client OPW WATERFORD	
Project NEW CARPARK & ASSOCIATED WORKS BALTINGLASS GARDA STATION, EDWARD STREET, CO. WICKLOW	
Drawing title EXISTING SECTION	Scale 1:100@A3 Date MAR 2022
Drawing no. 2108 S 300	Revision * Drawn FFP Checked