DO NOT SCALE FROM THIS DRAWING. USE FIGURED DIMENSIONS IN ALL CASES.
VERIFY DIMENSIONS ON SITE AND REPORT ANY DISCREPANCIES TO THE ARCHITECTS IMMEDIATELY.
THIS DRAWING IS TO BE READ IN CONJUNCTION WITH THE ARCHITECTS SPECIFICATION.
THIS DRAWING IS COPYRIGHT AND MAY ONLY BE REPRODUCED WITH THE ARCHITECTS PERMISSION.

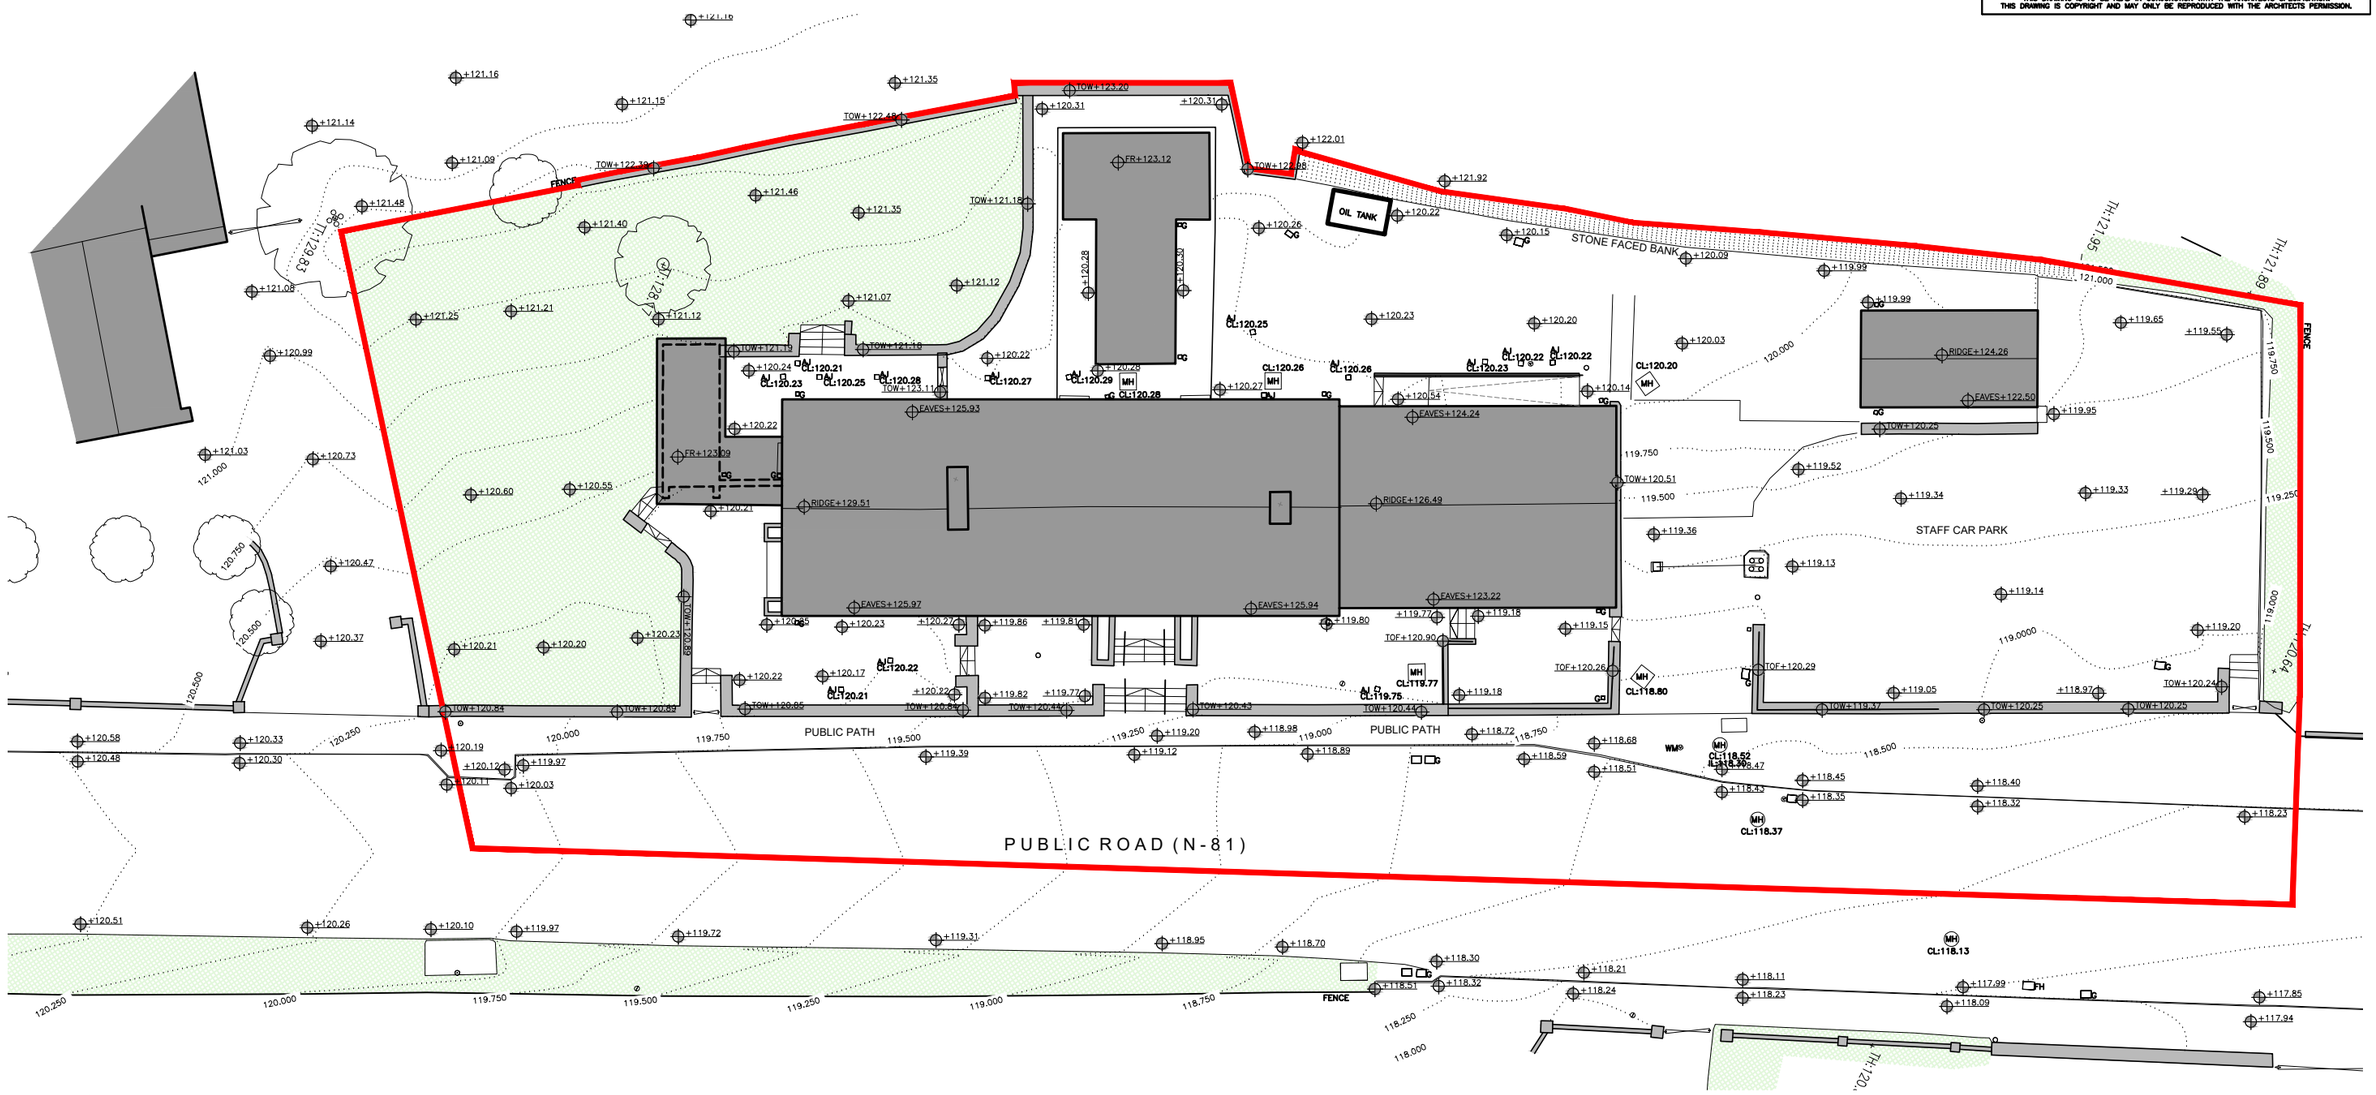

SURVEY
SITE PLAN
SCALE 1:125 @ A1, 1:250 @ A3

SURVEY DRAWINGS

No.	Revisions	Date

CANTRELL & CROWLEY
ARCHITECTS & INTERIOR DESIGNERS
Priory, Stillorgan Road, Blackrock, Co. Dublin
Tel : 01-2832055 Fax : 01-2889467 Email : mail@cantrellcrowley.com

Client
OPW PROPERTY MAINTENANCE
THE RED HOUSE, ARBOUR HILL, DUBLIN

Project
UPGRADES TO RECEPTION AND EXTERNAL CONCOURSE
BALTINGLASS GARDA STATION

Drawing title
SITE PLAN

Scale: AS NOTED
Date: FEB 2024

Drawing no.: 2108 S01 0020
Revision:

Drawn: RIAN MURRAY
Checked: WAYNE FALLON

©