DO NOT SCALE FROM THIS DRAWING. USE FIGURED DIMENSIONS IN ALL CASES.
VERIFY DIMENSIONS ON SITE AND REPORT ANY DISCREPANCIES TO THE ARCHITECTS IMMEDIATELY.
THIS DRAWING IS TO BE READ IN CONJUNCTION WITH THE ARCHITECTS SPECIFICATION.
THIS DRAWING IS COPYRIGHT AND MAY ONLY BE REPRODUCED WITH THE ARCHITECTS PERMISSION.

A1: 0 10 20 30 40 50 mm
A3: 0 5 10 15 20 25 mm
ON ORIGINAL DRAWING

ORIGINAL DRAWING
A3

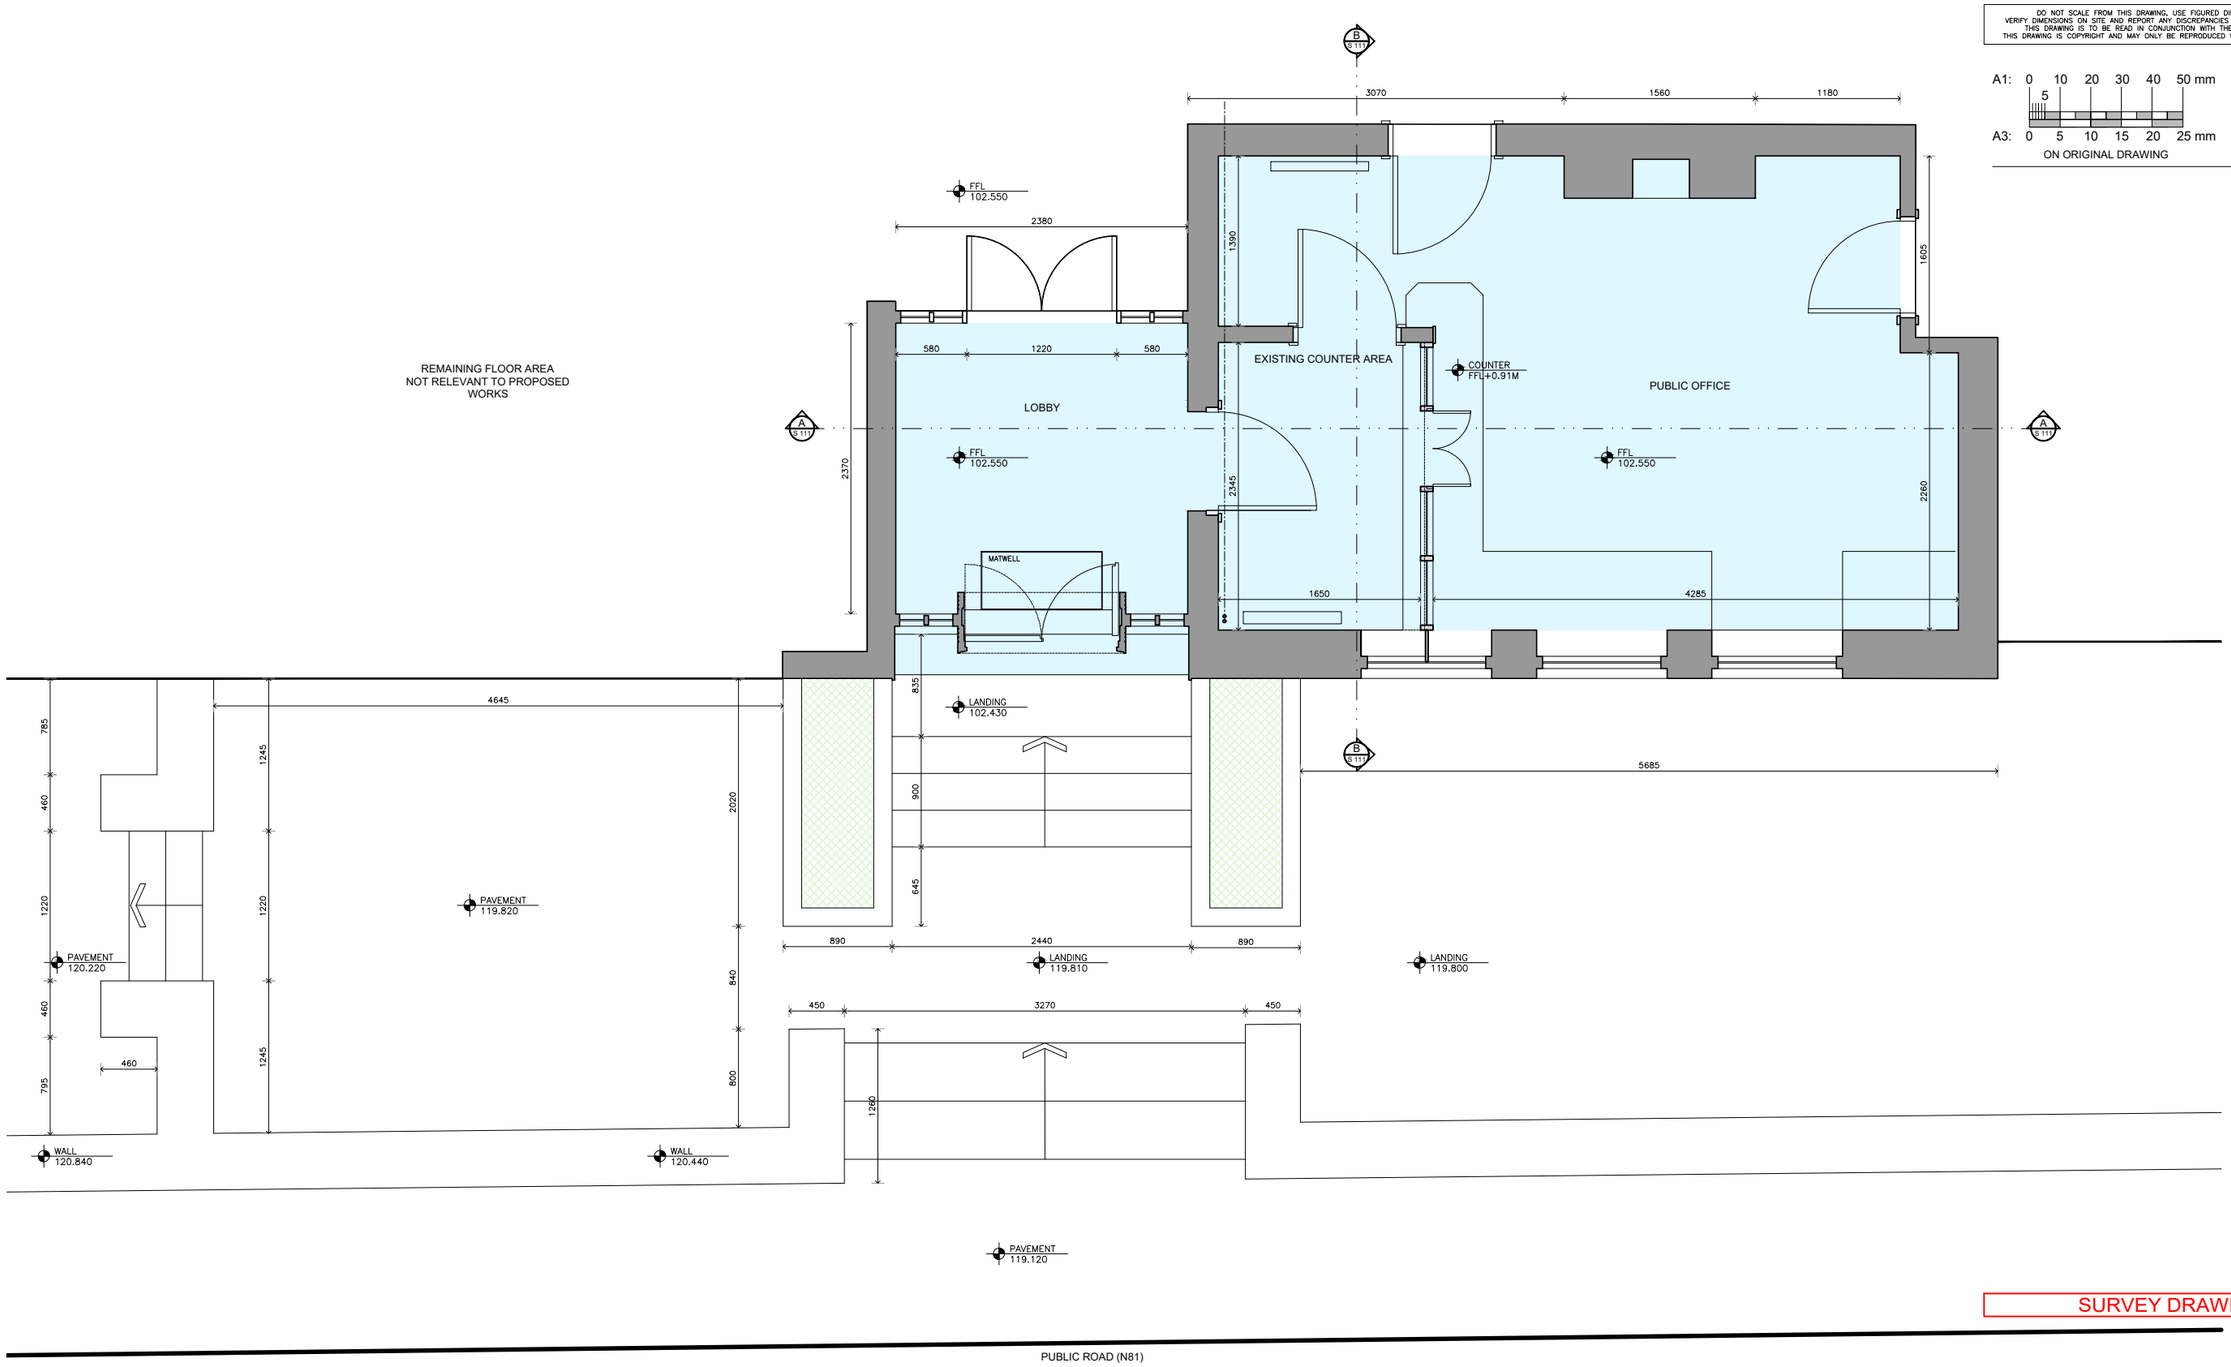

SURVEY DRAWINGS

EXISTING LOBBY AND ENTRANCE CONCOURSE PLAN

SCALE 1:50@A3

No.	Revisions	Date

CANTRELL & CROWLEY
ARCHITECTS & INTERIOR DESIGNERS
Priory, Stillorgan Road, Blackrock, Co. Dublin
Tel : 01-2832055 Fax : 01-2889467 Email : mail@cantrellcrowley.com

Client
OFFICE OF PUBLIC WORKS
S.E. REGION, 13 CATHERINE STREET, WATERFORD

Project
NEW CARPARK & ASSOCIATED WORKS
BALTINGLASS GARDA STATION. EDWARD STREET, CO. WICKLOW

Drawing title
EXISTING LOBBY AND ENTRANCE

Scale 1:50@A3
Date JUNE 2025

Drawing no. 2108 S01 1001
Revision *

Drawn FFP
Checked

©