


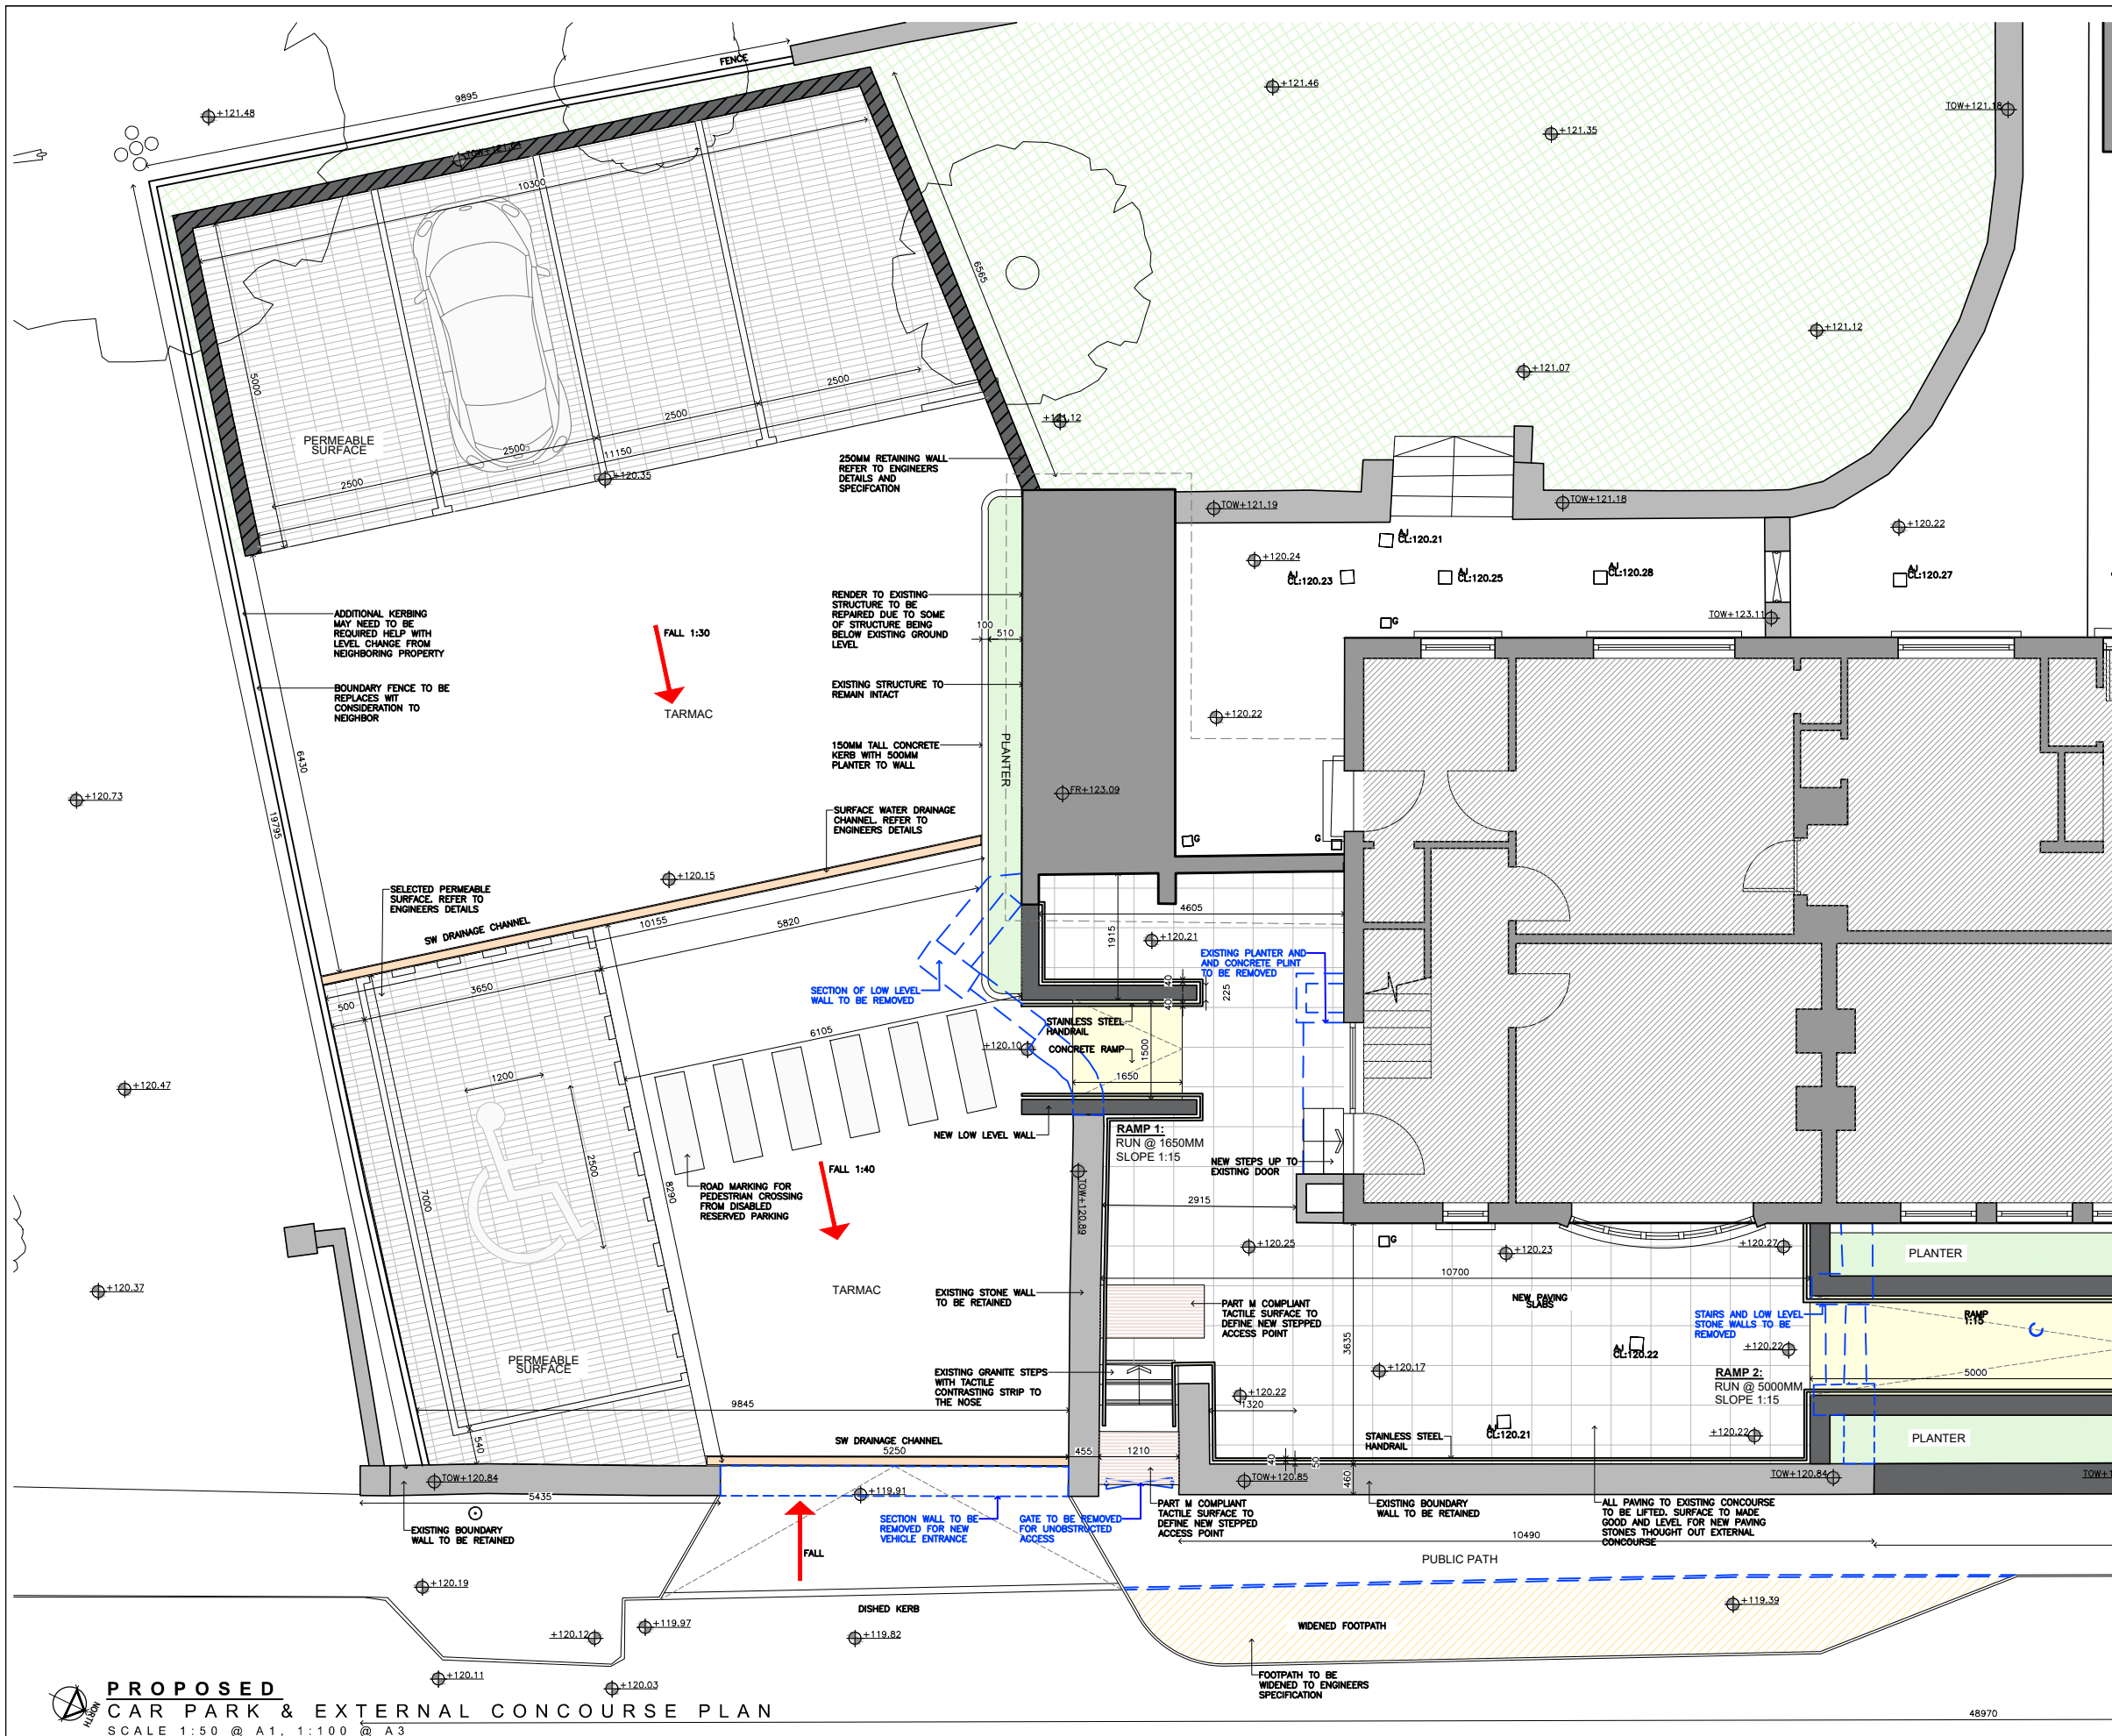

DO NOT SCALE FROM THIS DRAWING. USE FIGURED DIMENSIONS IN ALL CASES. VERIFY DIMENSIONS ON SITE AND REPORT ANY DISCREPANCIES TO THE ARCHITECTS IMMEDIATELY. THIS DRAWING IS TO BE READ IN CONJUNCTION WITH THE ARCHITECTS SPECIFICATION. THIS DRAWING IS COPYRIGHT AND MAY ONLY BE REPRODUCED WITH THE ARCHITECTS PERMISSION.

- LEGEND:**
- INDICATES BOUNDARY LINE
 - INDICATES ITEMS TO BE DEMOLISHED OR REMOVED
 - HIGHLIGHTS NEW PAVED RAMP
 - HIGHLIGHTS NEW SELECTED PAVING STONES TO THE EXTERNAL CONCOURSE
 - HIGHLIGHTS PART M COMPLIANT TACTILE SURFACE TO DEFINE NEW STEPPED ACCESS POINT
 - HIGHLIGHTS NEW PERMEABLE SURFACE FINISH TO THE NEW VISITOR CAR PARKING SPACES. REFER TO ENGINEERS DETAILS
 - HIGHLIGHTS NEW WALLS TO THE PROPOSED EXTERNAL CONCOURSE
 - HIGHLIGHTS RETAINING WALLS TO THE NEW VISITORS CARPARK. REFER TO ENGINEERS DETAILS
 - HIGHLIGHTS EXISTING BOUNDARY AND LANDSCAPING WALLS TO BE RETAINED
 - HIGHLIGHTS SURFACE WATER DRAINAGE CHANNEL. REFER TO ENGINEERS DETAILS
 - HIGHLIGHTS NEW BRUSHED STAINLESS STEEL HANDRAILS AT A HEIGHT OF 1100MM ON FLAT SURFACES AND 900MM ON RAMP AND STAIRS
 - HIGHLIGHTS AREA OF NEW WIDEN PUBLIC PATH. REFER TO ENGINEERS DETAILS
 - HIGHLIGHTS NEW PLANTER

	METERS	HECTARES	ACRES
SITE AREA	2160 m ²	0.216 ha	0.53 acres

TENDER DRAWINGS

PROPOSED
CAR PARK & EXTERNAL CONCOURSE PLAN
SCALE 1:50 @ A1, 1:100 @ A3

Rev: Revision Date

CANTRELL & CROWLEY
ARCHITECTS & INTERIOR DESIGNERS
Priory, Stillorgan Road, Blackrock, Co. Dublin
Tel: 01-2832055 Fax: 01-2889467 Email: mail@cantrellcrowley.com

Client
OPW PROPERTY MAINTENANCE
THE RED HOUSE, ARBOUR HILL, DUBLIN

Project
UPGRADES TO RECEPTION AND EXTERNAL CONCOURSE
BALTINGLASS GARDA STATION

Drawing title
PROPOSED - VISITORS CAR PARK

Scale AS NOTED
Date NOV 2024

Drawing no. 2108 T01 1000 Revision

Drawn RIAN MURRAY
Checked WAYNE FALLON