DO NOT SCALE FROM THIS DRAWING, USE FIGURED DIMENSIONS IN ALL CASES.
VERIFY DIMENSIONS ON SITE AND REPORT ANY DISCREPANCIES TO THE ARCHITECTS IMMEDIATELY.
THIS DRAWING IS TO BE READ IN CONJUNCTION WITH THE ARCHITECTS SPECIFICATION.
THIS DRAWING IS COPYRIGHT AND MAY ONLY BE REPRODUCED WITH THE ARCHITECTS PERMISSION.

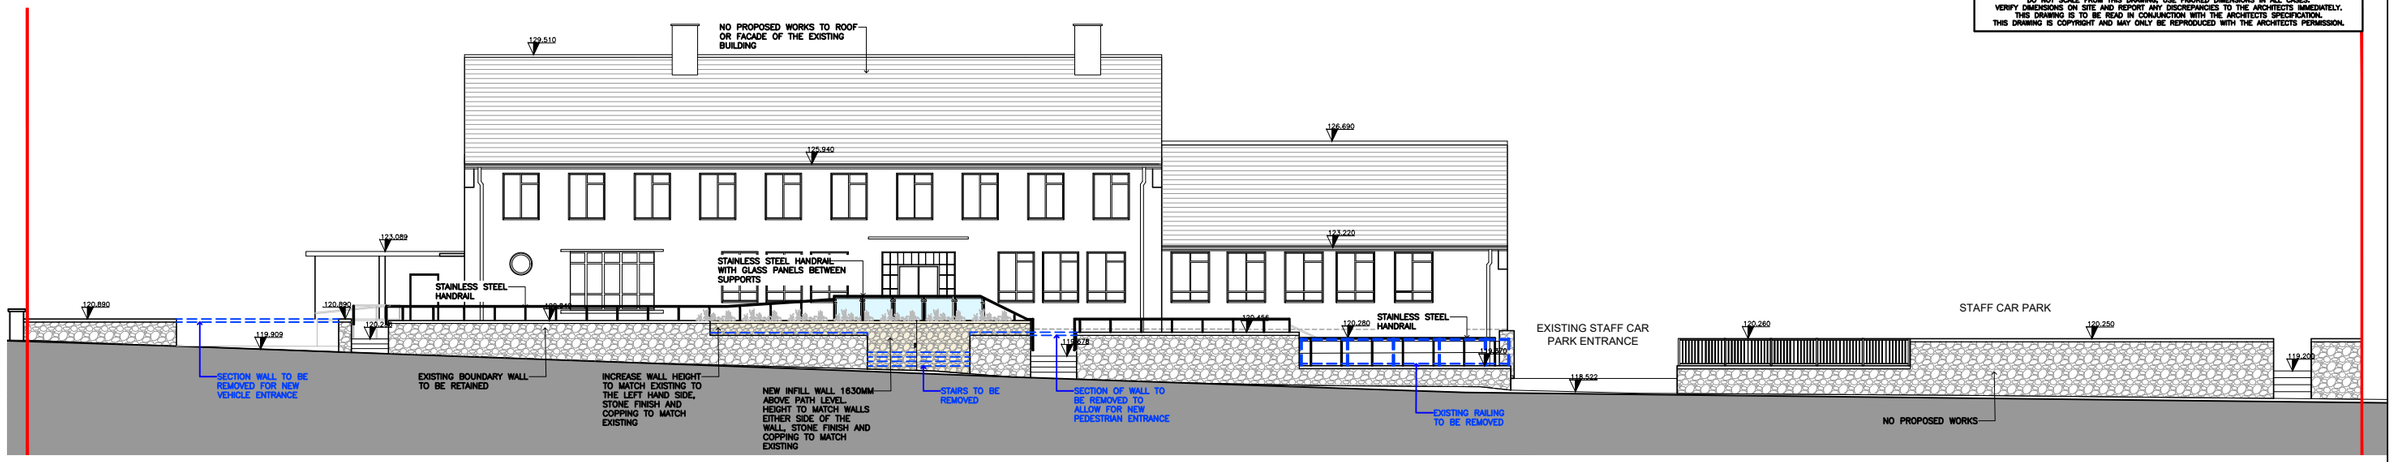

PROPOSED
FRONT ELEVATION- STREET
SCALE 1:100 @ A1, 1:200 @ A3

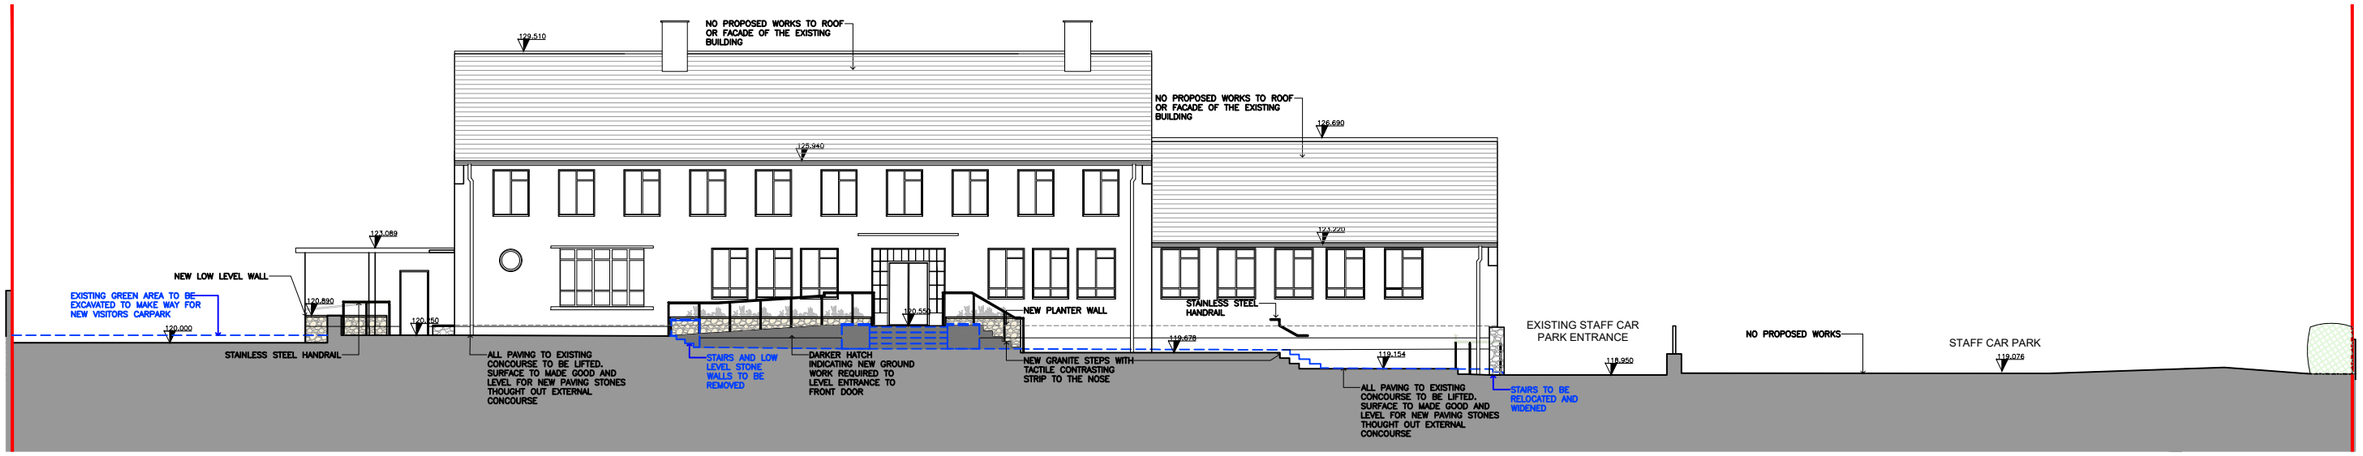

PROPOSED
FRONT ELEVATION- EXTERNAL CONCOURSE
SCALE 1:100 @ A1, 1:200 @ A3

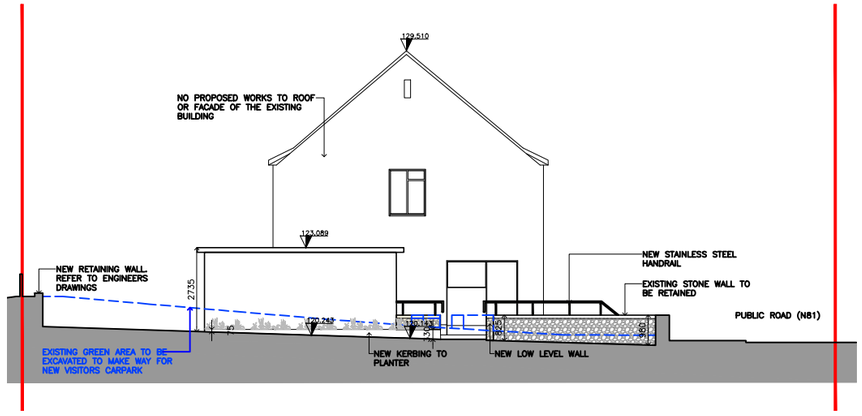

PROPOSED
SIDE ELEVATION
SCALE 1:100 @ A1, 1:200 @ A3

LEGEND:

- INDICATES BOUNDARY LINE
- INDICATES ITEMS TO BE DEMOLISHED OR REMOVED
- HIGHLIGHTS NEW BRUSHED STAINLESS STEEL HANDRAILS AT A HEIGHT OF 1100MM ON FLAT SURFACES AND 900MM ON RAMPS AND STAIRS
- HIGHLIGHTS NEW WALLS TO THE EXTERNAL CONCOURSE
- HIGHLIGHTS GLASS PANELS BETWEEN HANDRAIL SUPPORTS

TENDER DRAWINGS

No.	Revisions	Date

CANTRELL & CROWLEY
ARCHITECTS & INTERIOR DESIGNERS
Priory, Stillorgan Road, Blackrock, Co. Dublin
Tel : 01-2832055 Fax : 01-2889467 Email : mail@cantrellcrowley.com

Client: OPW PROPERTY MAINTENANCE
THE RED HOUSE, ARBOUR HILL, DUBLIN

Project: UPGRADES TO RECEPTION AND EXTERNAL CONCOURSE
BALTINGLASS GARDA STATION

Drawing title: PROPOSED – ELEAVATIONS

Scale: AS NOTED
Date: NOV 2024

Drawing no.: 2108 T01 2000
Revision:

Drawn: RIAN MURRAY
Checked: WAYNE FALLON

©