



DO NOT SCALE FROM THIS DRAWING. USE FIGURED DIMENSIONS IN ALL CASES.
VERIFY DIMENSIONS ON SITE AND REPORT ANY DISCREPANCIES TO THE ARCHITECTS IMMEDIATELY.
THIS DRAWING IS TO BE READ IN CONJUNCTION WITH THE ARCHITECTS SPECIFICATION.
THIS DRAWING IS COPYRIGHT AND MAY ONLY BE REPRODUCED WITH THE ARCHITECTS PERMISSION.

- LEGEND:**
- INDICATES ITEMS TO BE DEMOLISHED OR REMOVED
 - HIGHLIGHTS AREAS OUTSIDE THE SCOPE OF WORKS
 - HIGHLIGHTS INTERNAL AREA UNDER GOING WORKS
 - HIGHLIGHTS EXISTING WALLS TO BE RETAINED
 - NEW STUD WALL
 - HIGHLIGHTS NEW MATWELL FLUSH WITH NEW FLOOR FINISH
 - DOWNLIGHTER
 - DIRECTIONAL DOWNLIGHTER


INTERNAL AREA SUBJECT TO THE WORKS	METERS
	28.2 m²

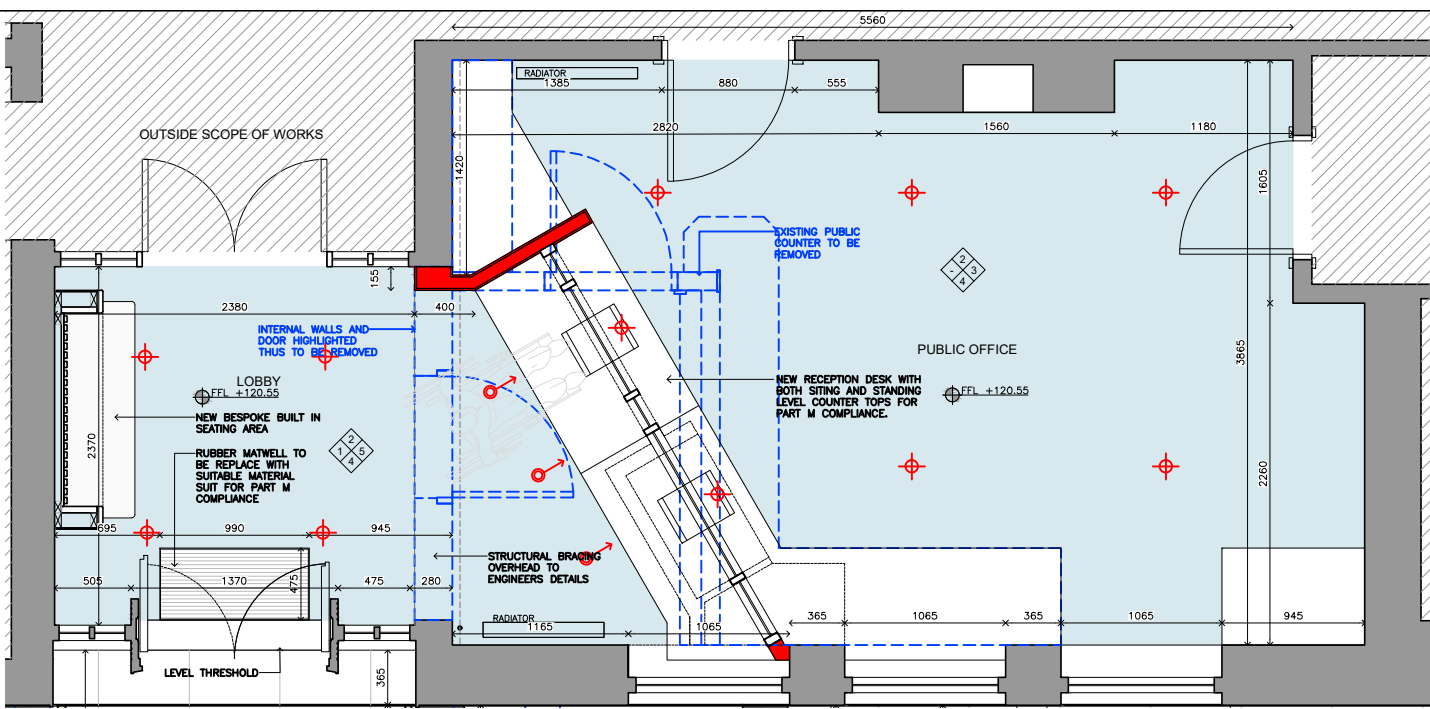


**PROPOSED RECEPTION
PLAN**
SCALE 1:25 @ A1, 1:50 @ A3

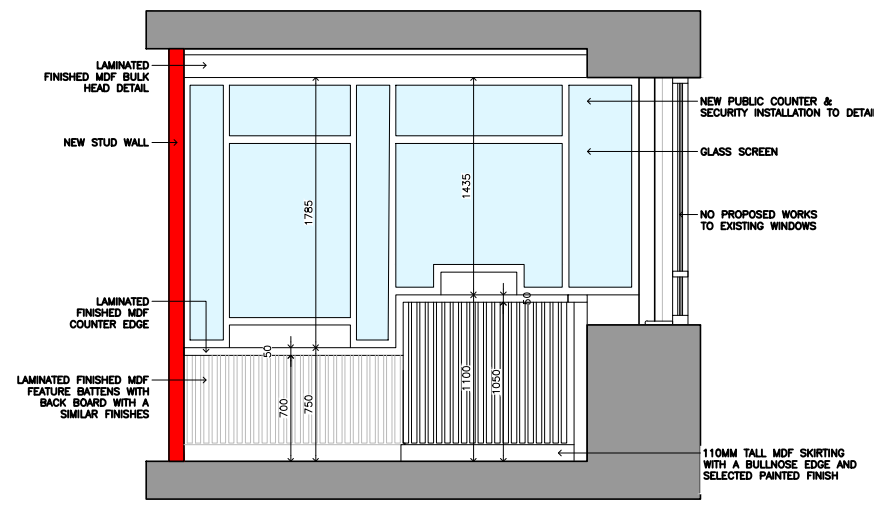


**PROPOSED RECEPTION
ELEVATION 5**
SCALE 1:25 @ A1, 1:50 @ A3

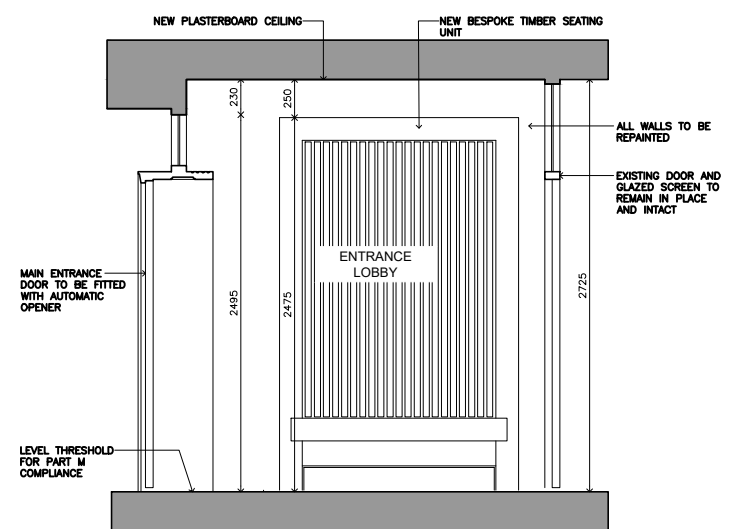


**PROPOSED RECEPTION
ELEVATION 1**
SCALE 1:25 @ A1, 1:50 @ A3

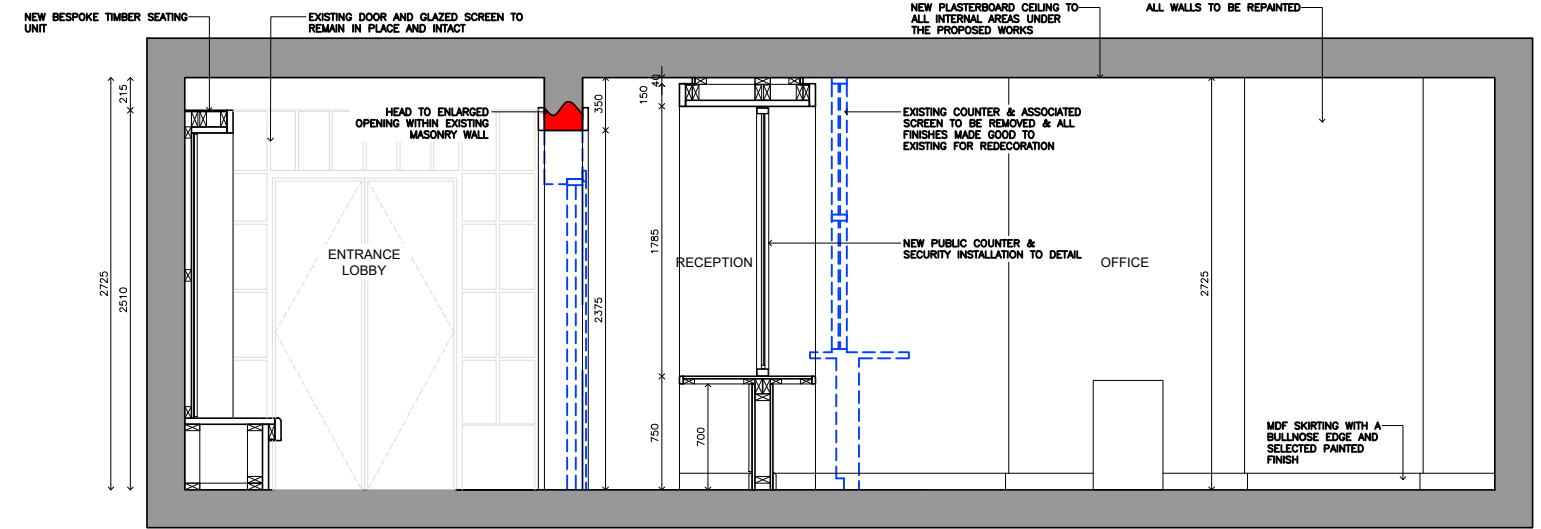

**PROPOSED RECEPTION
ELEVATION 2**
SCALE 1:25 @ A1, 1:50 @ A3

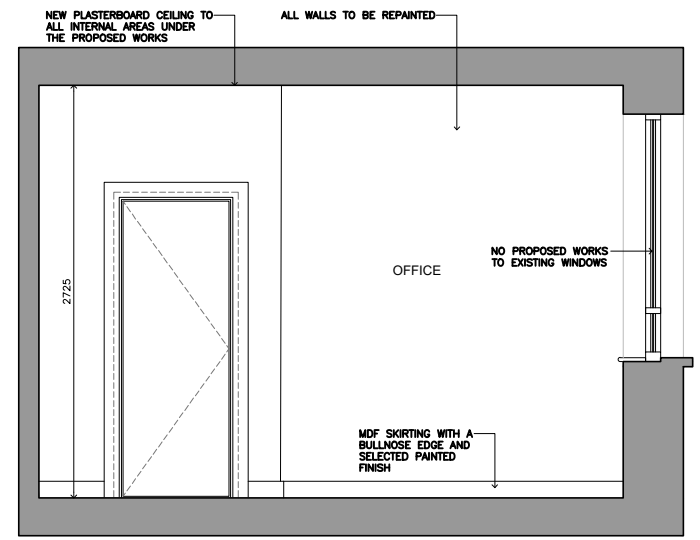

**PROPOSED RECEPTION
ELEVATION 3**
SCALE 1:25 @ A1, 1:50 @ A3

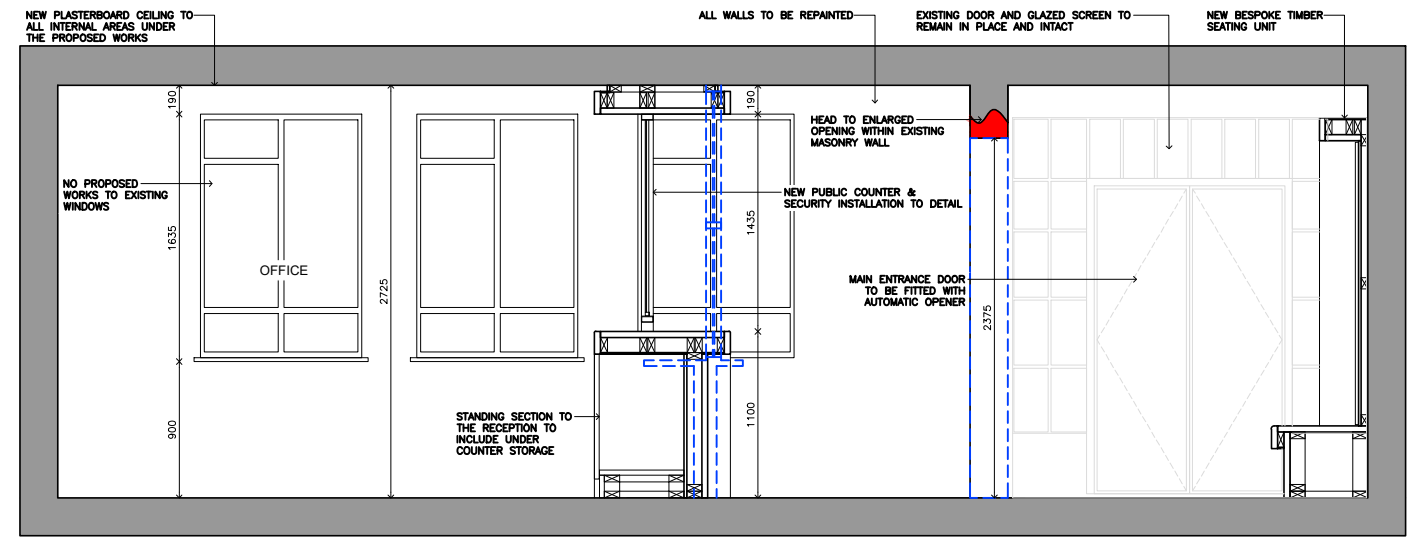

**PROPOSED RECEPTION
ELEVATION 4**
SCALE 1:25 @ A1, 1:50 @ A3

TENDER DRAWINGS

Rev: Revision Date:
CANTRELL & CROWLEY
ARCHITECTS & INTERIOR DESIGNERS
Priory, Stillorgan Road, Blackrock, Co. Dublin
Tel : 01-2832055 Fax : 01-2889467 Email : mail@cantrellcrowley.com

Client: **OPW PROPERTY MAINTENANCE
THE RED HOUSE, ARBOUR HILL, DUBLIN**

Project: **UPGRADES TO RECEPTION AND EXTERNAL CONCOURSE
BALTINGLASS GARDA STATION**

Drawing title	Scale	AS NOTED
ROOM ELEVATIONS	Date	NOV 2024
Drawing no.	Revision	Drawn
2108 T01 4000		RIAN MURRAY
	Checked	WAYNE FALLON