




DO NOT SCALE FROM THIS DRAWING. USE FIGURED DIMENSIONS IN ALL CASES.
VERIFY DIMENSIONS ON SITE AND REPORT ANY DISCREPANCIES TO THE ARCHITECTS IMMEDIATELY.
THIS DRAWING IS TO BE READ IN CONJUNCTION WITH THE ARCHITECTS SPECIFICATION.
THIS DRAWING IS COPYRIGHT AND MAY ONLY BE REPRODUCED WITH THE ARCHITECTS PERMISSION.

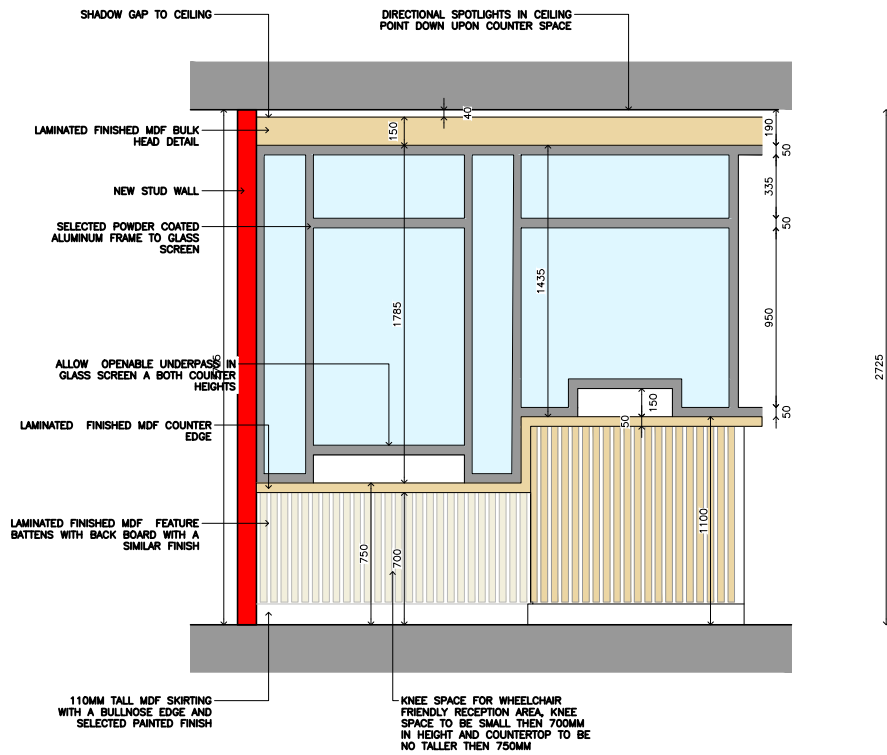


PROPOSED RECEPTION
ELEVATION
SCALE 1:20 @ A1

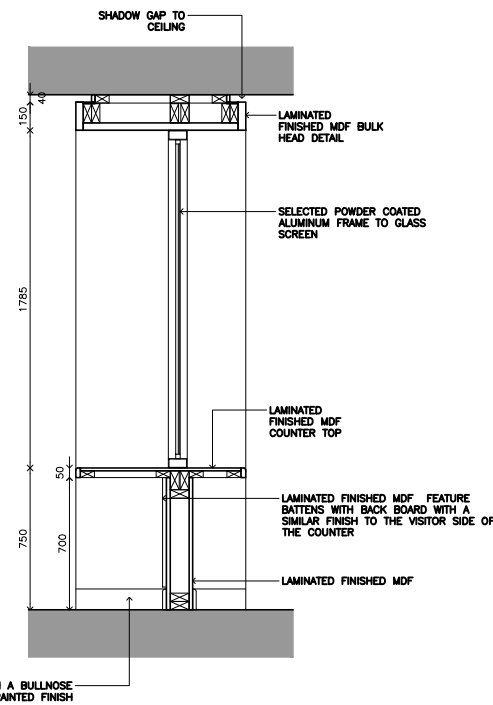


SECTION AA
SCALE 1:20 @ A1,

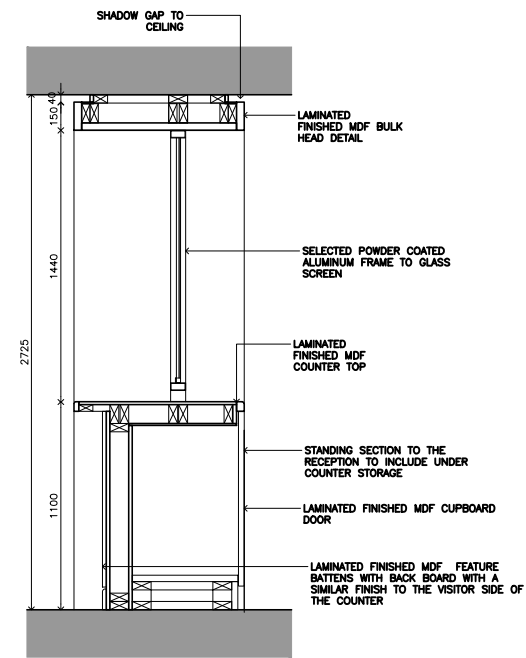


SECTION BB
SCALE 1:20 @ A1,

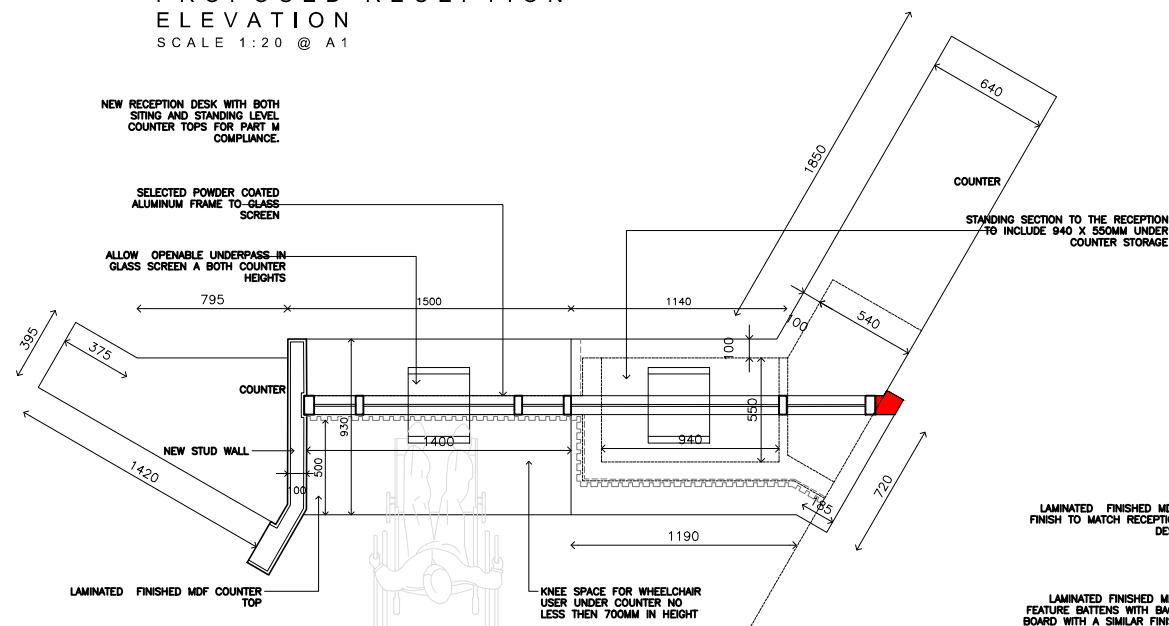


RECEPTION COUNTER . PLAN
SCALE 1:25 @ A1, 1:50 @ A3

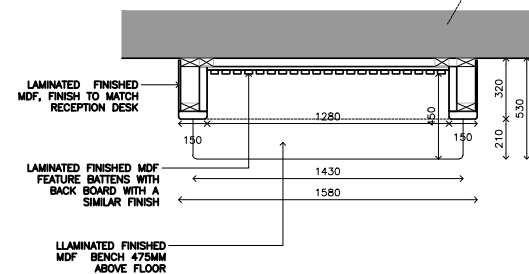

PROPOSED SEATING AREA . PLAN
SCALE 1:20 @ A1,

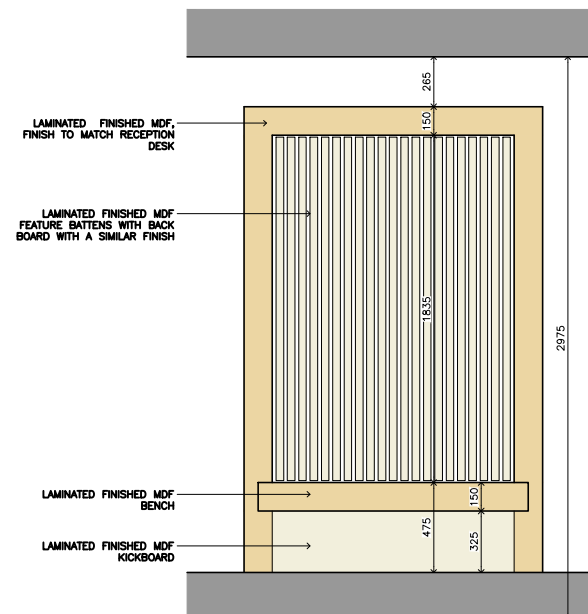

PROPOSED SEATING UNIT
ELEVATION
SCALE 1:20 @ A1,

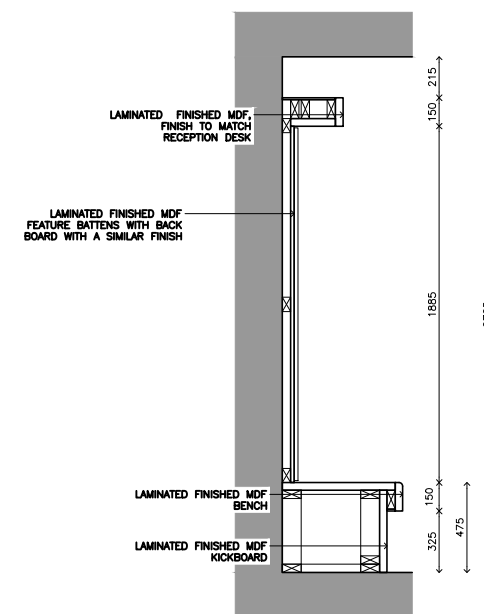

SECTION AA
SCALE 1:20 @ A1,

TENDER DRAWINGS

Rev	Revision	Date
CANTRELL & CROWLEY ARCHITECTS & INTERIOR DESIGNERS Priory, Stillorgan Road, Blackrock, Co. Dublin Tel : 01-2832055 Fax : 01-2889467 Email : mail@cantrellcrowley.com		
Client OPW PROPERTY MAINTENANCE THE RED HOUSE, ARBOUR HILL, DUBLIN		
Project UPGRADES TO RECEPTION AND EXTERNAL CONCOURSE BALTINGLASS GARDA STATION		
Drawing title JOINERY ITEMS		Scale AS NOTED
Drawing no. 2108 T01 5000		Date NOV 2024
Revision		Drawn RIAN MURRAY
		Checked WAYNE FALLON