
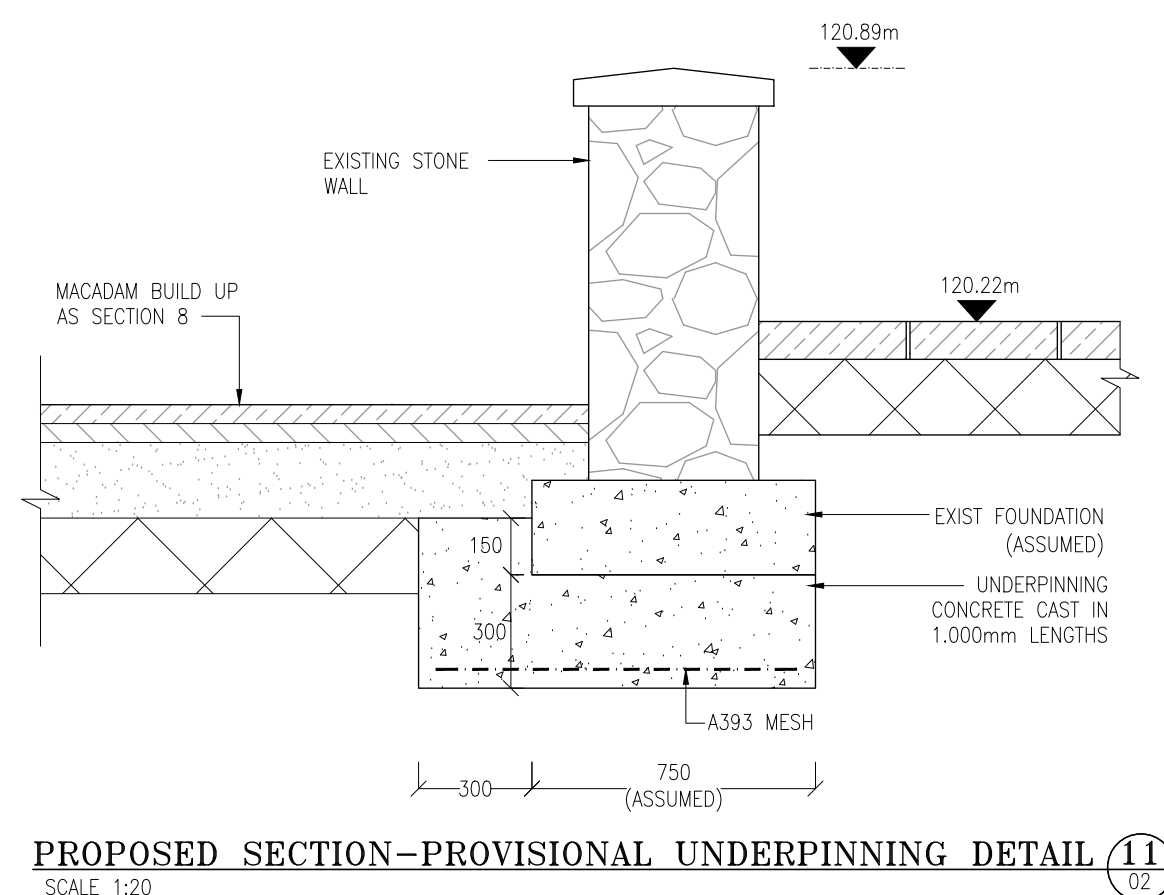
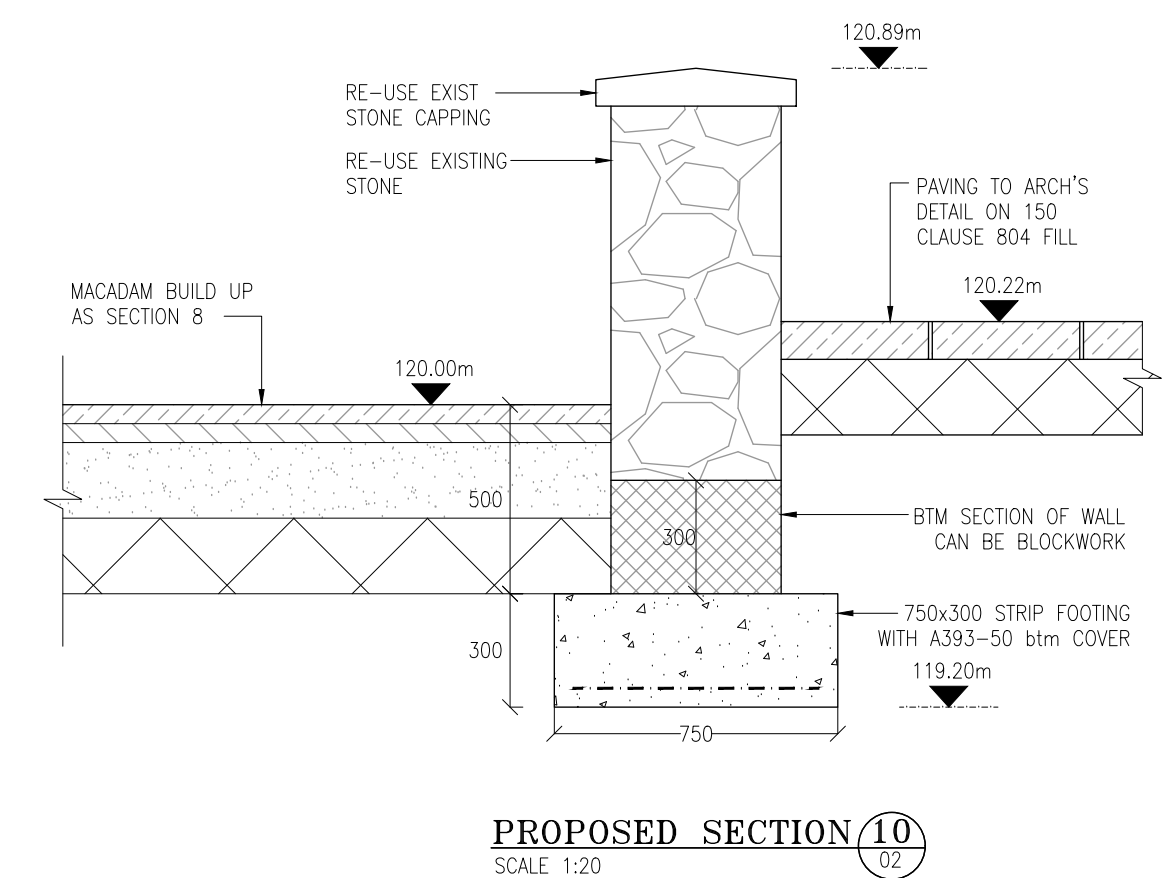
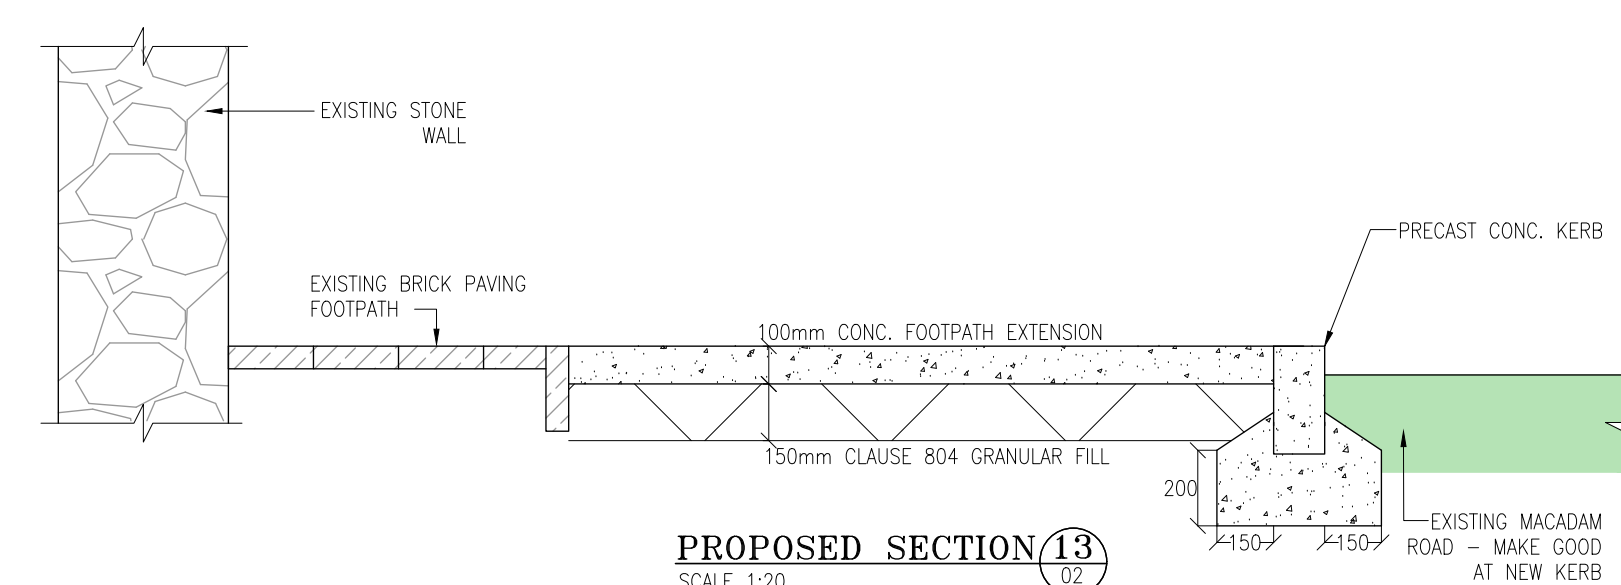
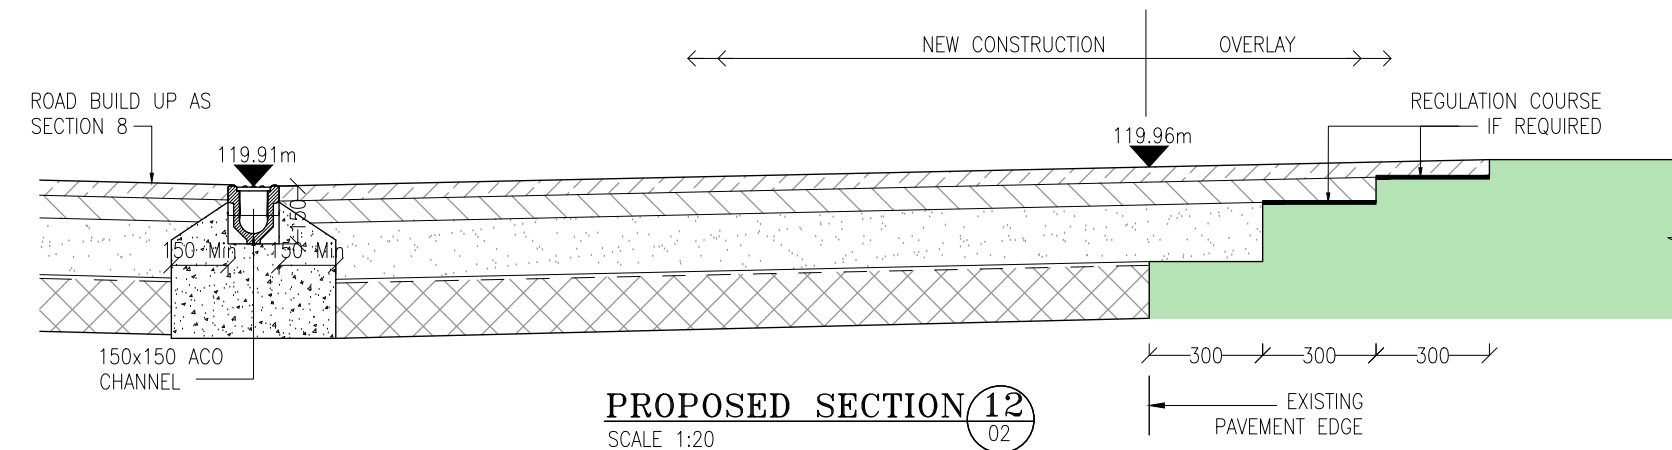
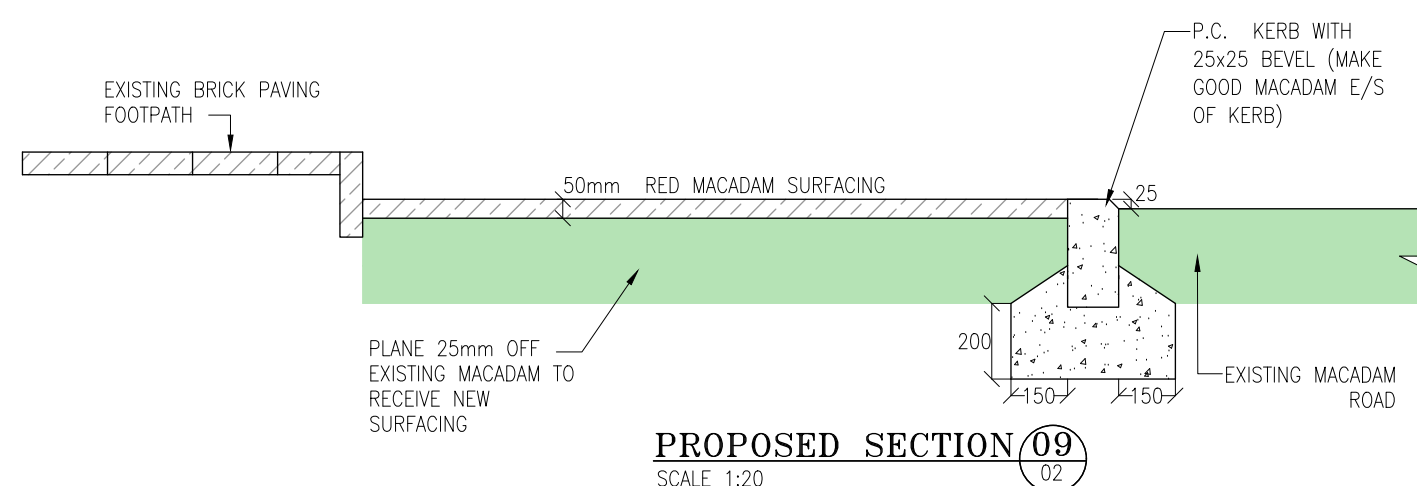
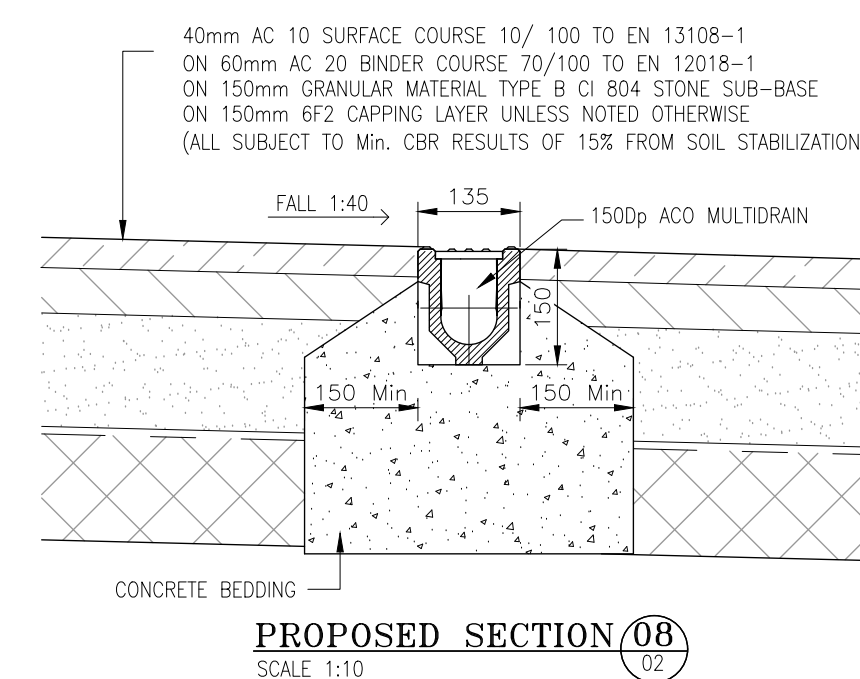
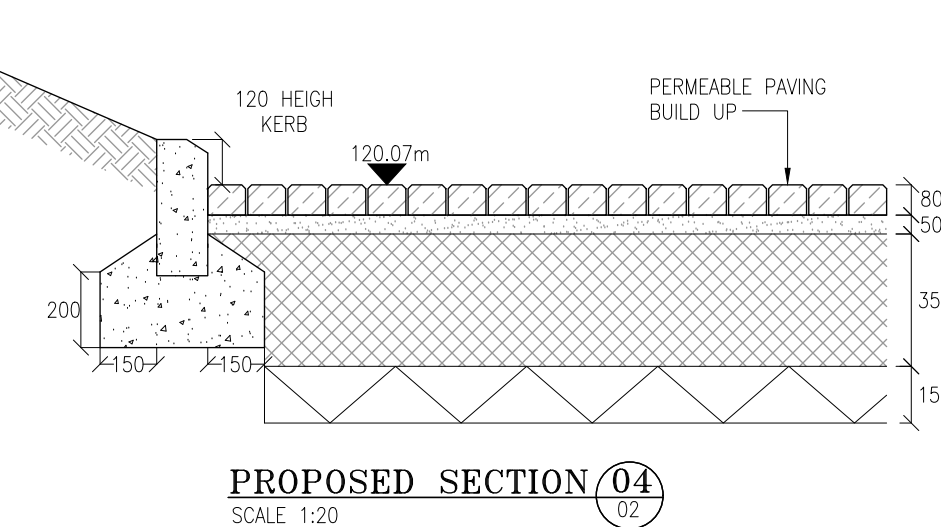
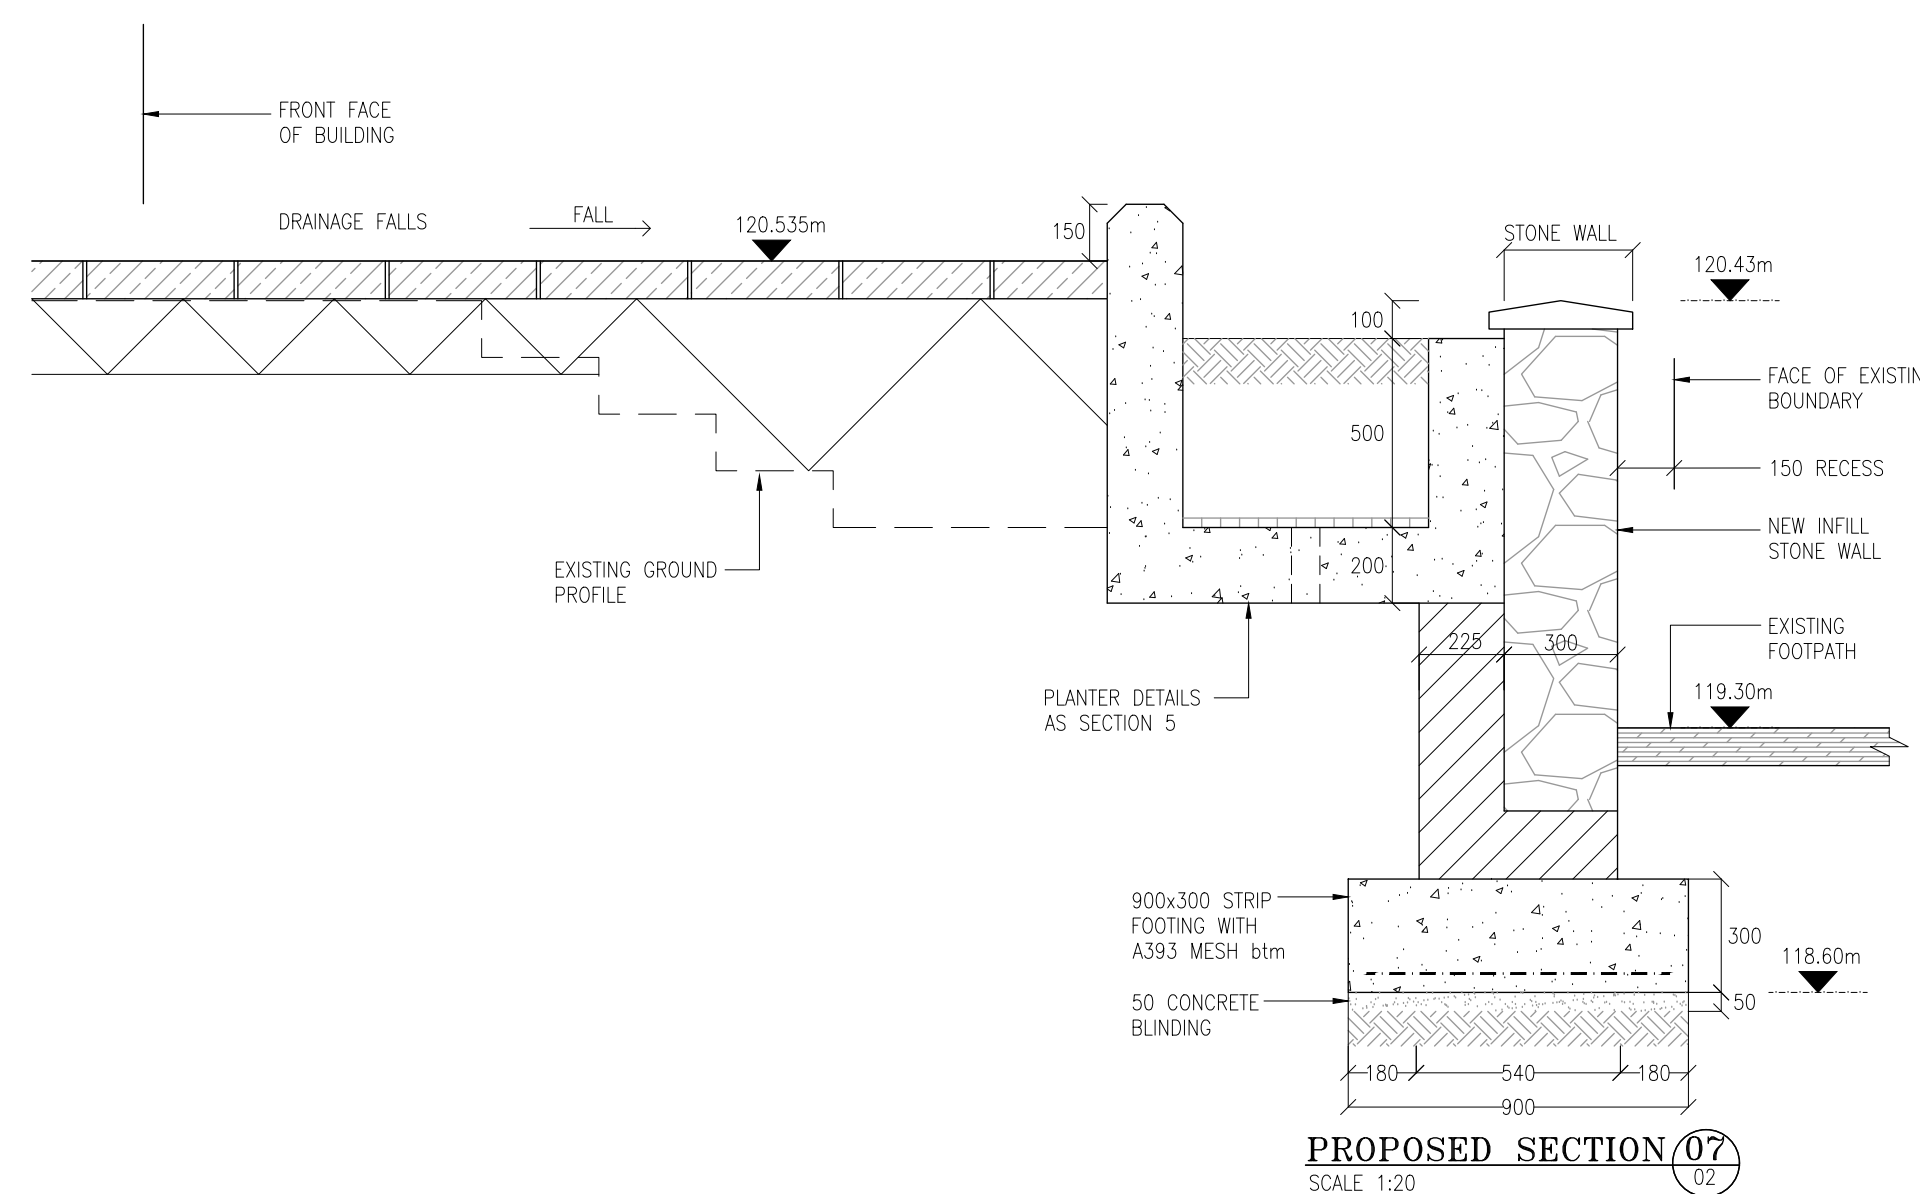
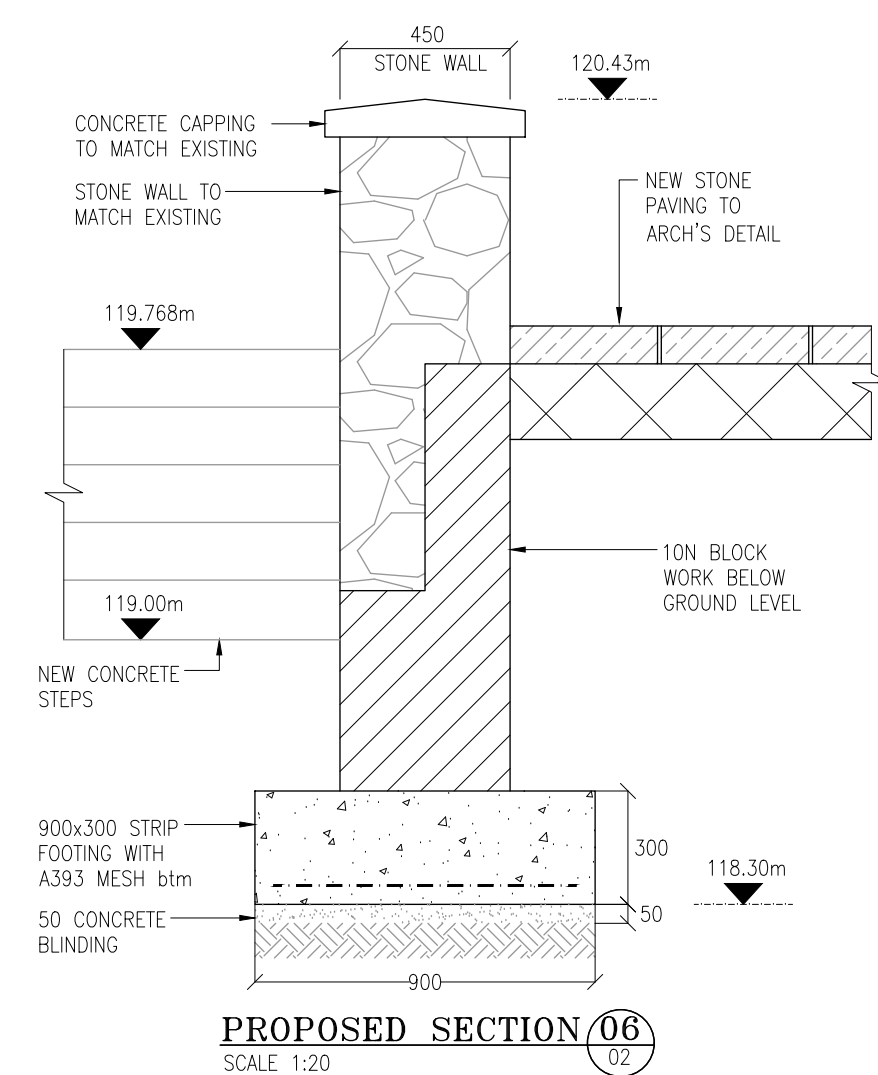
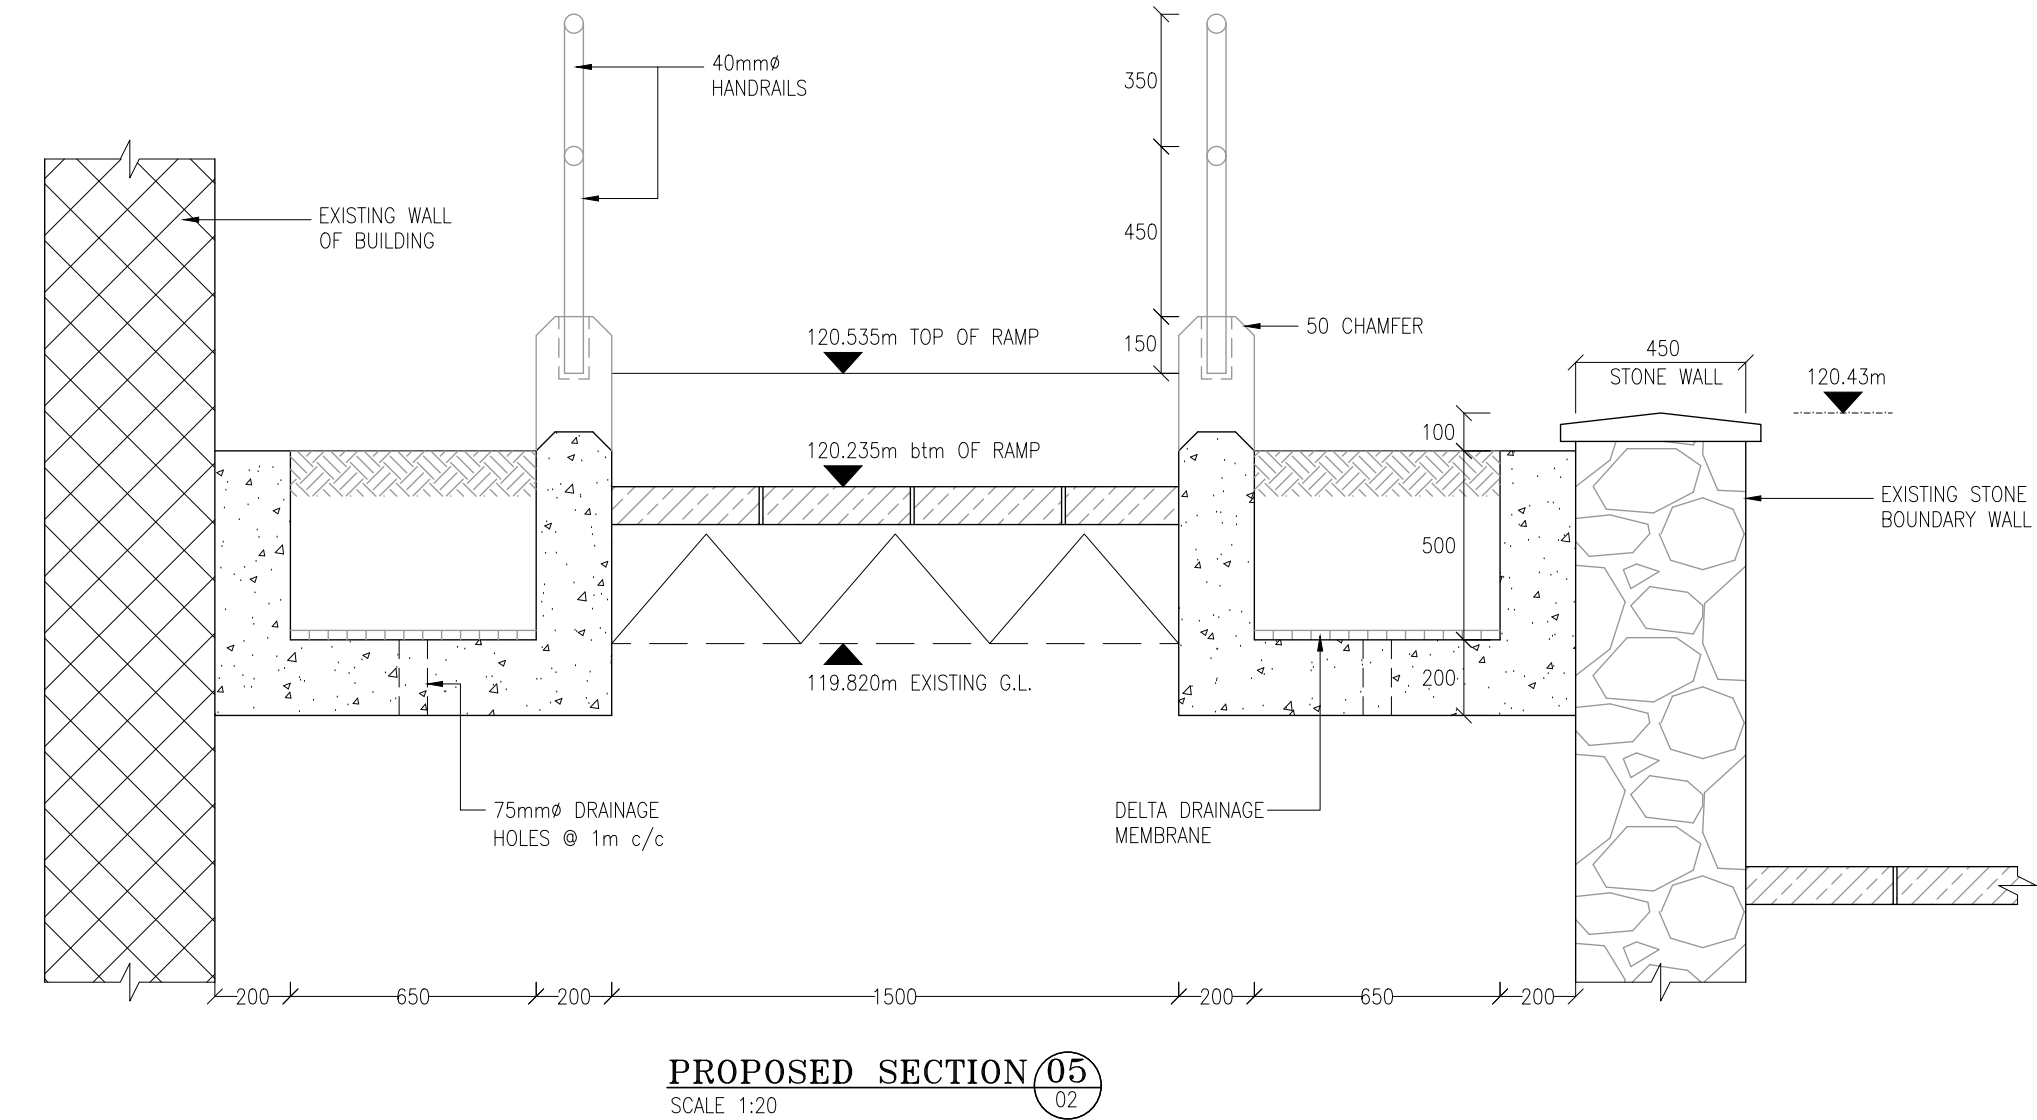
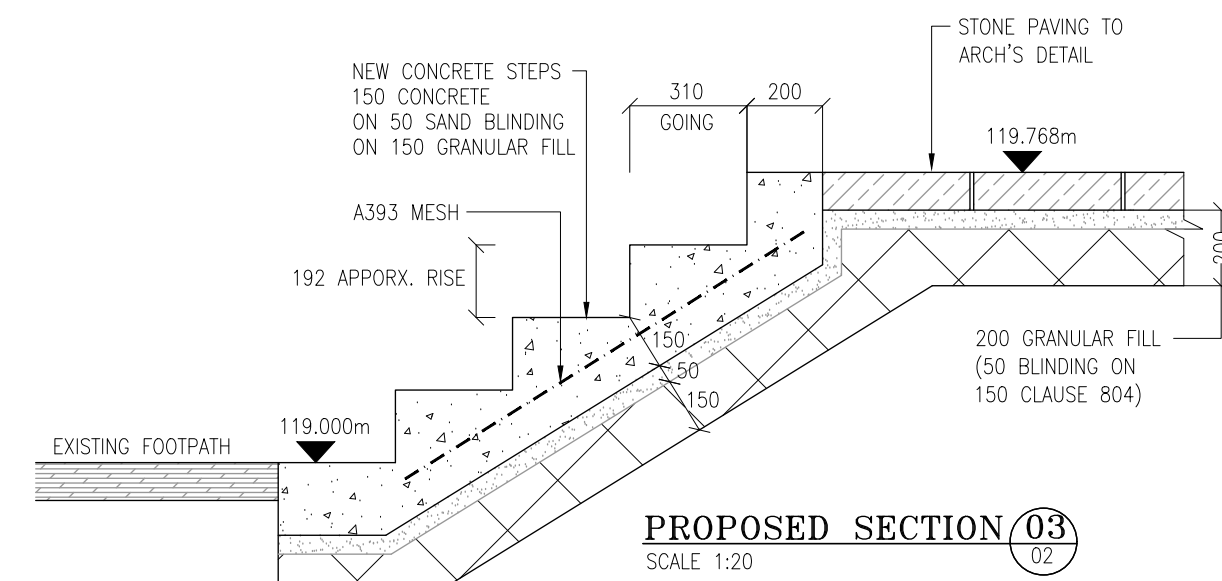
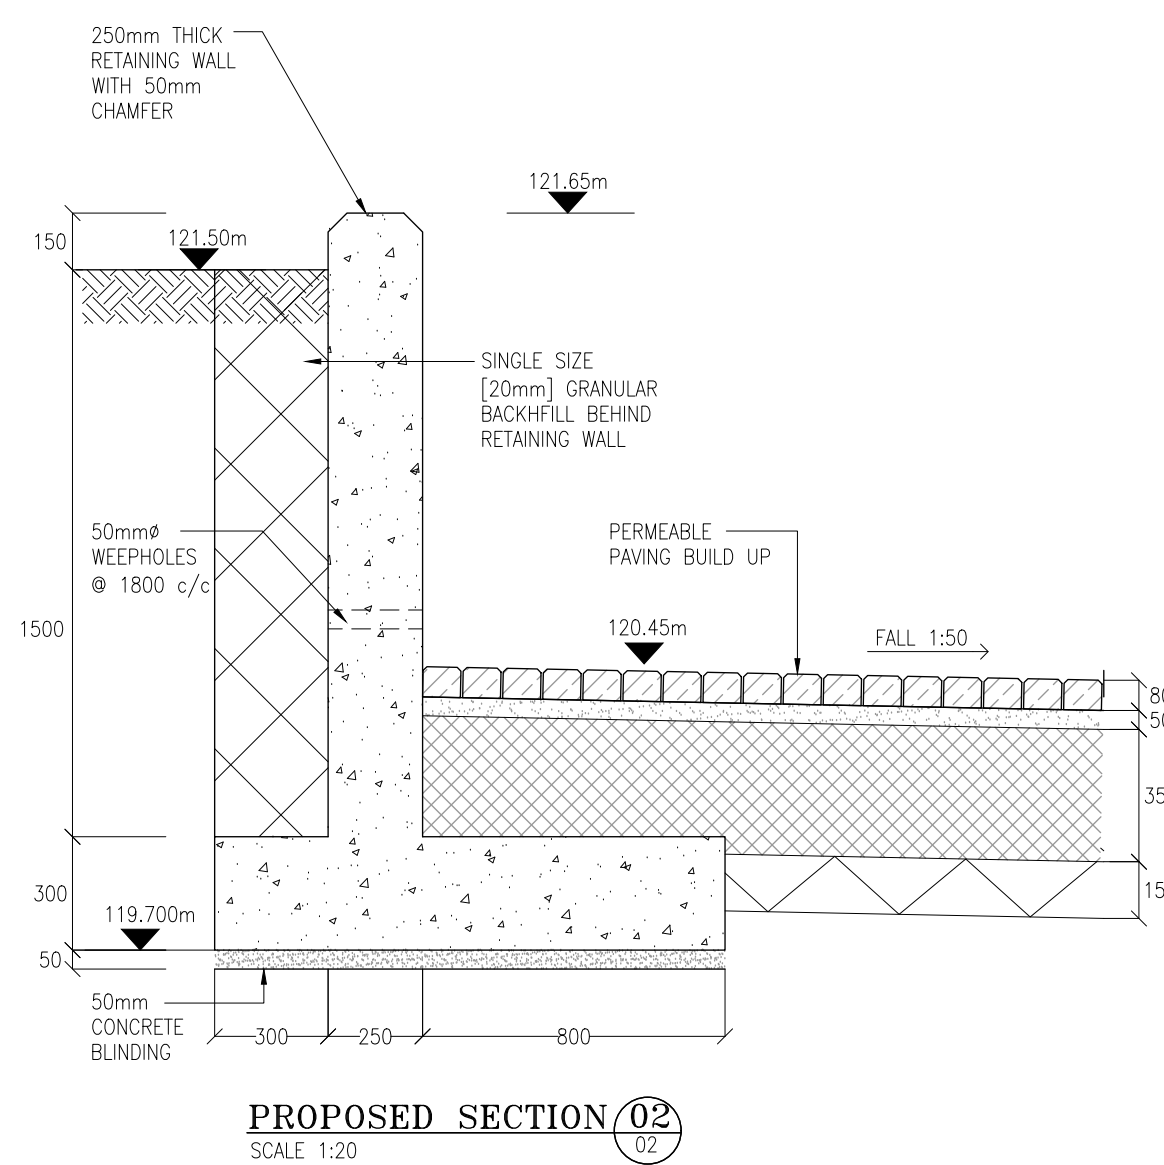


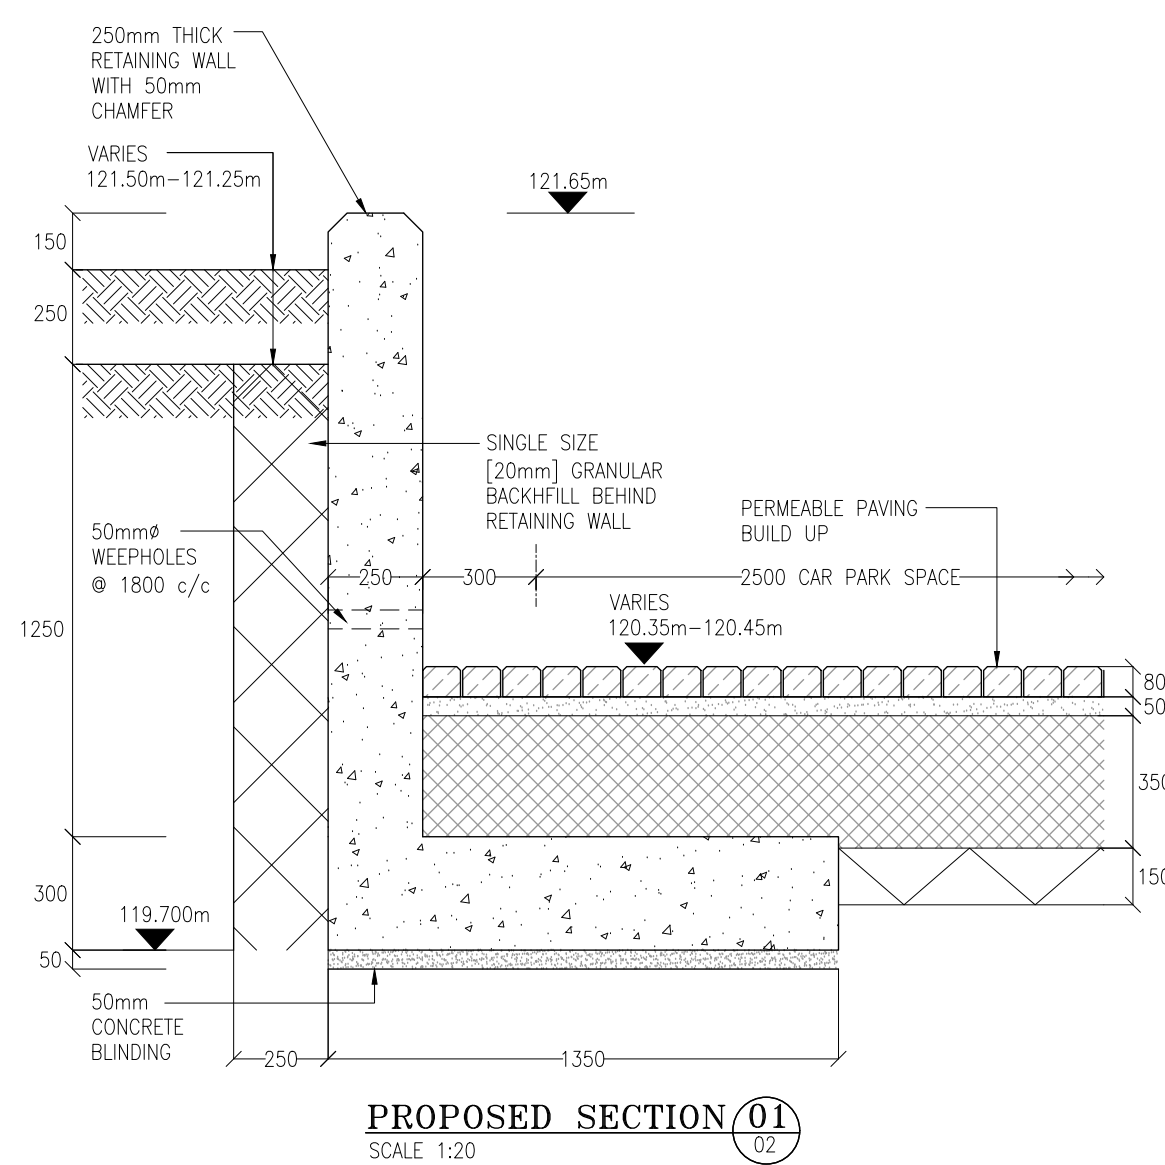

NOTES

NOTES:-
FIGURED DIMENSIONS ONLY TO BE TAKEN FROM
THIS DRAWING. DIMENSIONS TO BE CHECKED ON SITE.

THIS DRAWING TO BE READ IN CONJUNCTION WITH
ALL OTHER ARCHITECTURAL & ENGINEERING DRAWINGS
& ALL OTHER RELEVANT DRAWINGS & SPECIFICATIONS

ALL LEVELS RELATE TO O.S. DATUM AT MALIN HEAD
UNLESS NOTED OTHERWISE

COLOUR A1

—	—	—	—	—
Rev.	Date	DRAWN By	CHECKED By	Revision

Status

FOR TENDER

Architect
CANTRELL & CROWLEY ARCHITECTS

Project

BALTINGLASS GARDA STATION.
EDWARD STREET,
CO. WICKLOW.

Org.Title

DETAILS

THIS DOCUMENT IS THE PROPERTY OF DOHERTY FINEGAN KELLY CONSULTING ENGINEERS. THE DESIGN INFORMATION CONTAINED HEREIN IS STRICTLY CONFIDENTIAL. THIS DOCUMENT IS NOT TO BE USED, REPRODUCED, DISCLOSED OR CIRCULATED IN WHOLE OR IN PART WITHOUT THE PRIOR WRITTEN PERMISSION IN EACH INSTANCE OF "DOHERTY FINEGAN KELLY CONSULTING ENGINEERS"

© PROPERTY OF "DOHERTY FINEGAN KELLY CONSULTING ENGINEERS"



DOHERTY FINEGAN KELLY
DOHERTY FINEGAN KELLY

CONSULTING CIVIL & STRUCTURAL ENGINEERS
Botanic Court, 30 Botanic Road,
Glasnevin, Dublin D09 W2V9.

Tel: (01) 8301852 Fax: (01) 8602265
E-Mail mailroom@dfk.ie

Drawn By MB	Scale AS SHOWN
Checked By FD	Date 04.04.2020
Drq.No. 21131-03	Rev. —