

NOTES:-

1. FIGURED DIMENSIONS ONLY TO BE TAKEN FROM THIS DRAWING. DIMENSIONS TO BE CHECKED ON SITE.
2. THIS DRAWING TO BE READ IN CONJUNCTION WITH ALL OTHER ARCHITECTURAL & ENGINEERING DRAWINGS & ALL OTHER RELEVANT DRAWINGS & SPECIFICATIONS
3. ALL LEVELS RELATE TO O.S. DATUM AT MAIN HEAD UNLESS NOTED OTHERWISE

Rev.	Date	Drawn By	Checked By	Revision

Status

FOR INFORMATION ONLY

Architect

CANTRELL & CROWLEY ARCHITECTS

Project

BALTINGLASS GARDA STATION.
EDWARD STREET,
CO. WICKLOW.

Drg. Title

NEW LINTEL BEAM DETAIL

THIS DOCUMENT IS THE PROPERTY OF DOHERTY FINEGAN KELLY CONSULTING ENGINEERS. THE DESIGN INFORMATION CONTAINED HEREIN IS STRICTLY CONFIDENTIAL. THIS DOCUMENT IS NOT TO BE USED, REPRODUCED, DISCLOSED OR CIRCULATED IN WHOLE OR IN PART WITHOUT THE PRIOR WRITTEN PERMISSION IN EACH INSTANCE OF 'DOHERTY FINEGAN KELLY CONSULTING ENGINEERS'

© PROPERTY OF 'DOHERTY FINEGAN KELLY CONSULTING ENGINEERS'



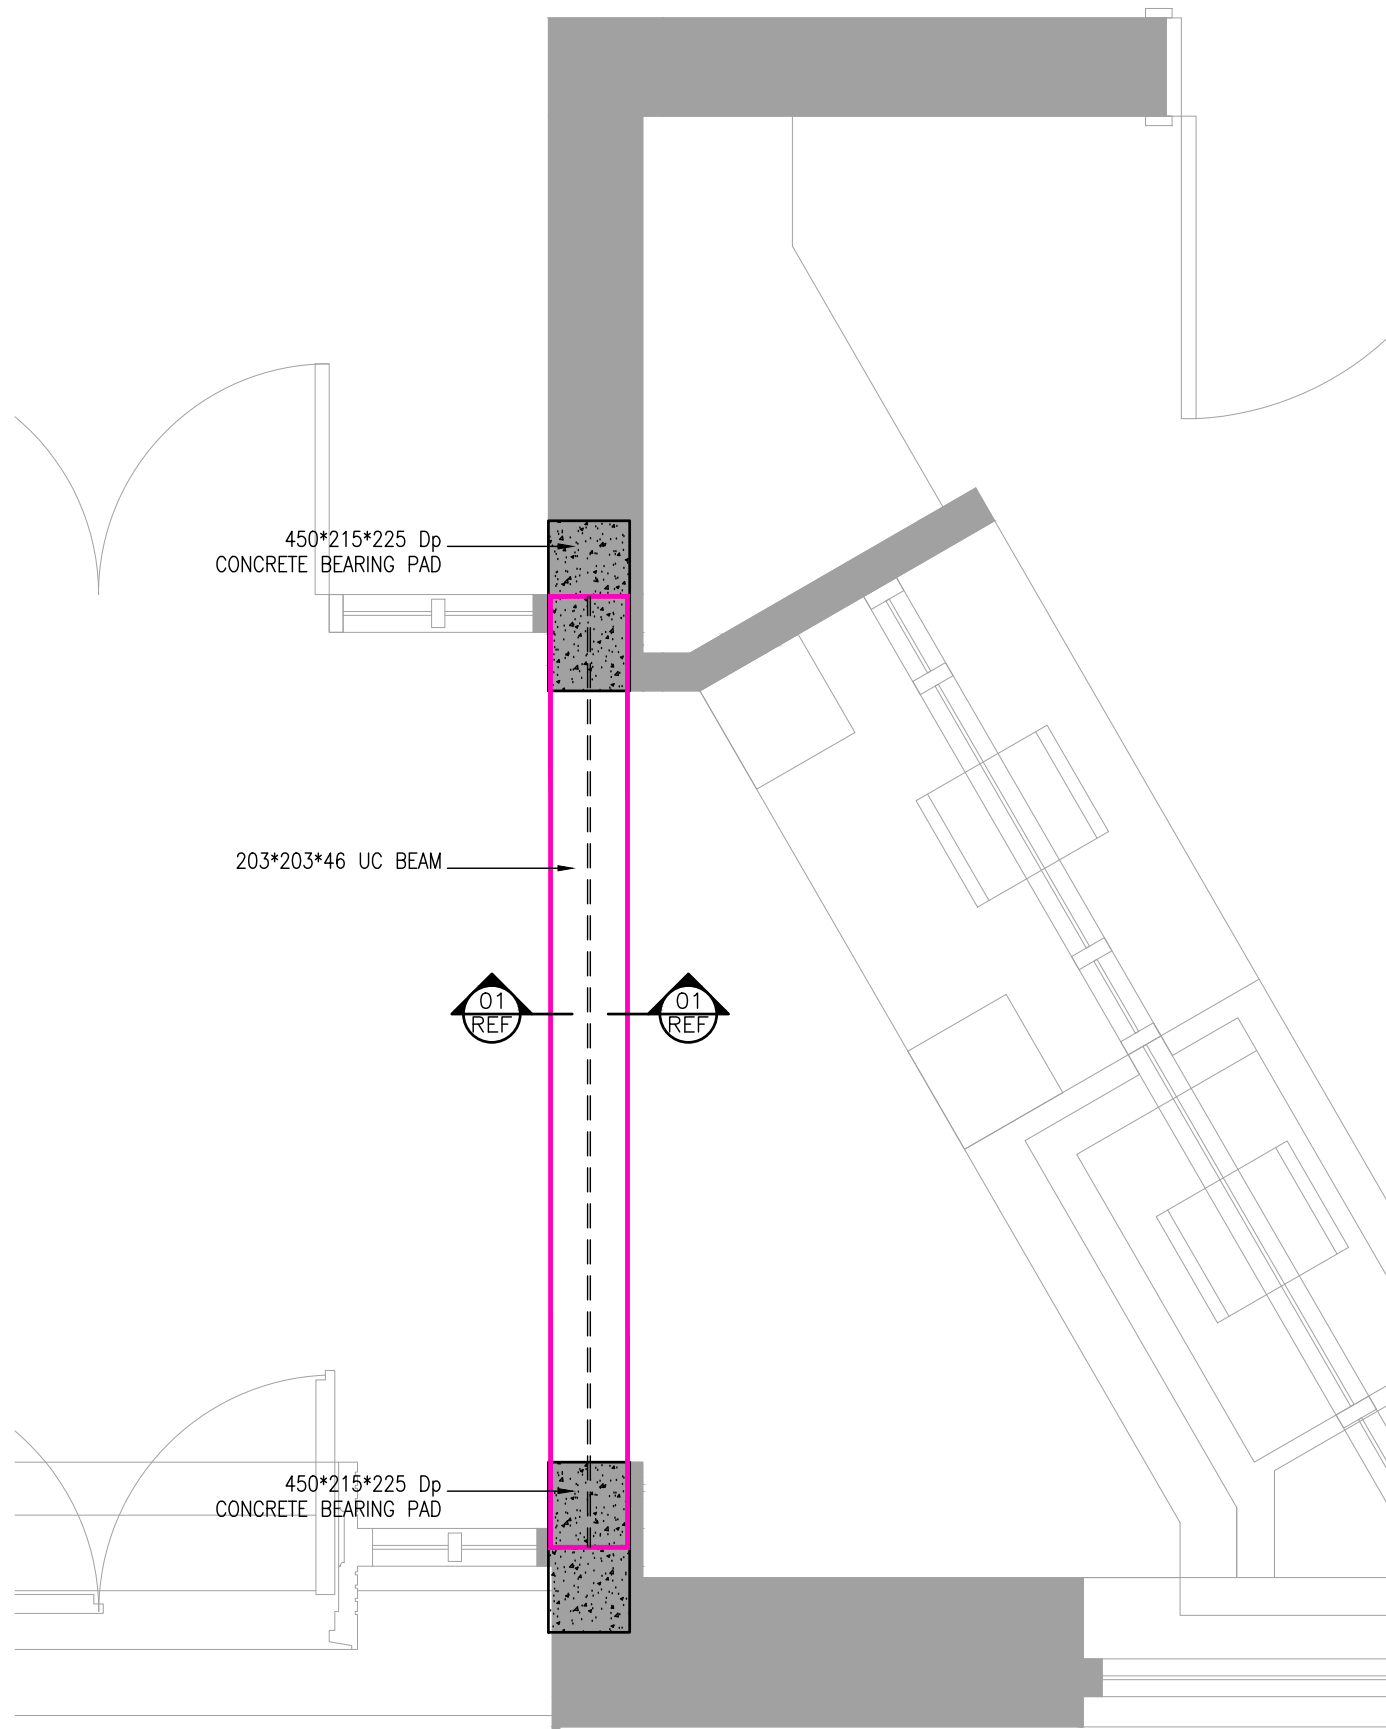
DOHERTY FINEGAN KELLY
DOHERTY FINEGAN KELLY

CONSULTING CIVIL & STRUCTURAL ENGINEERS
Botanic Court, 30 Botanic Road,
Glacreevin, Dublin D08 W2V9.

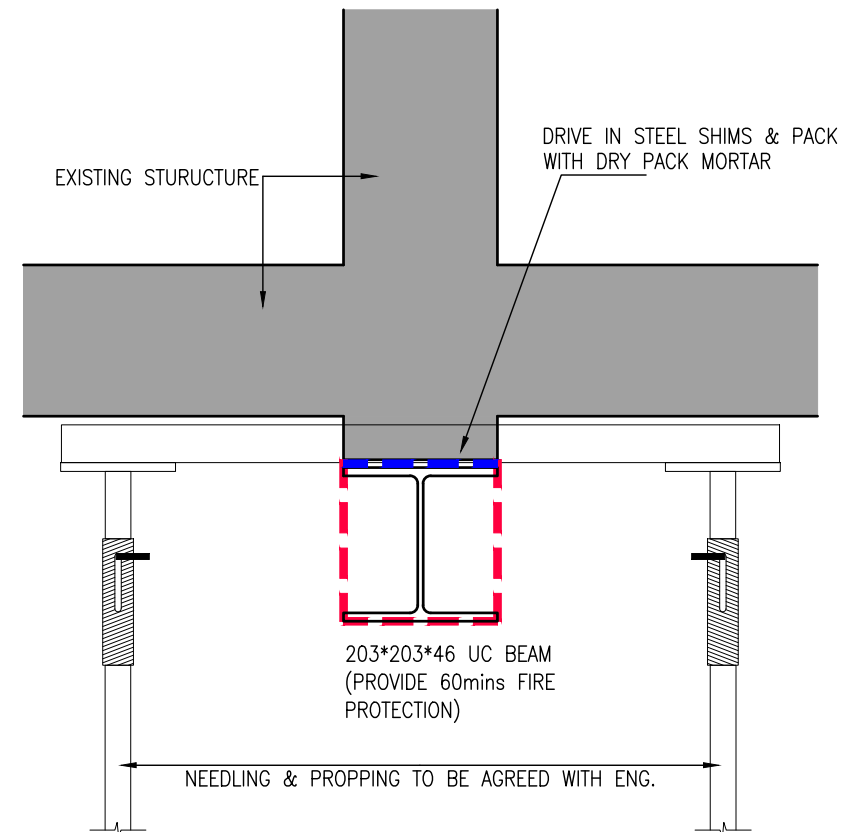
Tel: (01) 8301852
E-Mail: mailroom@dfk.ie

Fax: (01) 8602265

Drawn By	KeB	Scale	AS SHOWN
Checked By	FD	Date	03 July '25
Drg. No.	21131/09	Rev.	-

**PART PLAN LAYOUT**

Scale 1:20

**SECTION 1**

Scale 1:10

REF