
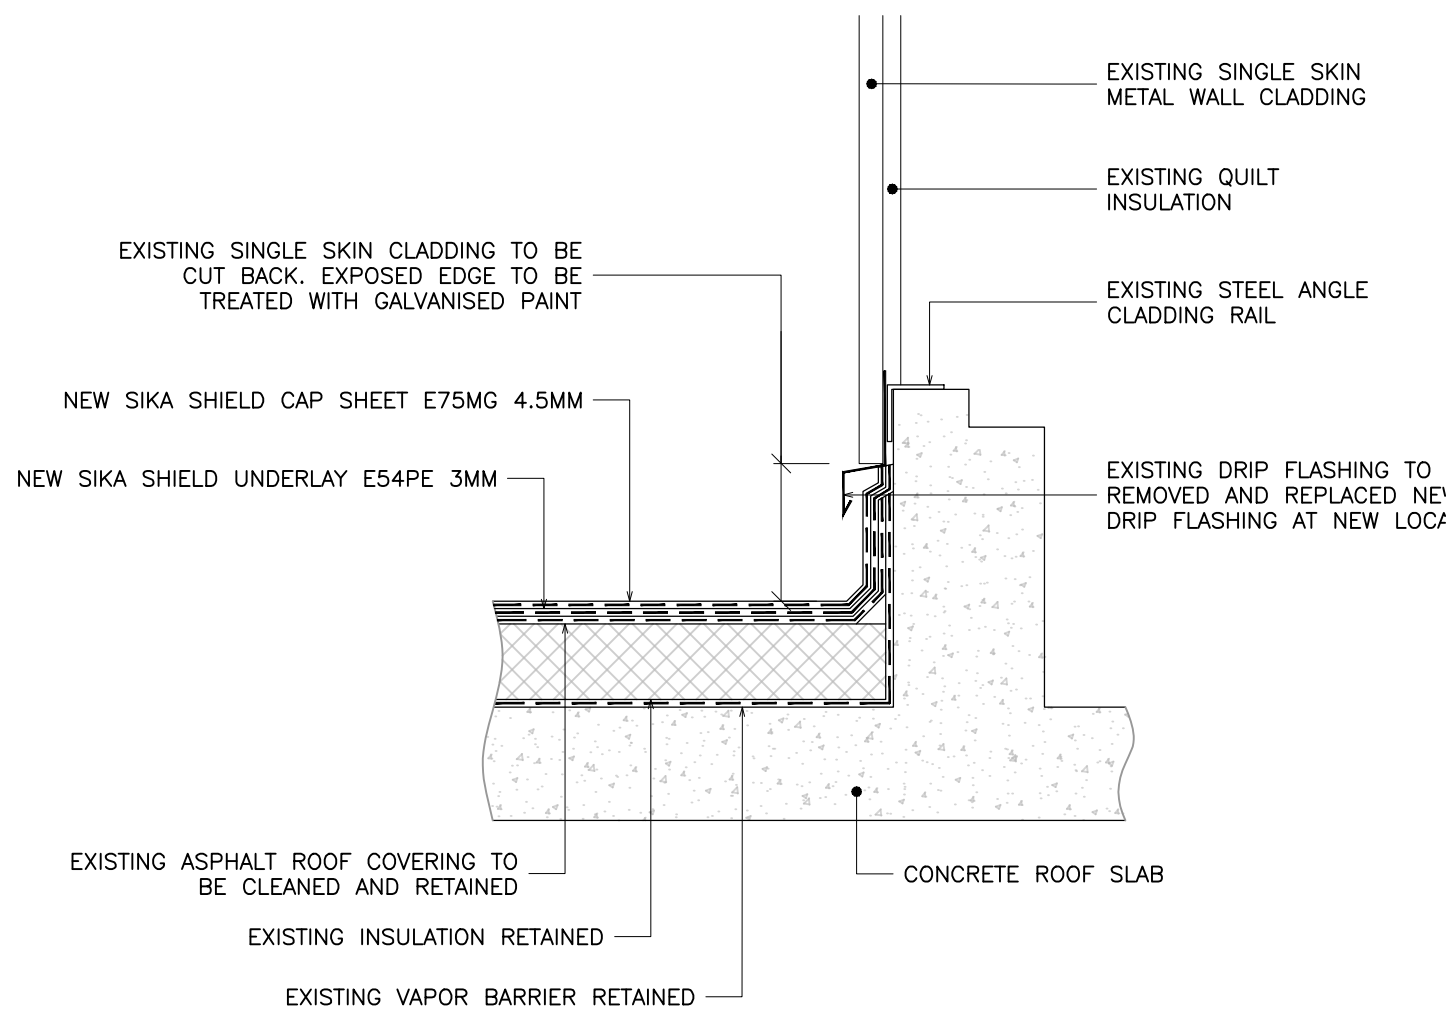


Outline Specification:


4.5MM SIKa SHIELD CAP SHEET E75MG 4.5MM ON
3MM SIKa SHIELD UNDERLAY E54PE 3MM ON
EXISTING ASPHALT ROOF FINISHES.

NOTE:


- EXISTING SILVER PAINT TO BE CAREFULLY REMOVED PRIOR TO APPLICATION OF PRIMER.
- NEW ROOF MEMBRANE TO BE DRESSED UP AT ALL EXISTING VENT LOCATIONS WITHOUT PREVENTING THE PASSAGE OF AIR.
- MATERIALS WILL NEED TO BE LIFTED ONTO CONCRETE ROOF BELOW. SUCCESSFUL TENDER SHALL BE REQUIRED TO SUBMIT RAMS IN RELATION TO STORAGE OF MATERIALS ALONG WITH LIFT PLAN FOR ENGINEERS/HOSPITALS APPROVAL.

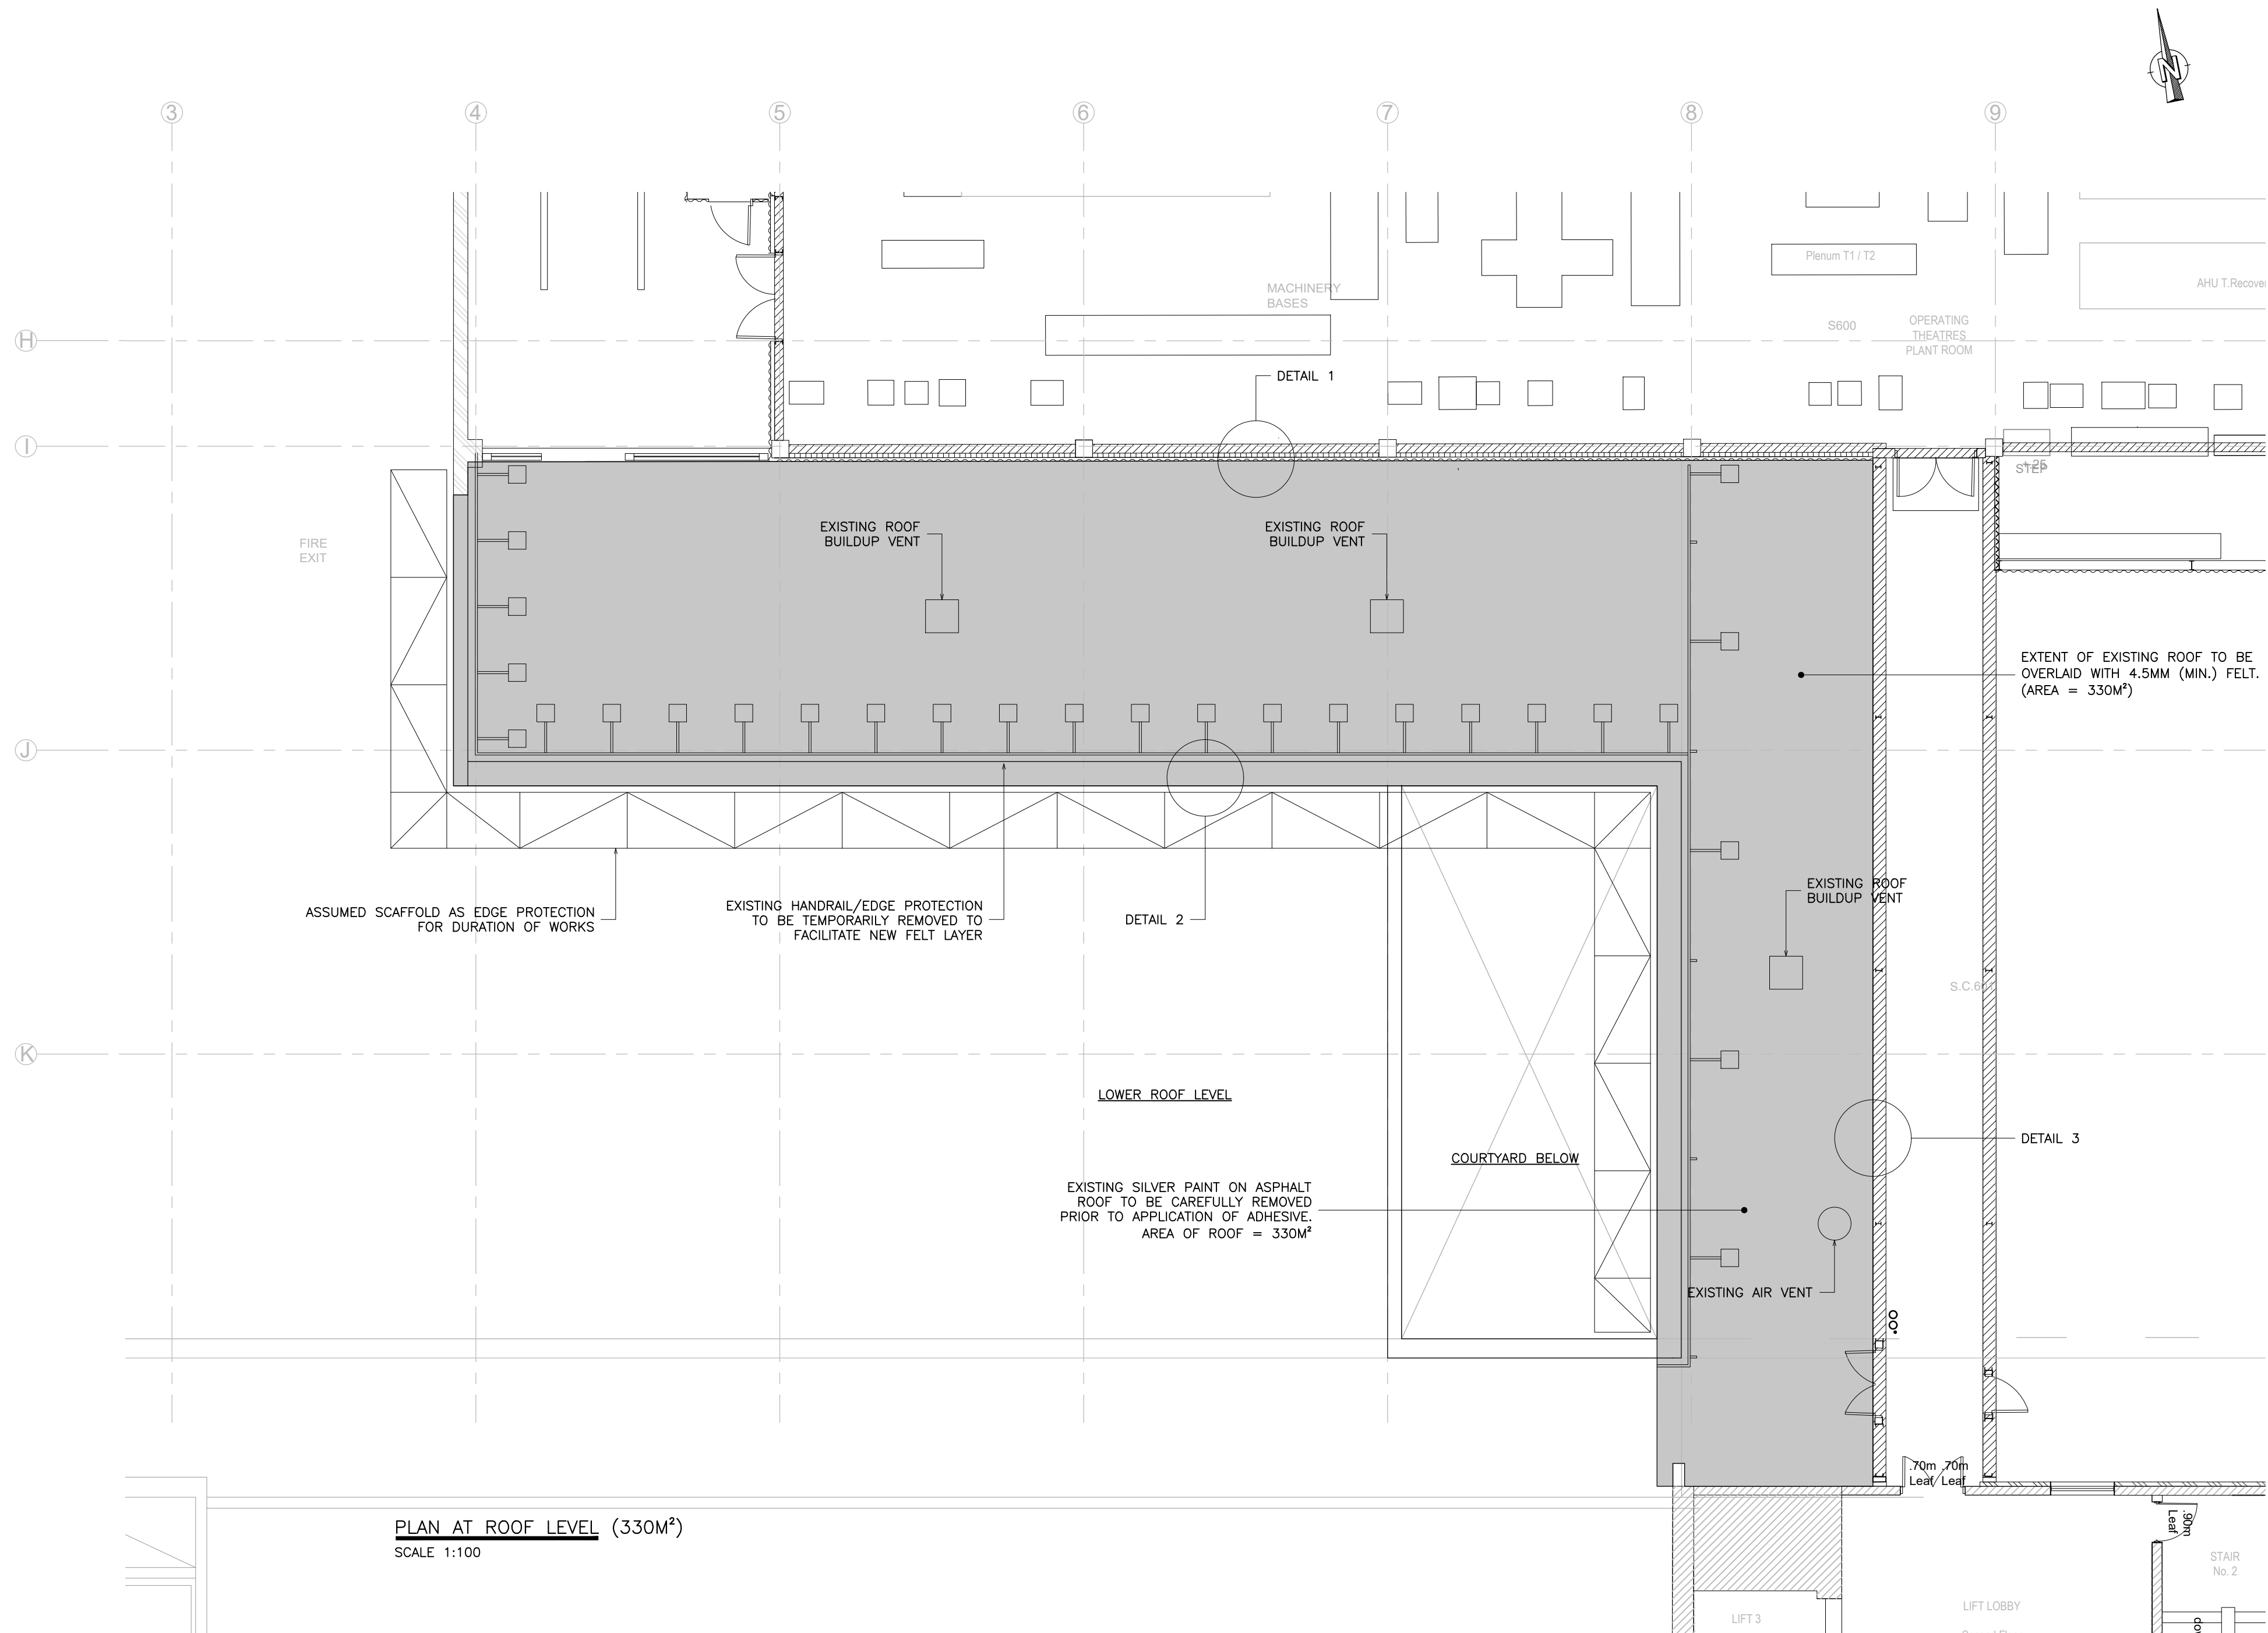

DETAIL D1 (33.5M)
SCALE 1:10

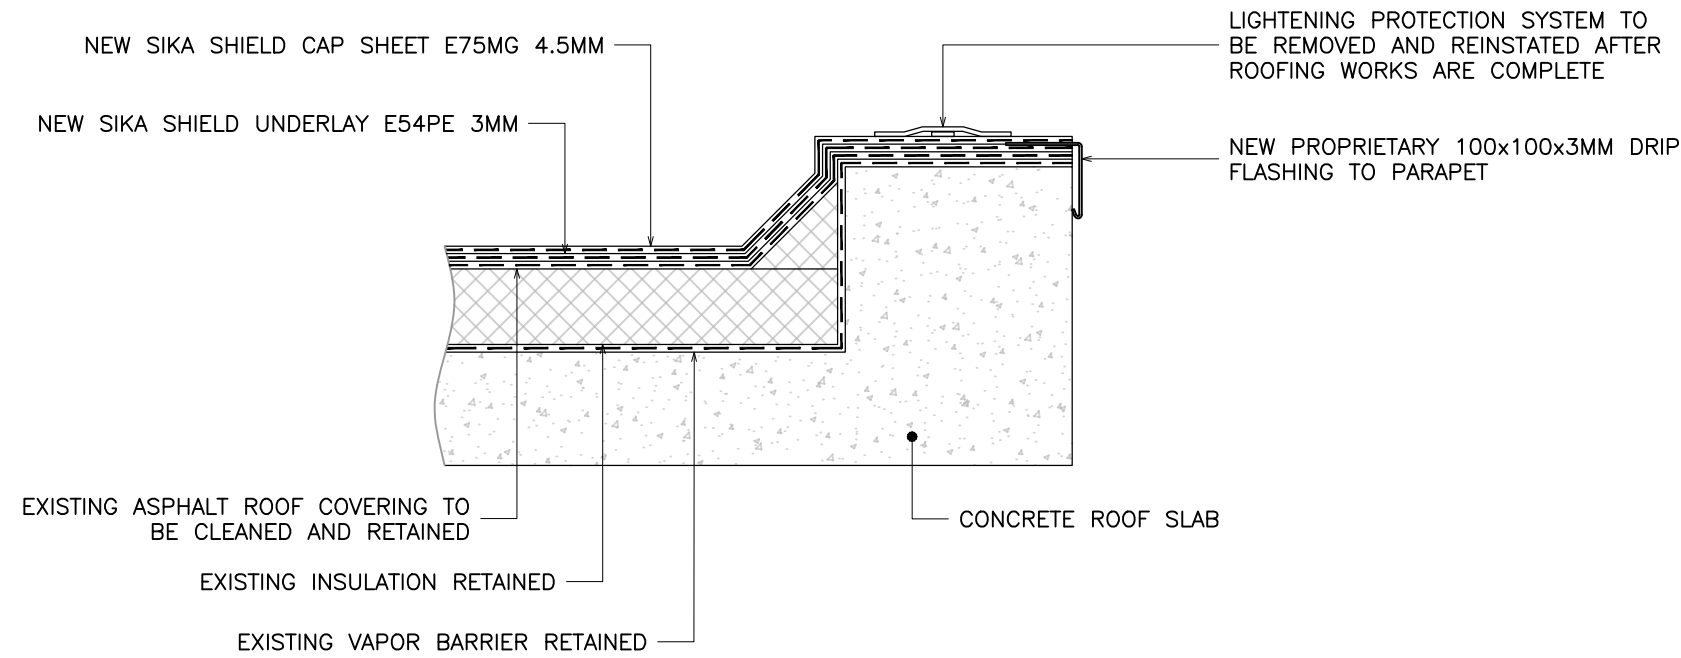

DETAIL D2 (49.3M)
SCALE 1:10

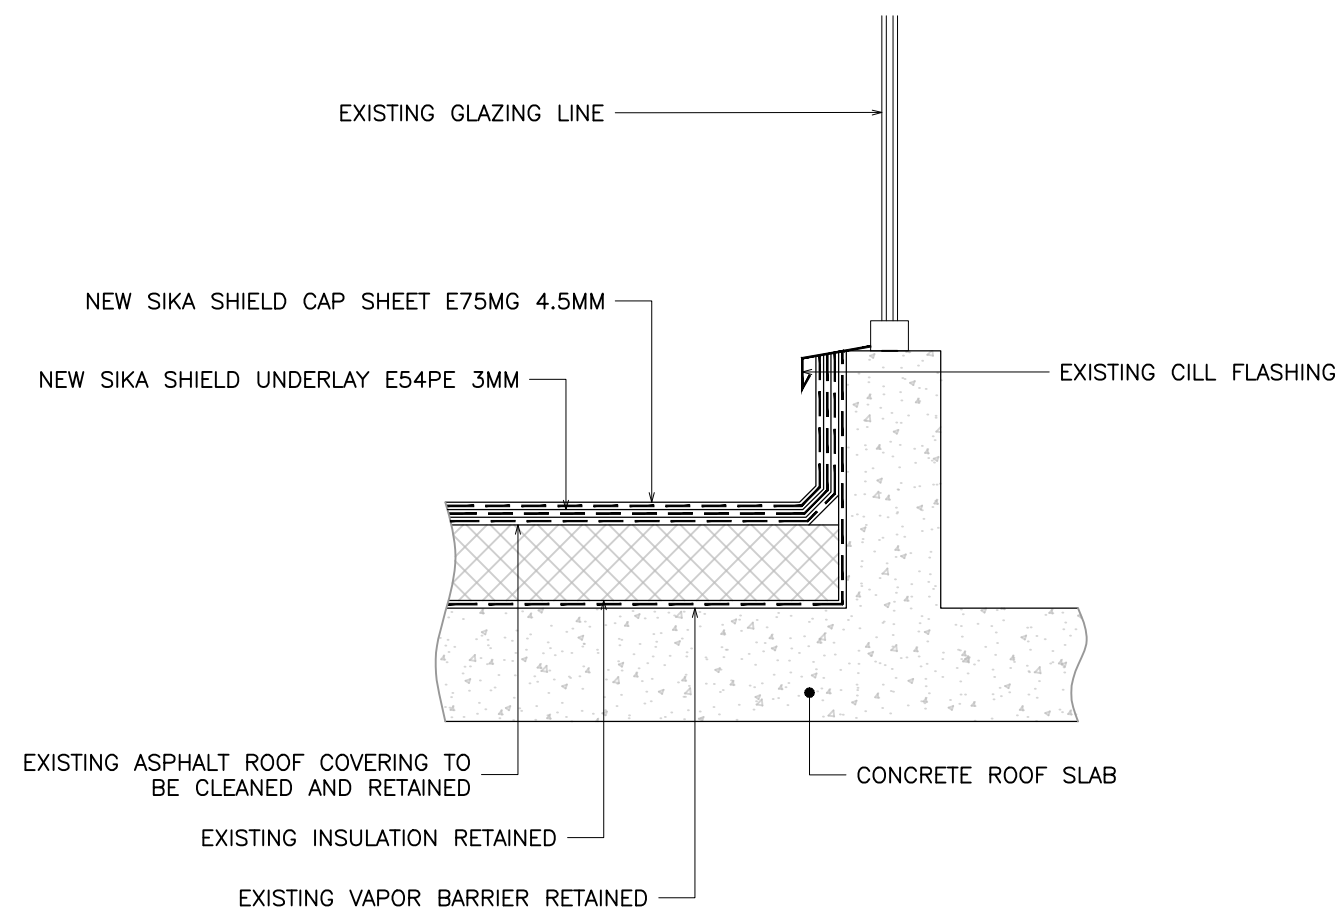

DETAIL D3 (24.5M)
SCALE 1:10

Notes:

- ALL DIMENSIONS ARE IN MILLIMETRES - FIGURED DIMENSIONS TO BE TAKEN IN PREFERENCE TO SCALED DIMENSIONS.
- ALL LEVELS ARE IN METERS AND RELATE TO ORDINANCE DATUM MARLIN HEAD.
- MAIN CONTRACTOR TO CONFIRM ALL DIMENSIONS & LEVELS ON SITE PRIOR TO COMMENCEMENT OF WORKS. ALL DISCREPANCIES TO BE REPORTED TO DESIGN OFFICE.

Issue	Date	Revisions	Drawn	Checked	Approved
0	09.10.26	Issued for Tender	NO'M	MW	MW

UNIVERSITY
HOSPITAL
KERRY
OSPIDEAL NA HOLLSCOLE, CIARRAI
A UNIVERSITY AFFILIATED ACUTE HOSPITAL

MRG
consulting engineers

No.4 Day Place, Tralee, County Kerry.
T : (066)7123130 Fax : (066)7123364 E-Mail : info@mrng.ie
also: Elysium Business Centre, Second Floor, Breffni House,
Watercourse Road, Blackpool, Cork.

MRG Consulting Engineers Limited CIVIL Structural Architectural Environmental

Project University Hospital Kerry Internal & External Upgrade Works		
Drawing Zone 2: Roof at Theatre Plant Room Roof Upgrade Works		
Drawn N.O'Mahony	Project No. 126026	Drawing No. 126026-112
Date 25.08.2026		
Scale 1:100 @ A1		