
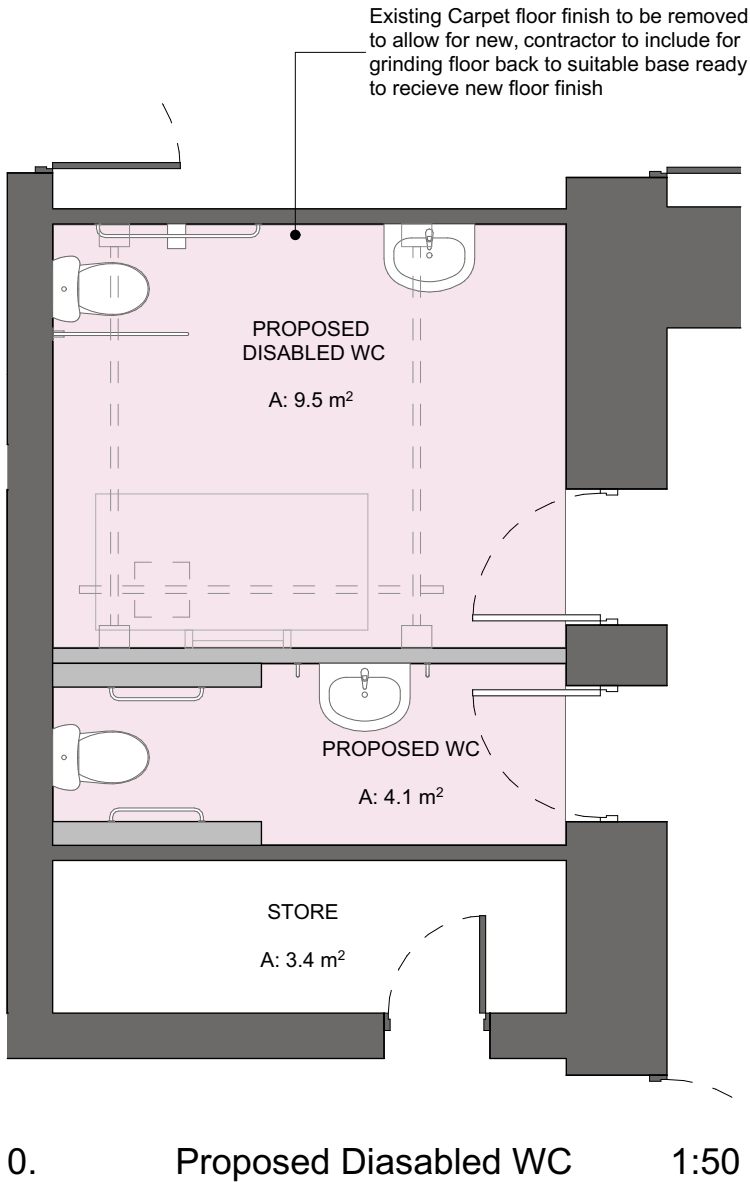
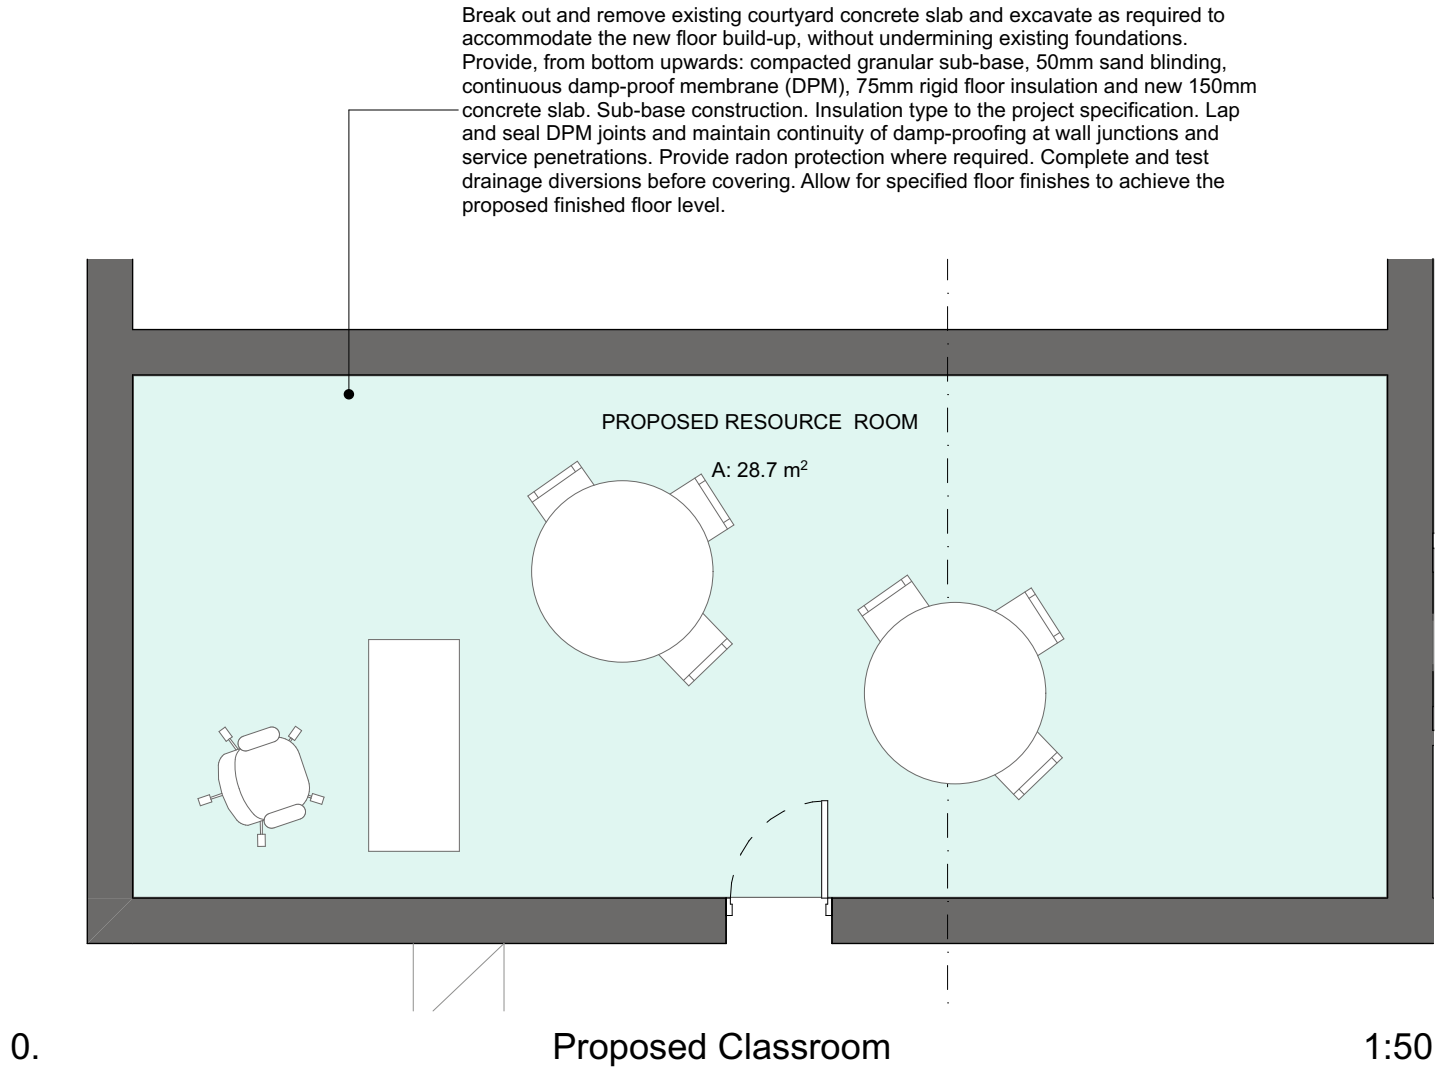


FLOOR FINISHES LEGEND	
	R9 FORBO FLOOR COVERING AS PER BUILDING SPECIFICATION. FORBO R9 MARMOLEUM REAL 2.5MM THICK FLOORING, COLOURS TO BE SELECTED BY ARCHITECTS. TO BE LAID IN STRICT ACCORDANCE WITH MANUFACTURERS INSTRUCTIONS ON ELASTOCOL 635 ADHESIVE. SEAL WITH 2 COATS OF INTERPOL AND FINISH ACCORDING TO MANUFACTURERS INSTRUCTION. AS MANUFACTURED BY FORBRO OR EQUAL APPROVED; 2.5MM THICK; COLOUR TO BE SELECTED BY THE ARCHITECT; FIXED WITH ADHESIVE, INCLUDE FOR WELDED JOINTS; ALL IN STRICT ACCORDANCE WITH THE MANUFACTURER'S INSTRUCTIONS; INCLUDE FOR 200MM HIGH COVERED SKIRTINGS.
	R10 NON-SLIP FORBO FLOOR COVERING AS PER BUILDING SPECIFICATION. NON-SLIP R10 MARMOLEUM 2.5MM FLOORING FINISH TO BE USED IN WET AREAS; AS MANUFACTURED BY FORBO OR EQUAL APPROVED; 2.5MM THICK; COLOUR TO BE SELECTED BY ARCHITECT; FIXED WITH ADHESIVE, INCLUDE FOR WELDED JOINTS; ALL IN STRICT ACCORDANCE WITH THE MANUFACTURER'S INSTRUCTIONS INCLUDE FOR 200MM HIGH COVERED SKIRTINGS.

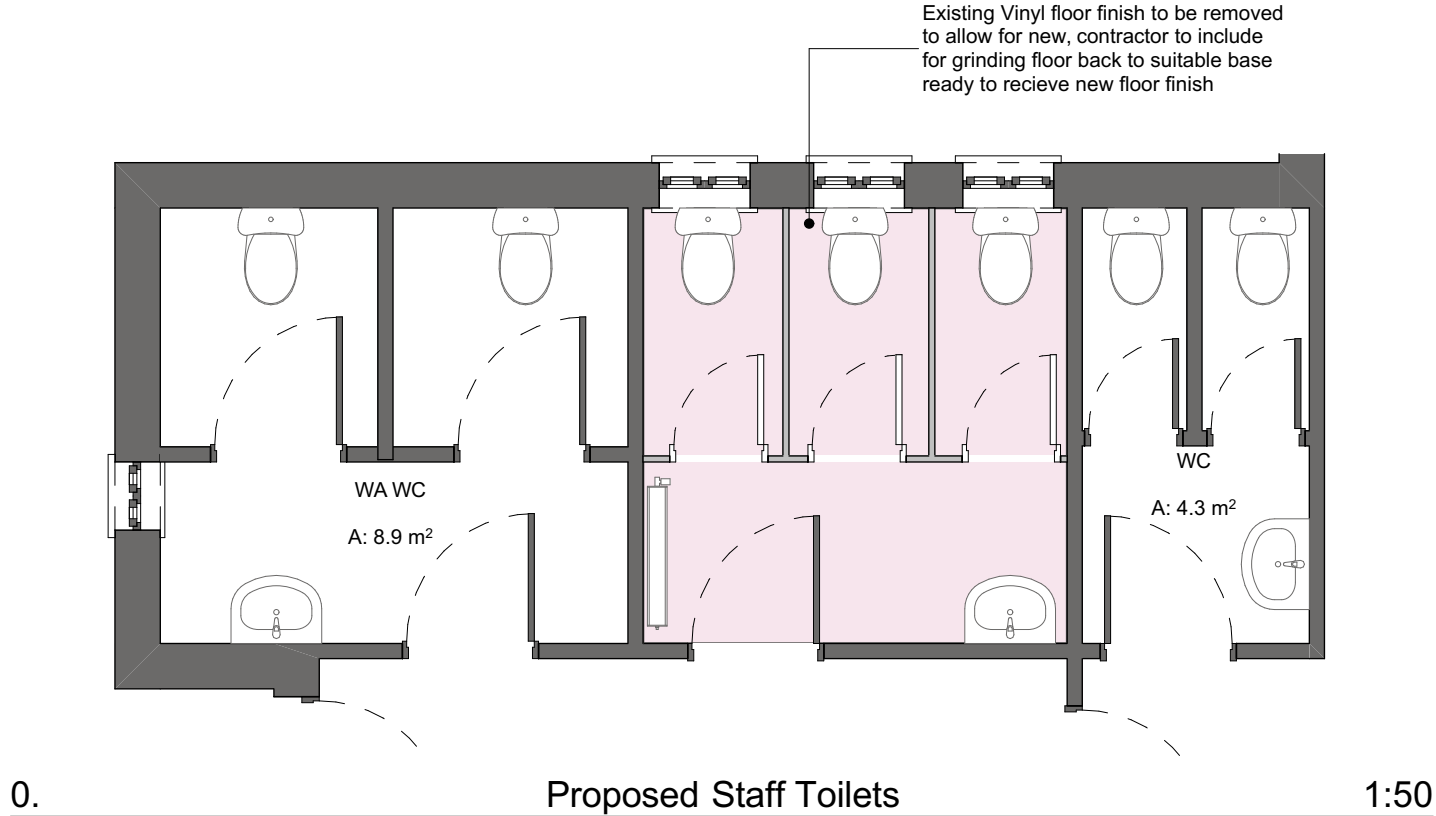

0	16-10-2026	Issued_For_Tender
REV	DATE	DESCRIPTION
 Michael Fitzpatrick ARCHITECTS • CAVAN • DUBLIN		
Project Details: Proposed Development at Cavan No.1 School Cavan at Farnham St, Abbeyland, Cavan		
Client: Cavan No.1 School		
Layout Title: Floor Finishes Drawings		
Drawn By: O.Boyle		Checked By: E.Swetak
		Scale: As Indicated @ A3
Document Name: 26064 - CNO - X - Z - ZZZ - DR - MFA - AR - 1401		
Purpose Code: P8 - Tender		Revision: 0
RIA Registered Architect Architect Accredited in Conservation PSDP Accreditation G3 P		