
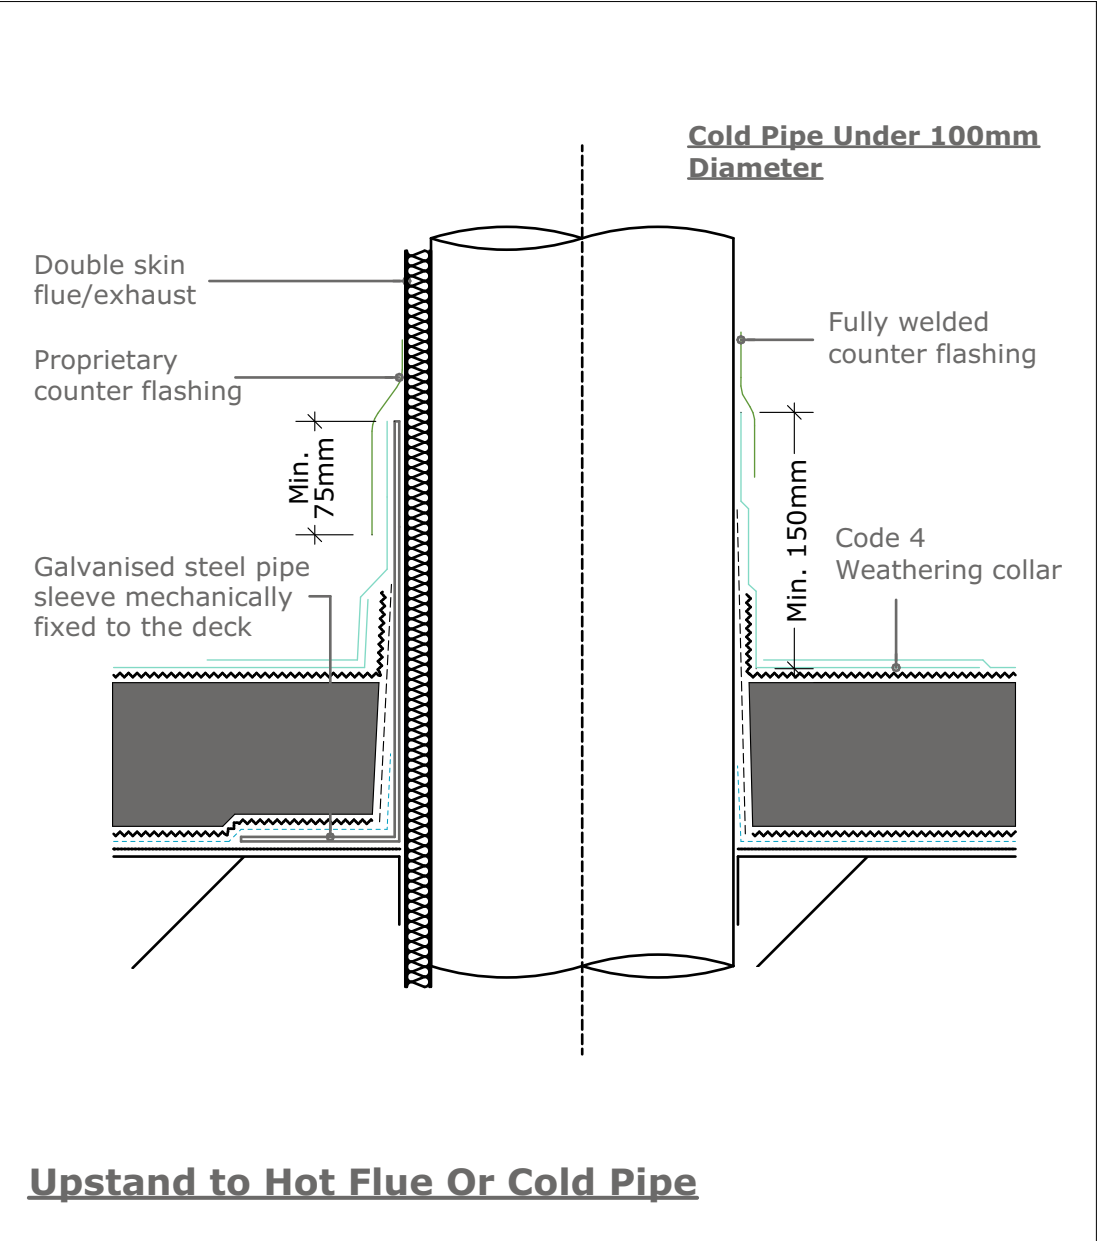
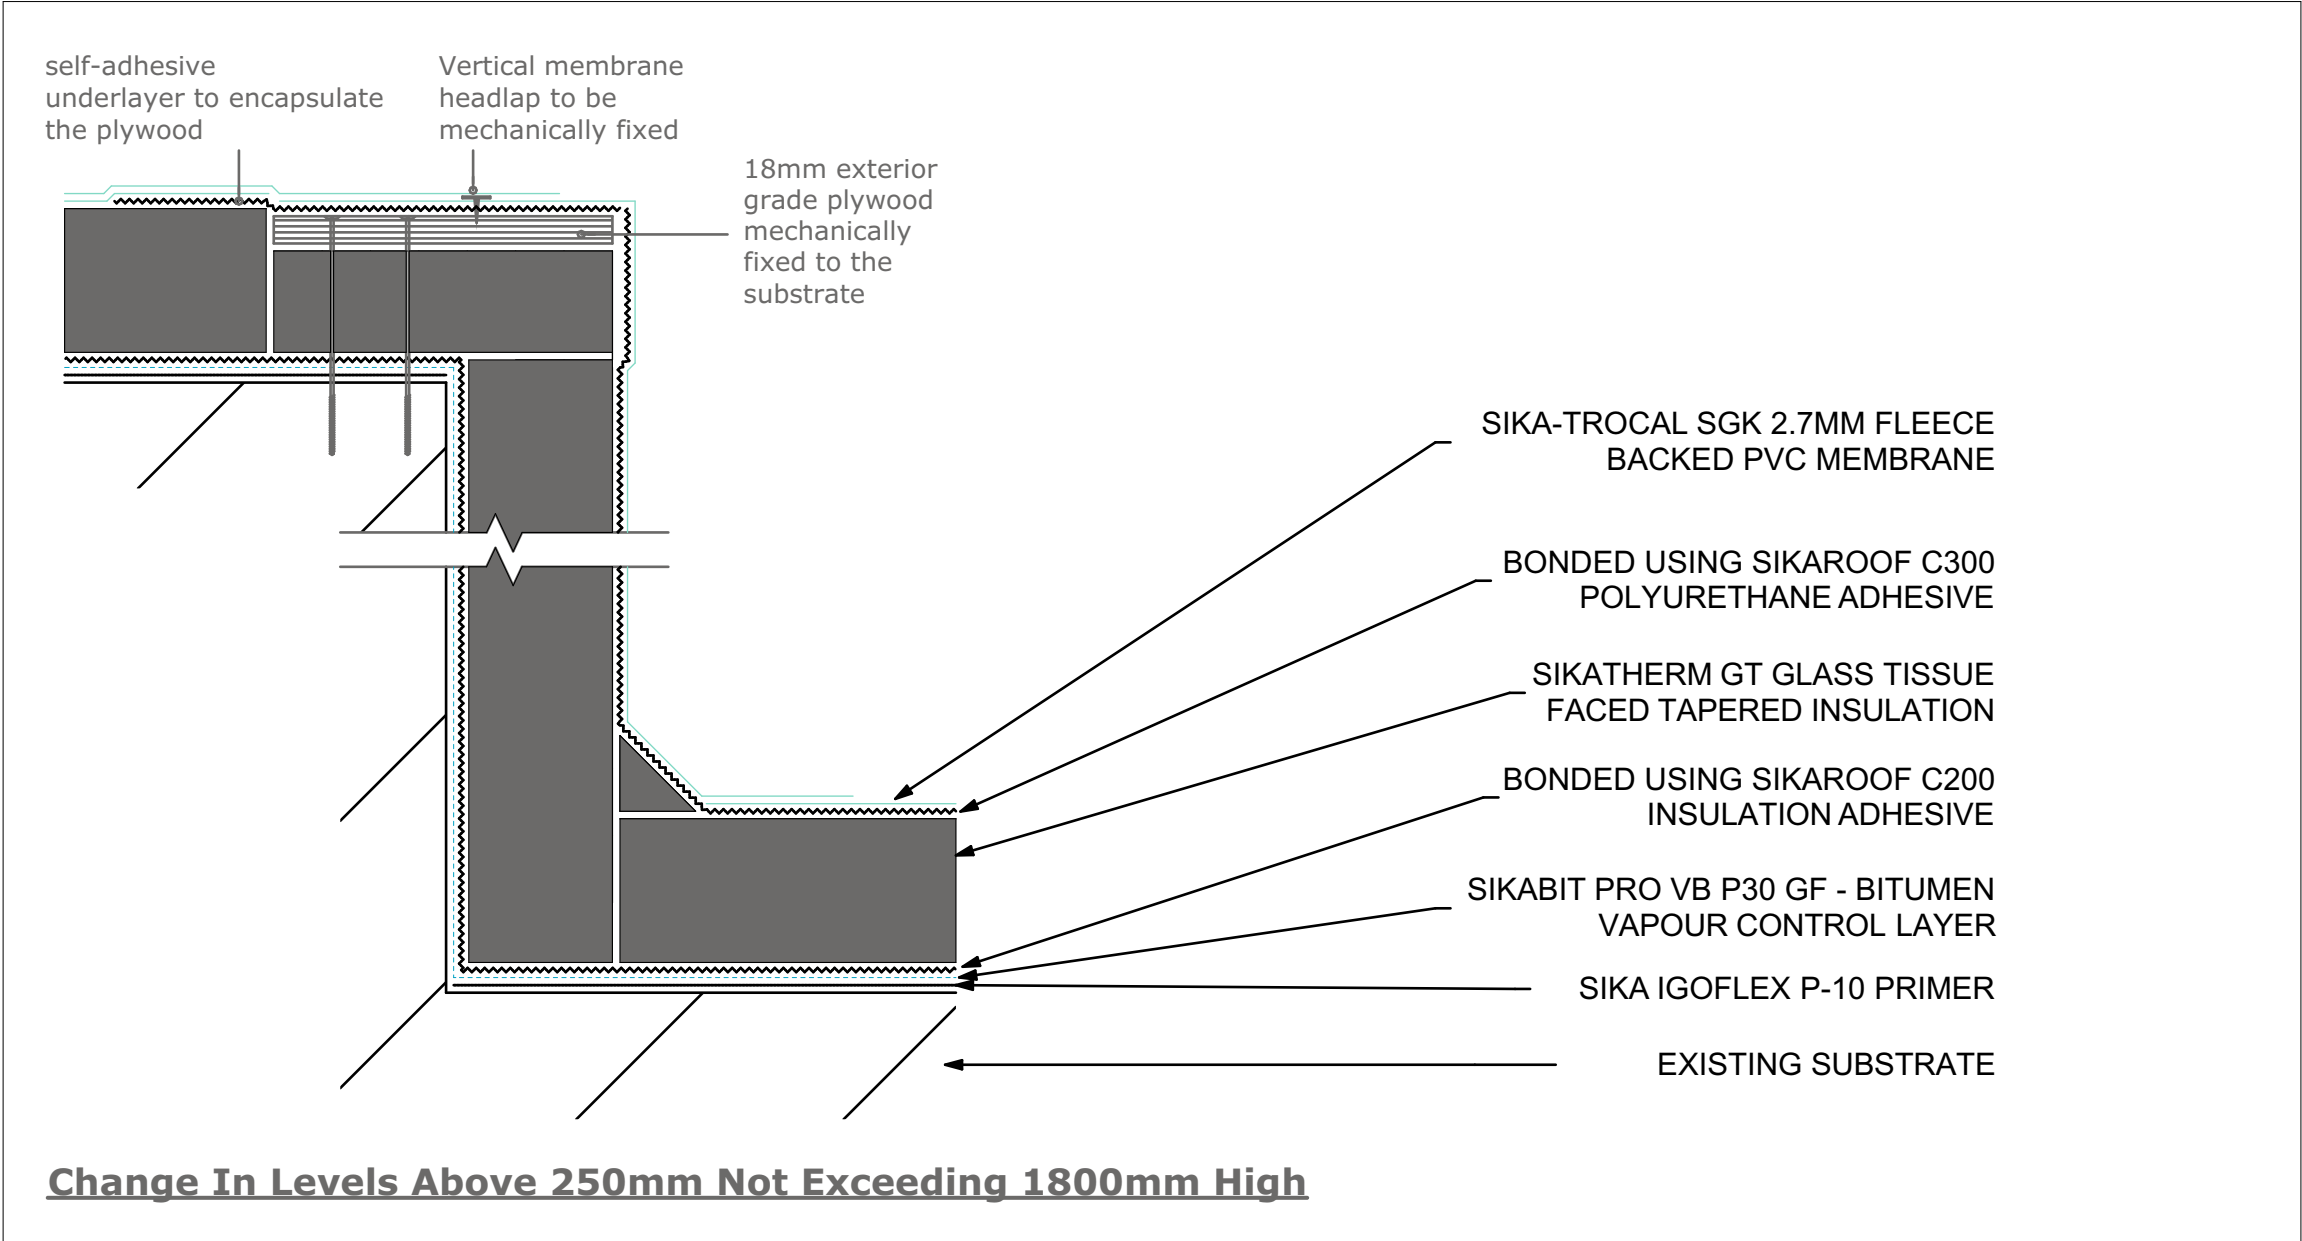
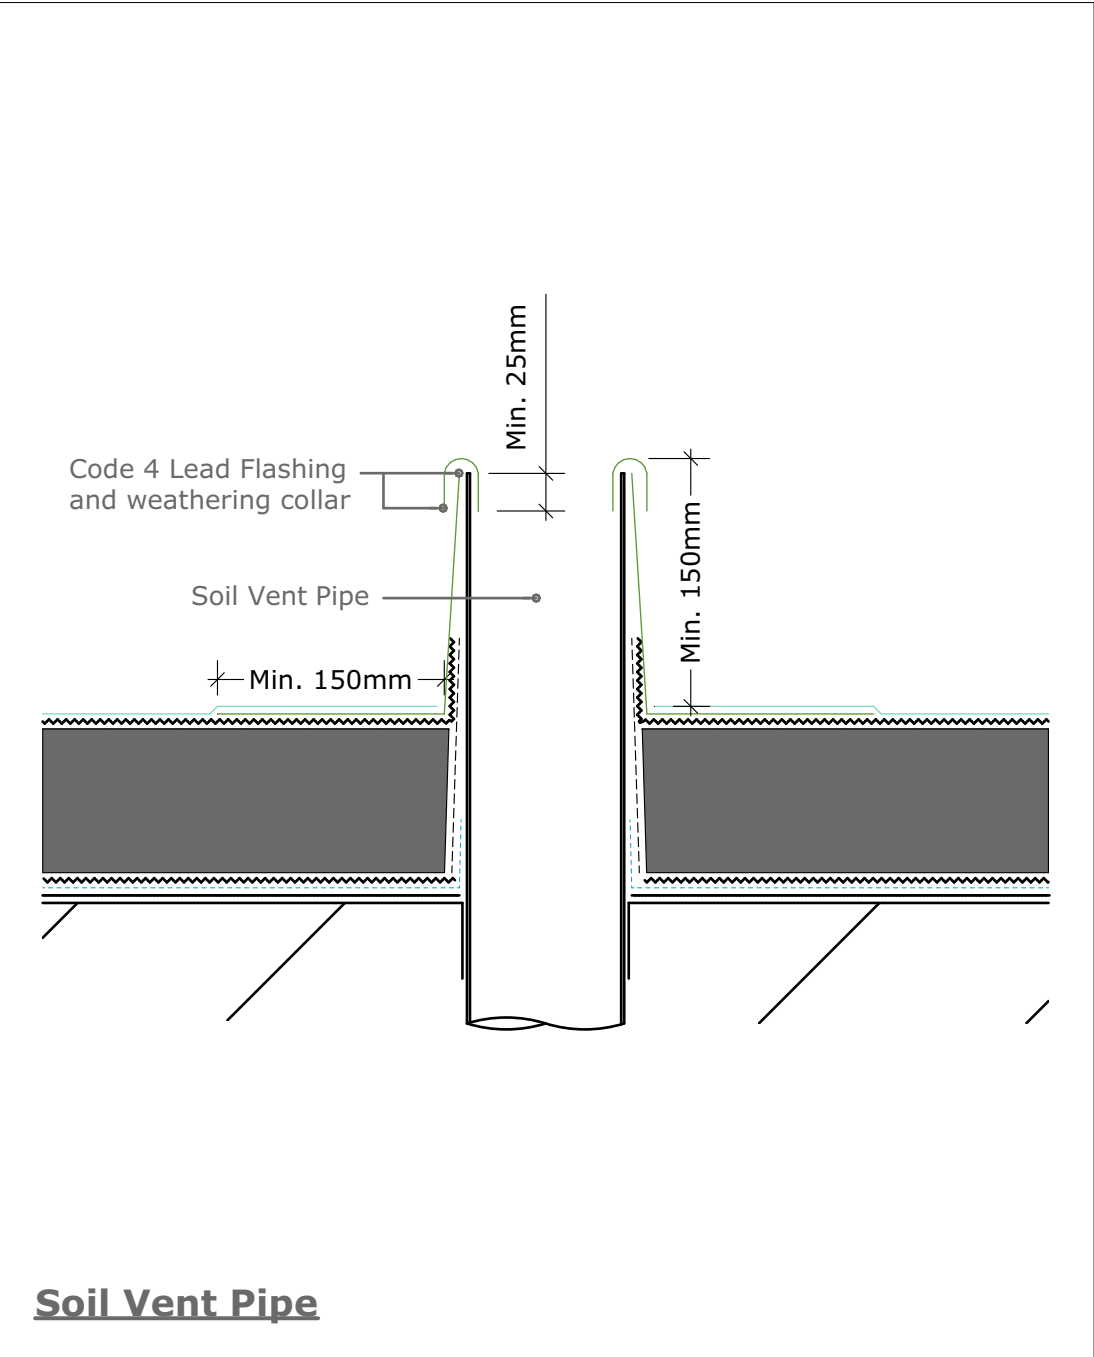
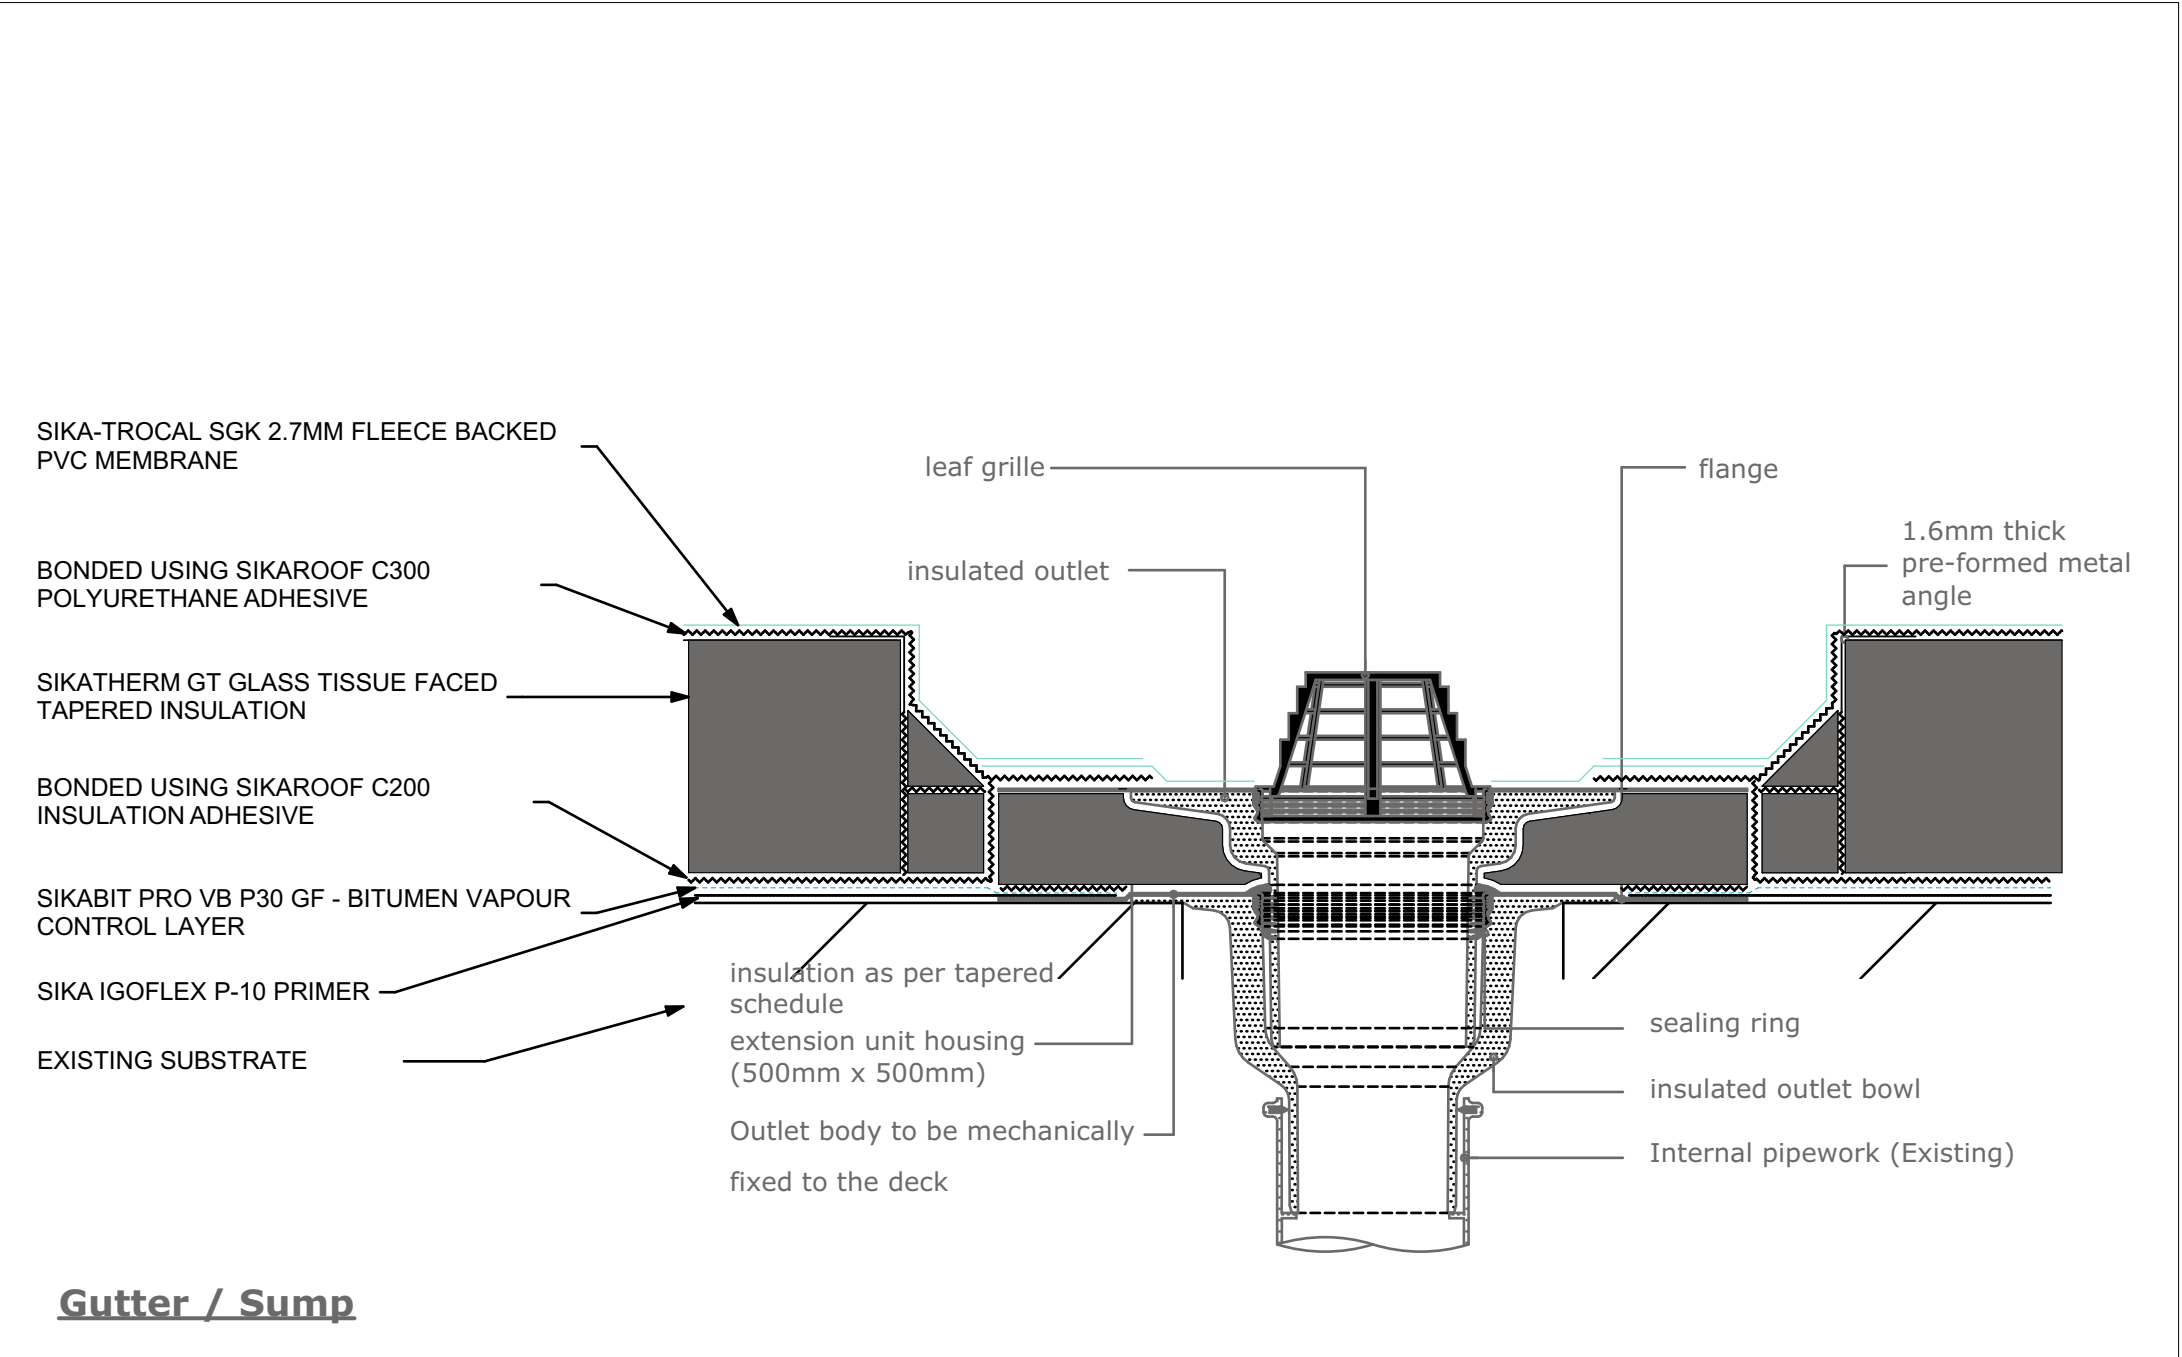
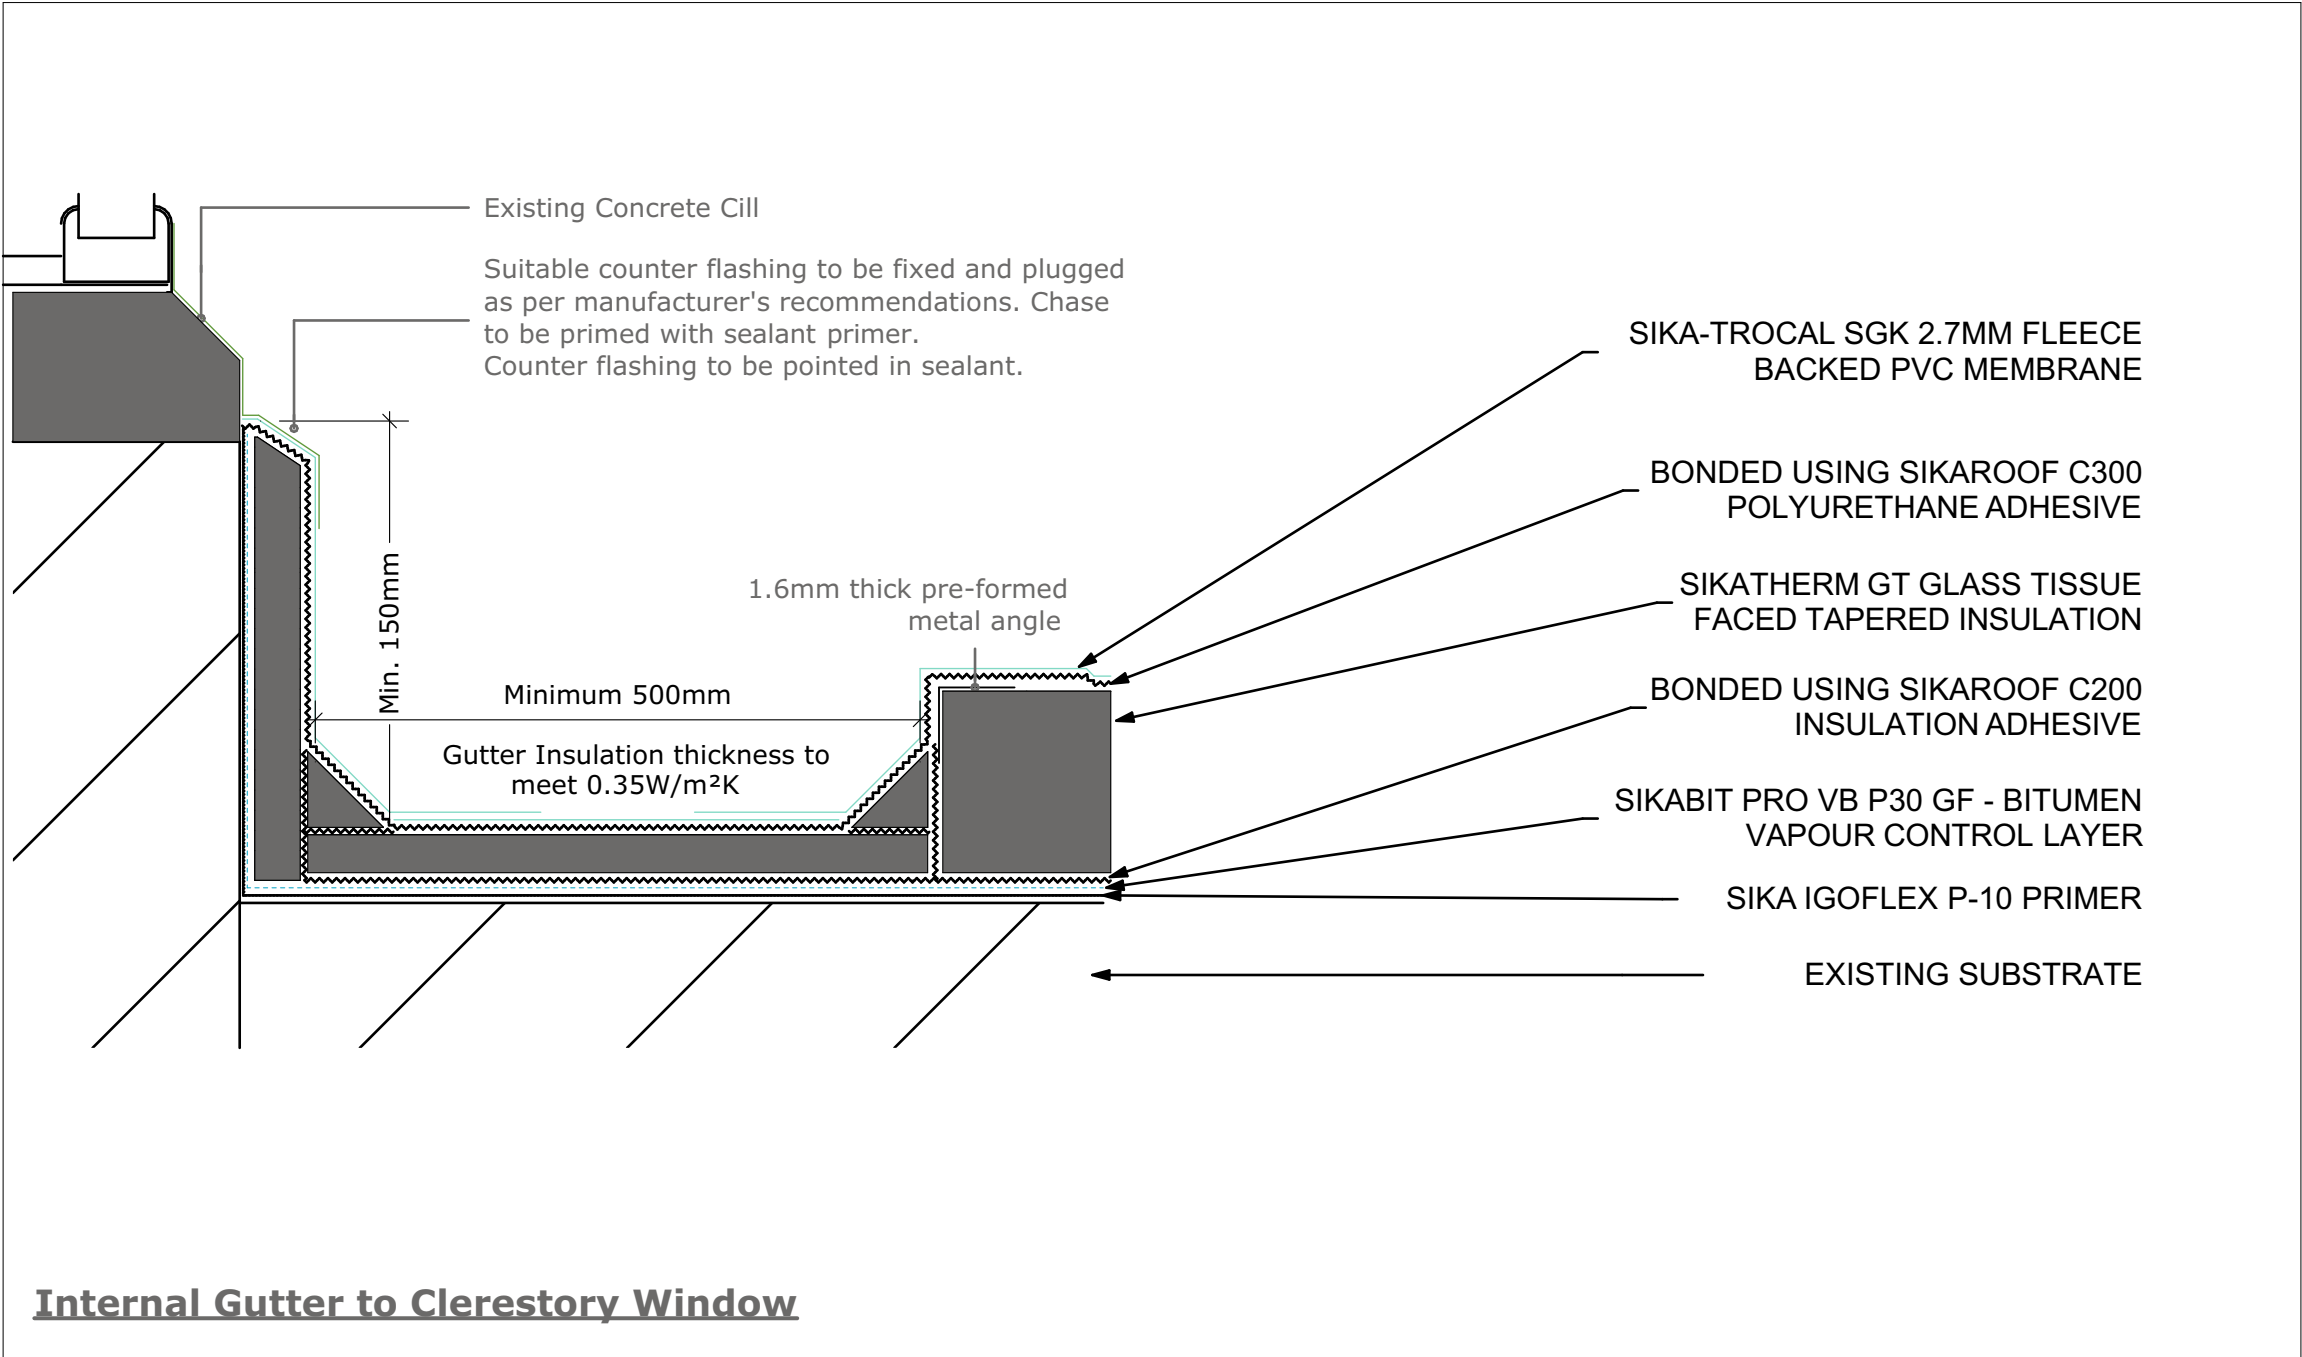
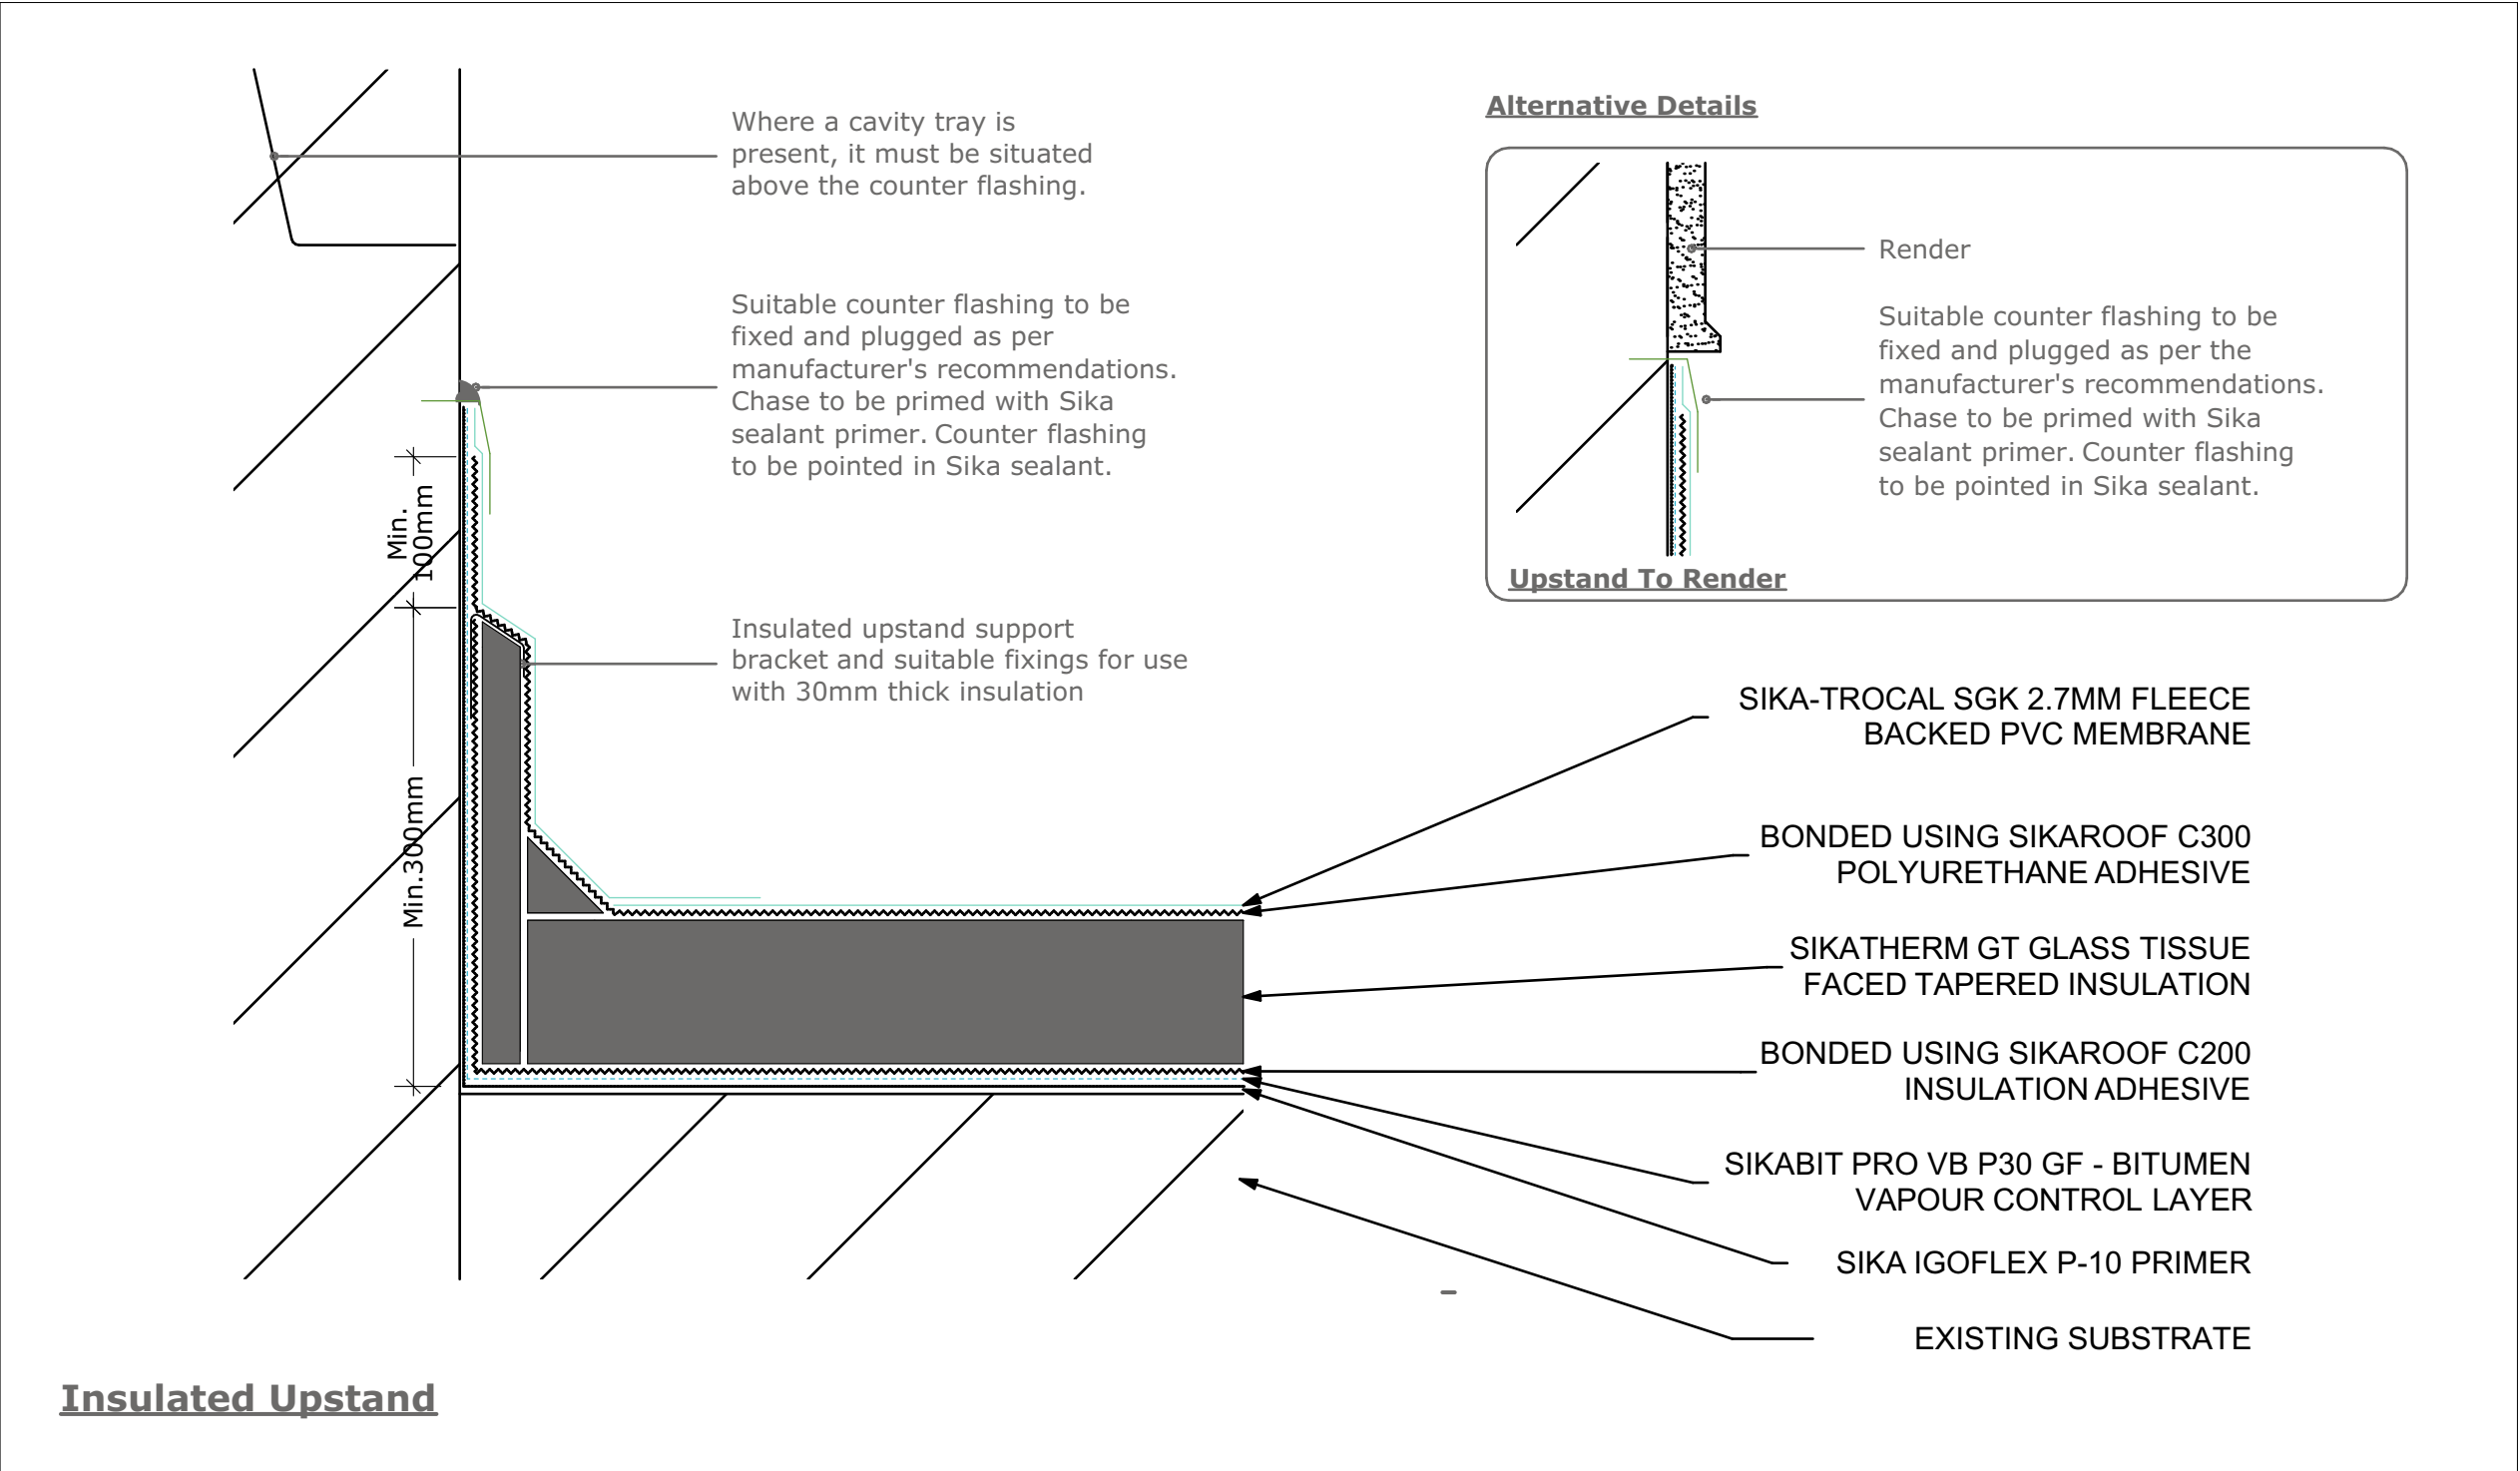


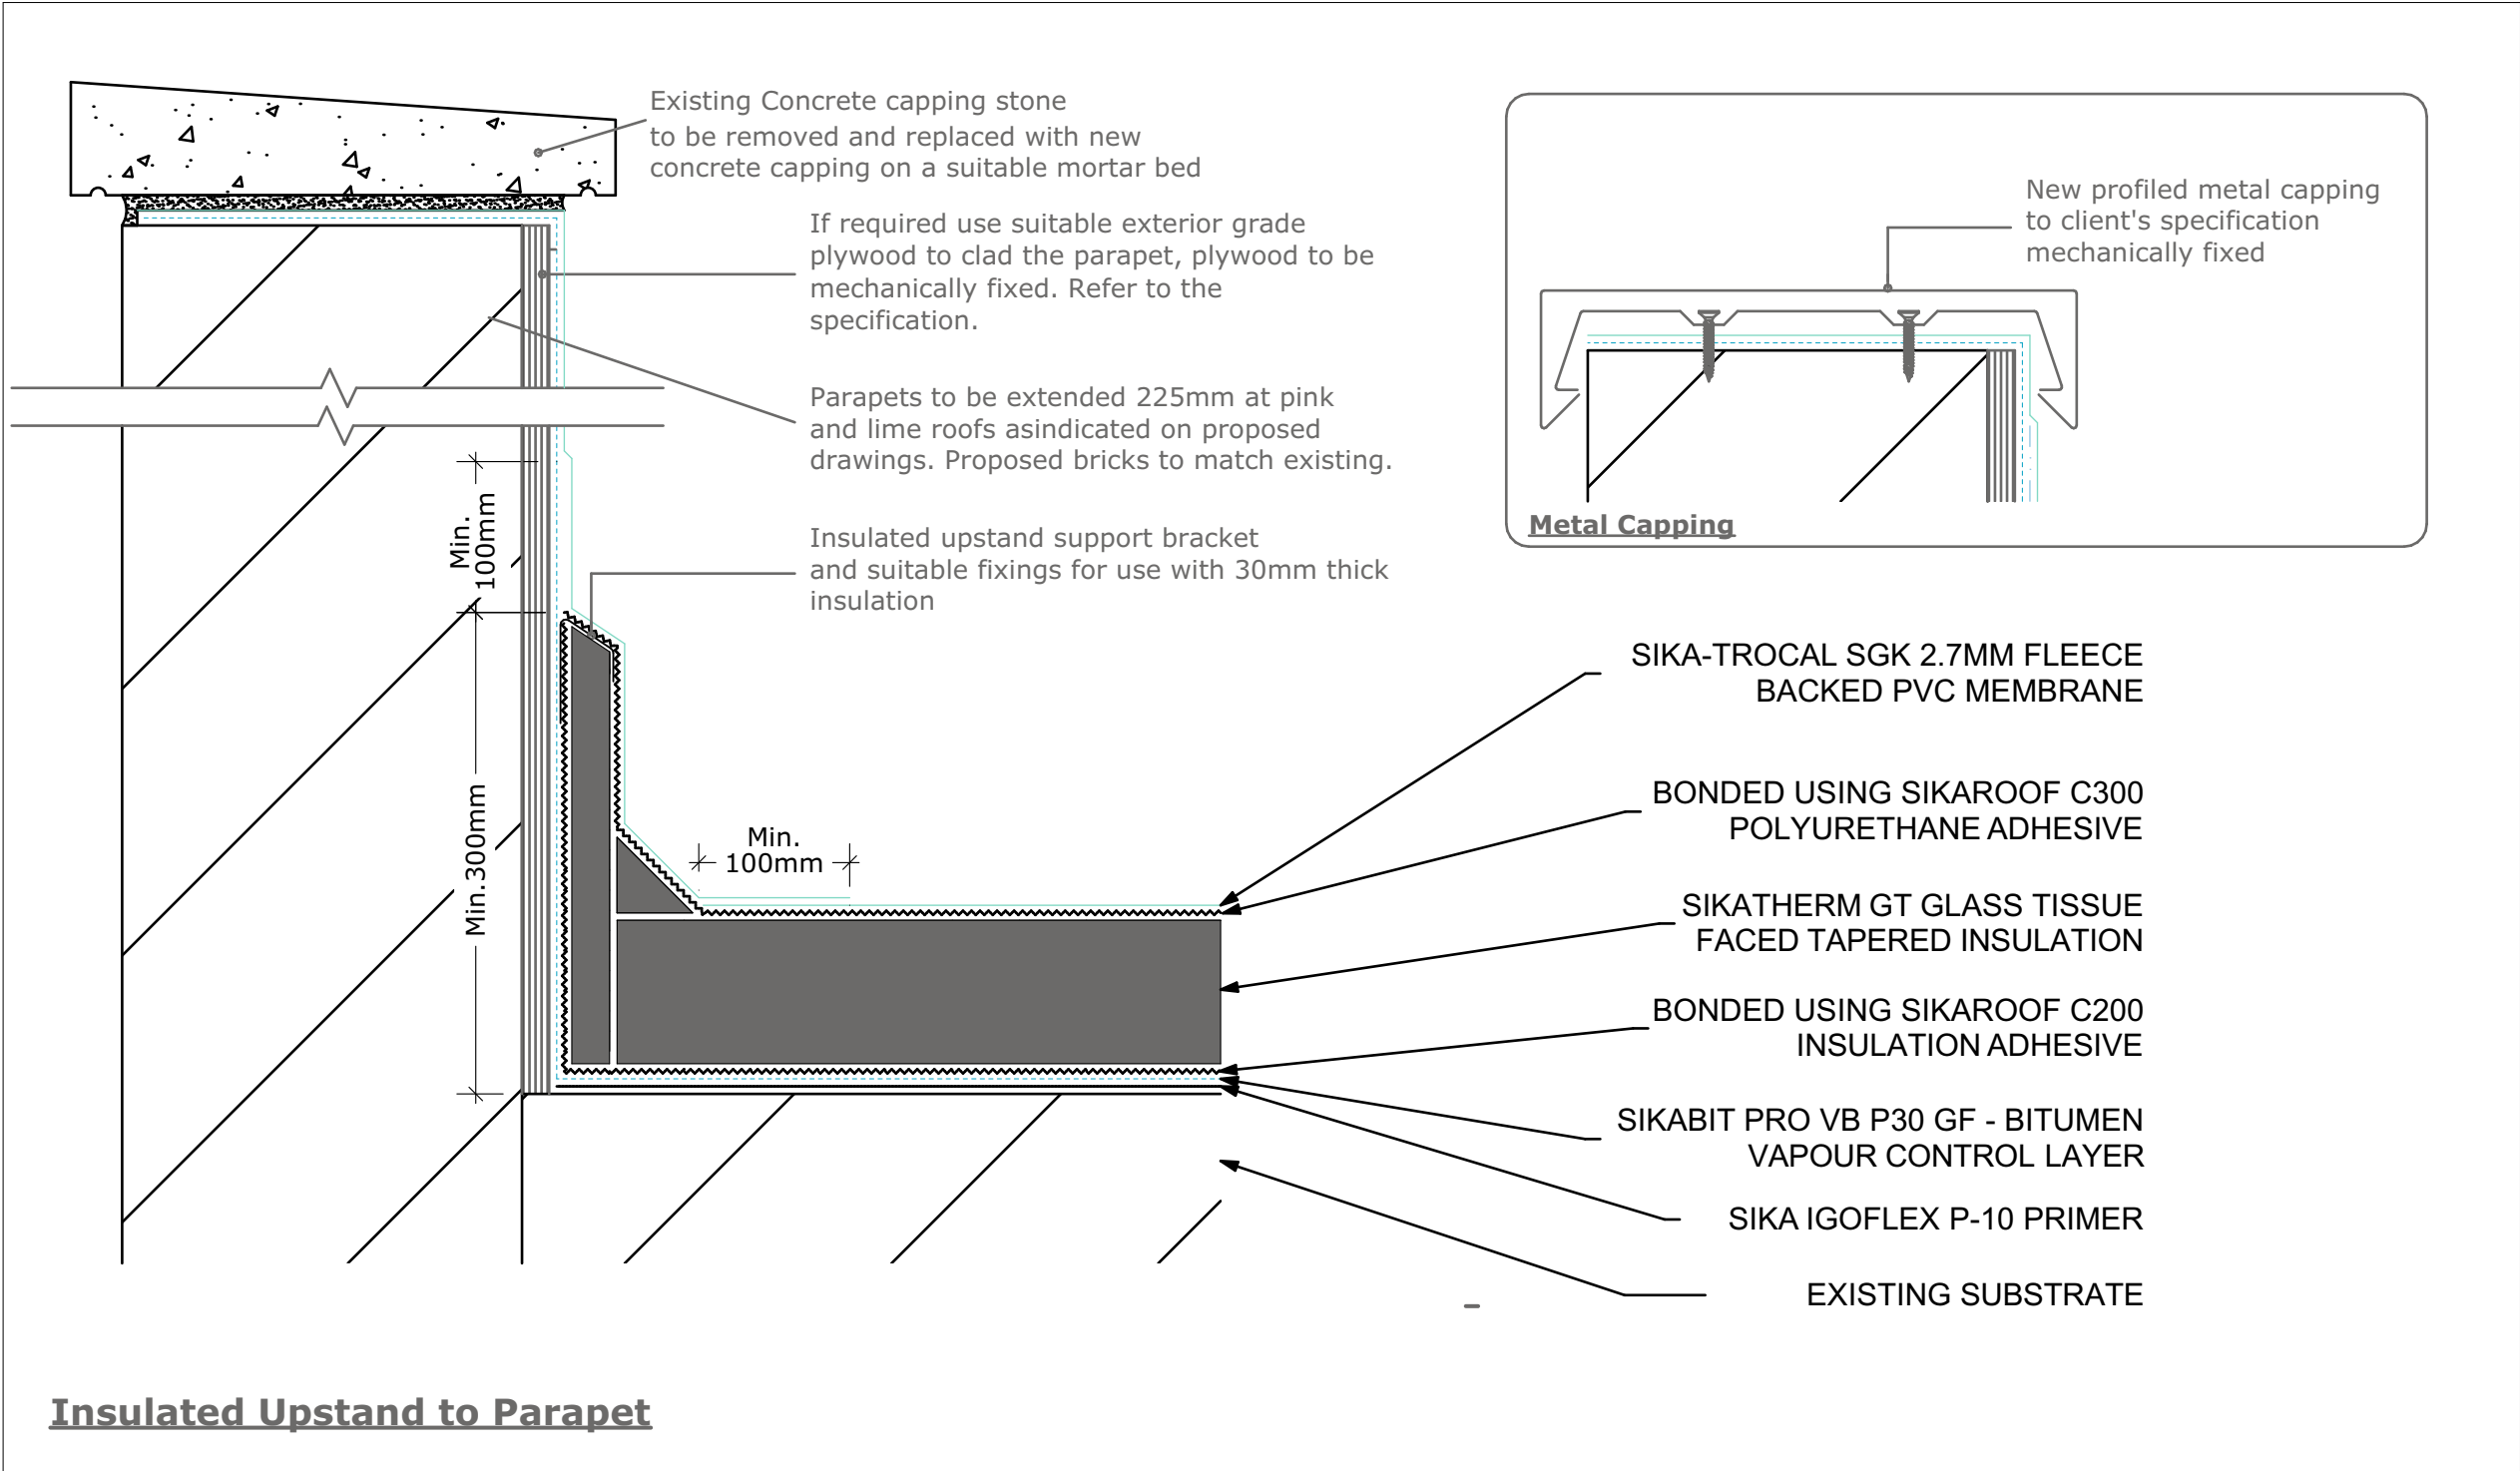

REV	DATE	DESCRIPTION
0	16-10-2026	Issued_For_Tender

Michael Fitzpatrick
ARCHITECTS • CAVAN | DUBLIN

Project Details:
Proposed Development at Cavan No.1 School
Cavan at Farnham St, Abbeyland, Cavan

Client:
Cavan No.1 School

Layout Title:
Roof Details -

Drawn By:	Checked By:	Scale:
O.Boyle	E.Swetak	As Indicated @ A1

Document Name:
26064-CNO-X-Z-ZZZ-DR-MFA-AR-5202

Purpose Code:	Revision:
P8 - Tender	0

Registered Architect

Architect Accredited in Construction

FPAI Accreditation

Professional Seal