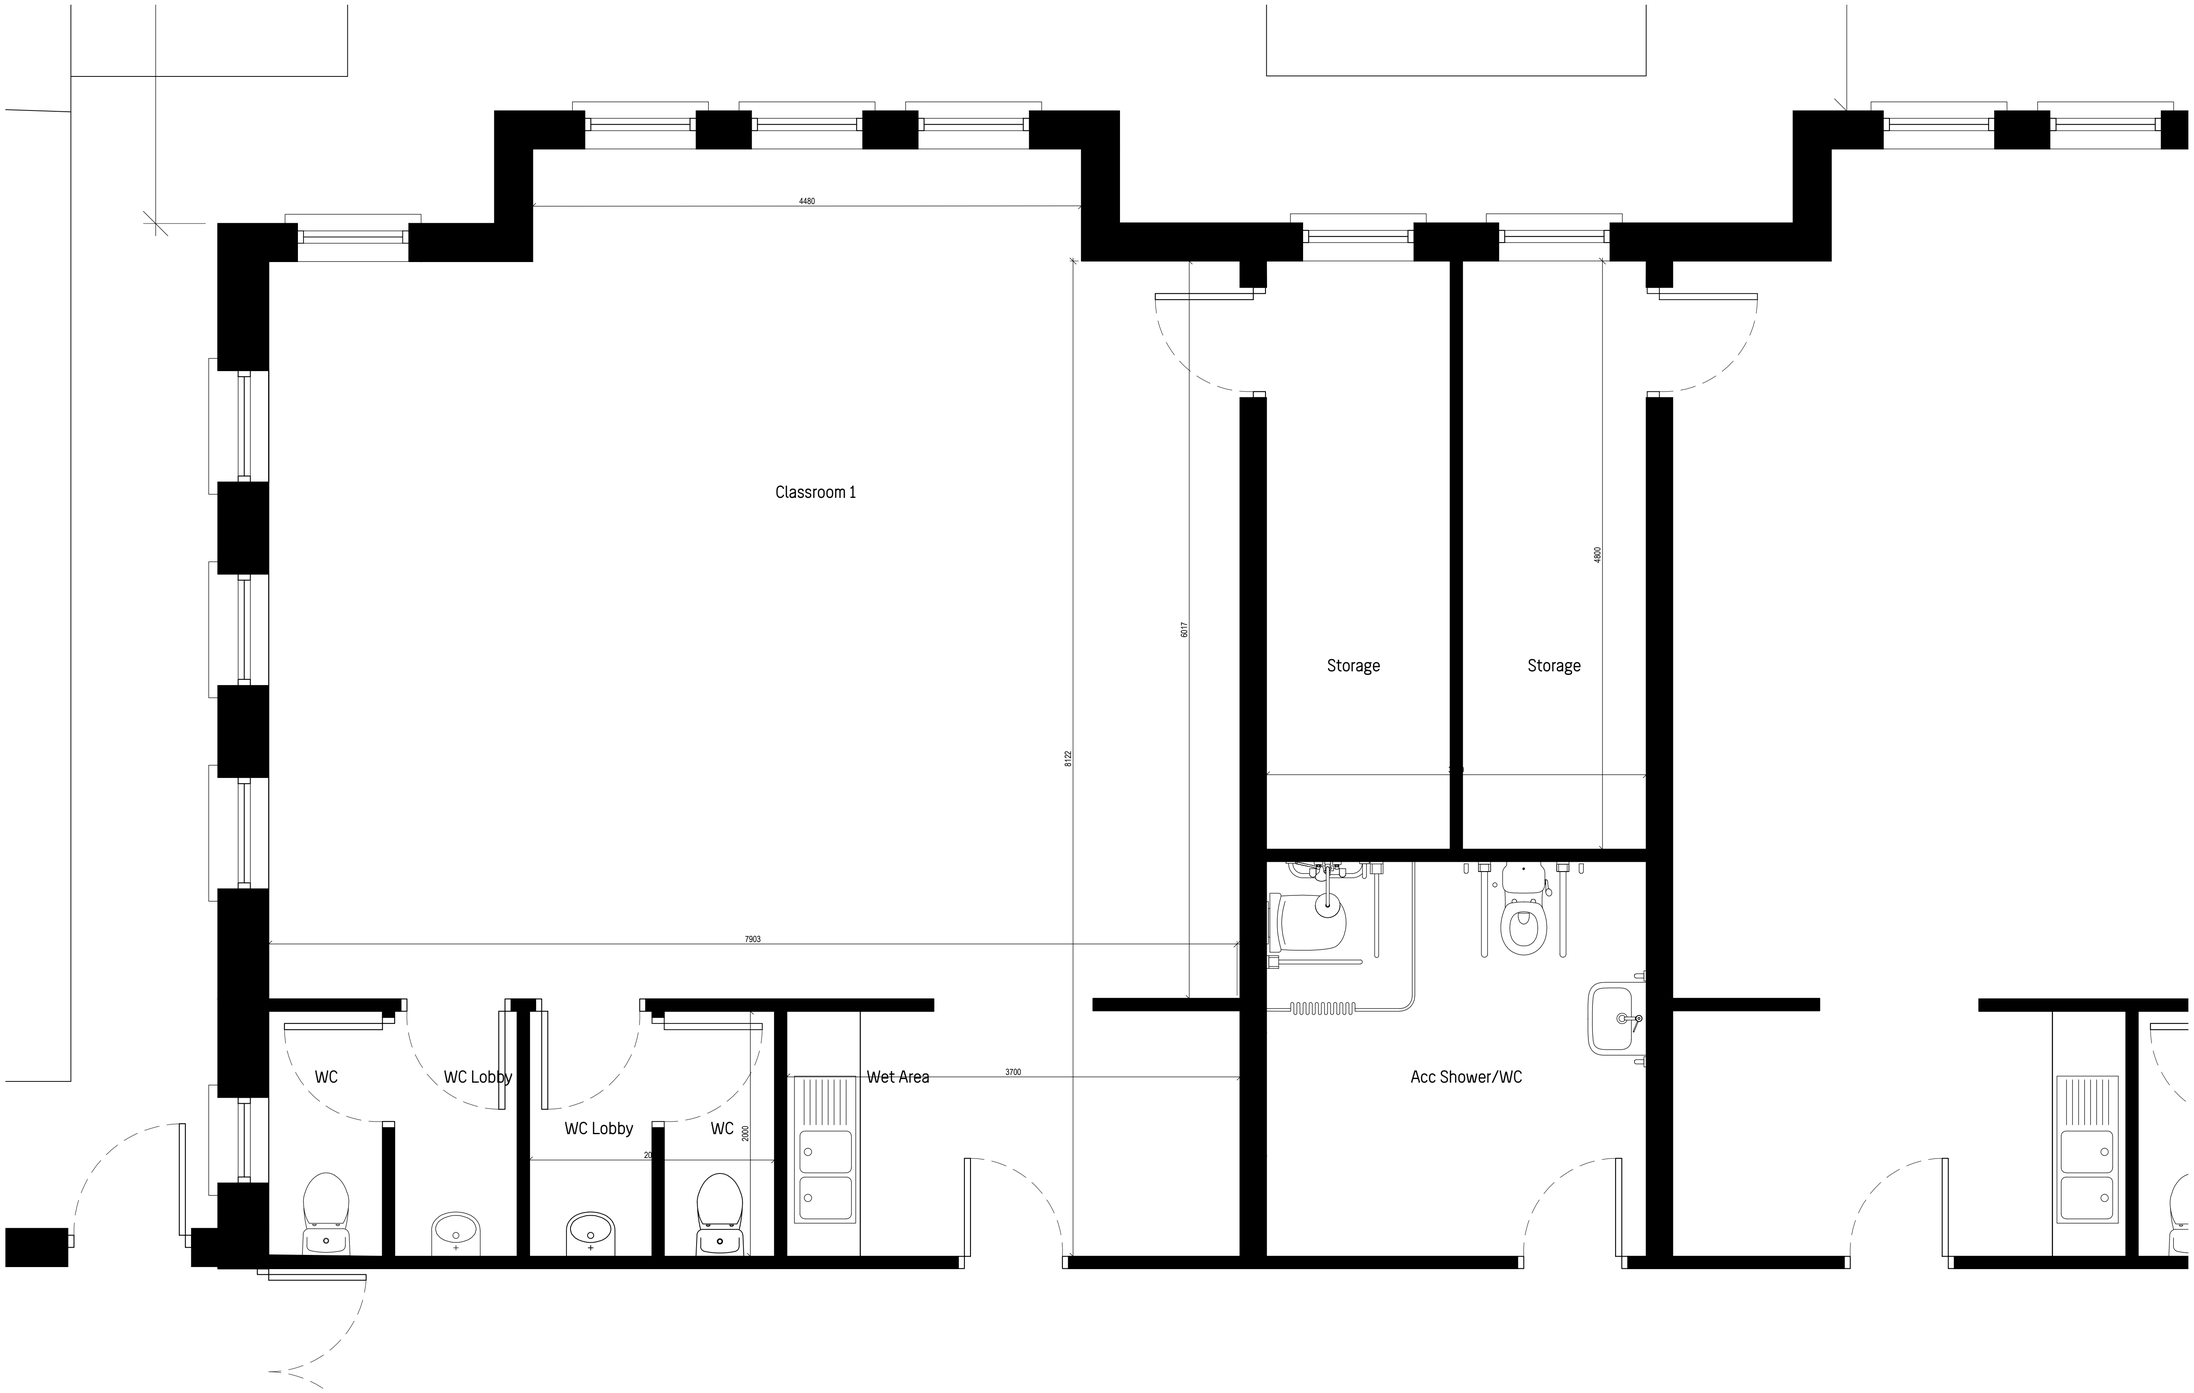

Existing Clasroom Plan
1:25 @ A1

N

NOTES:

(c) COPYRIGHT MCOH ARCHITECTS
FOR Tender PURPOSES ONLY
USE FIGURED DIMENSIONS ONLY

REV	DATE	DESCRIPTION	BY

TENDER DRAWING

CLIENT: Lackagh BOM
PROJECT: SEN Classroom conversion
DRAWING: Existing Classroom plan
DRAWN BY: EO
SCALE: 1:25@A1
DATE: June 26'
REV –
DRAWING No: TD-1011

MCOH Architects, Old Church, Church St, Portlaoise, Co. Laois T: (057) 8622566 F: (057) 8621079 W: www.mcoh.ie E: info@mcoh.ie