
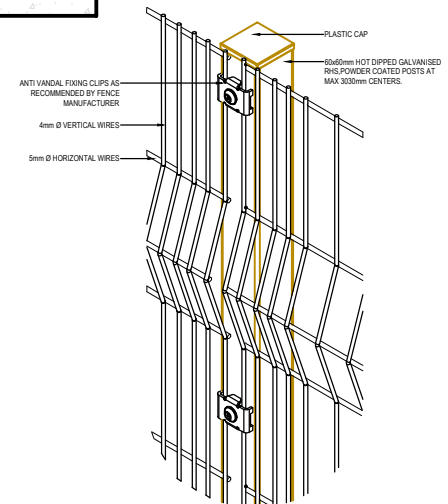
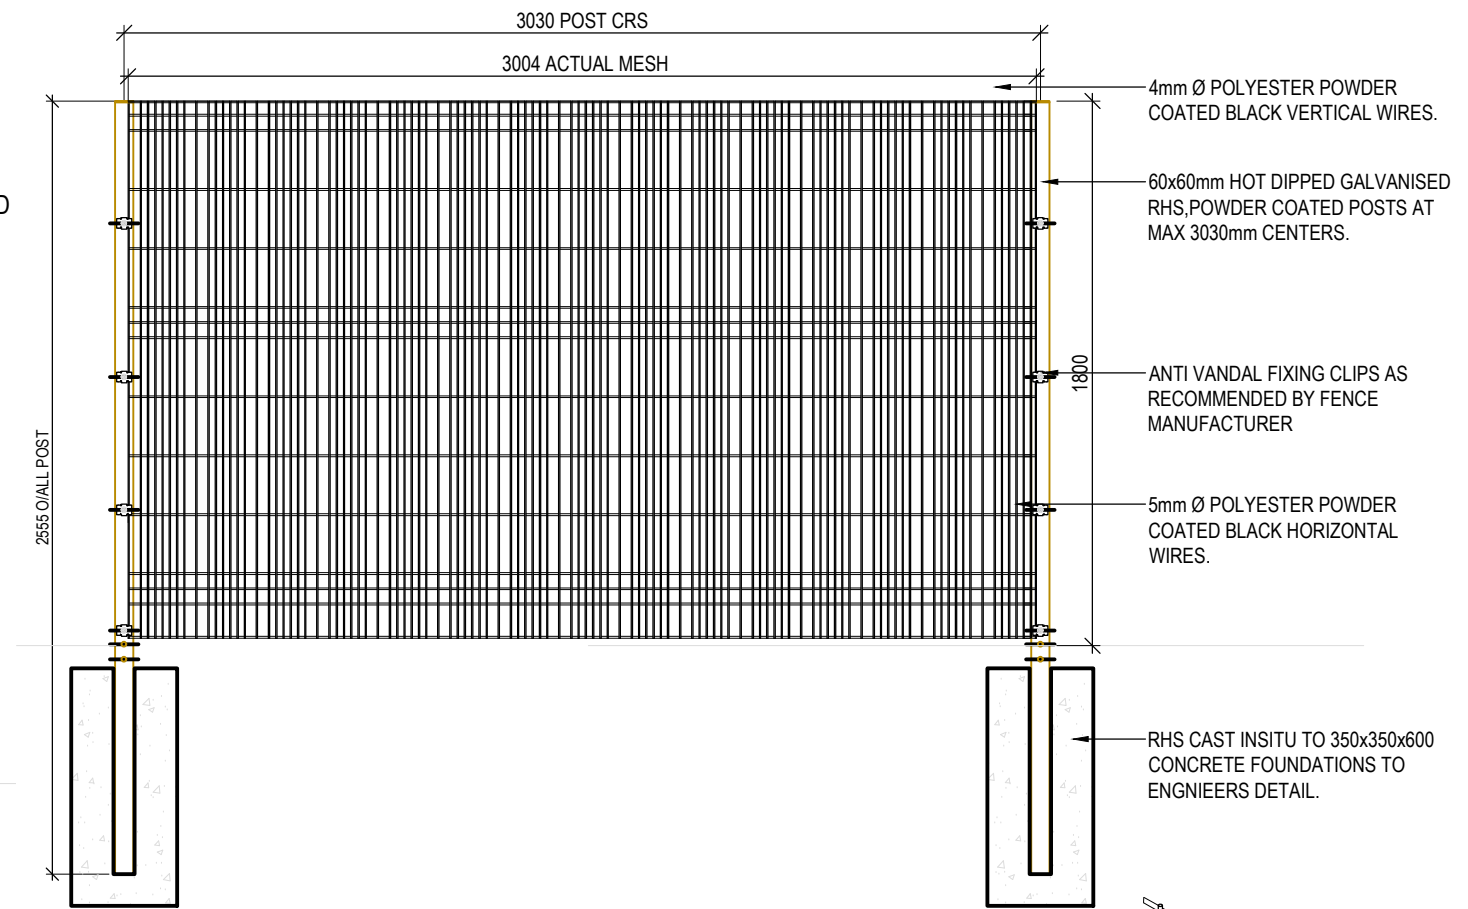
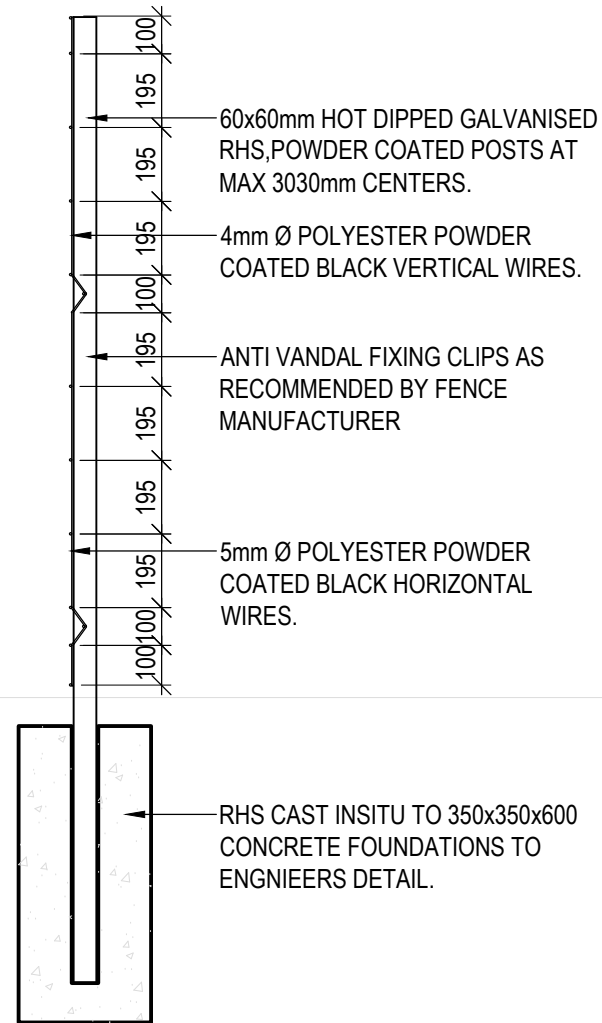
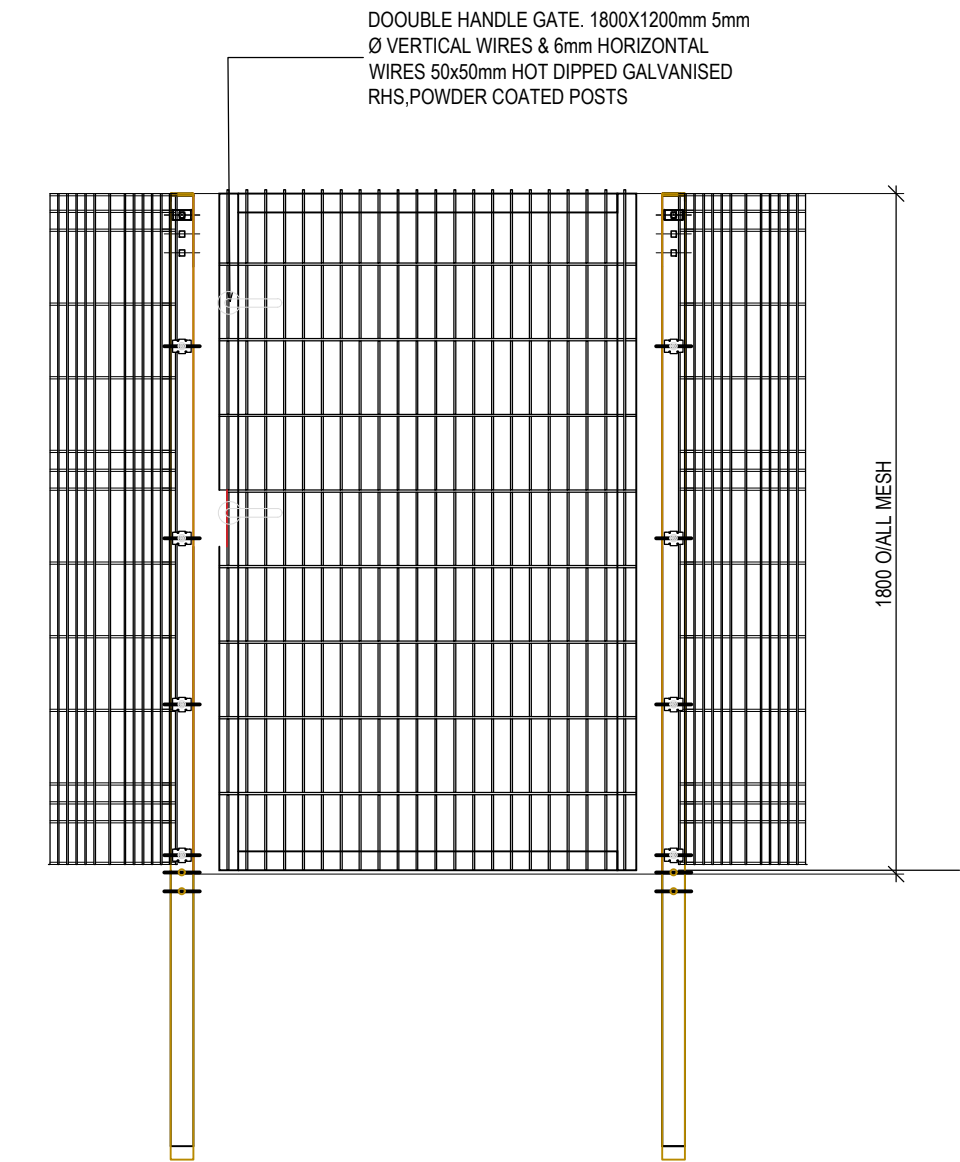


CLIP DETAIL

-PALADIN FENCING
SCALE 1:5

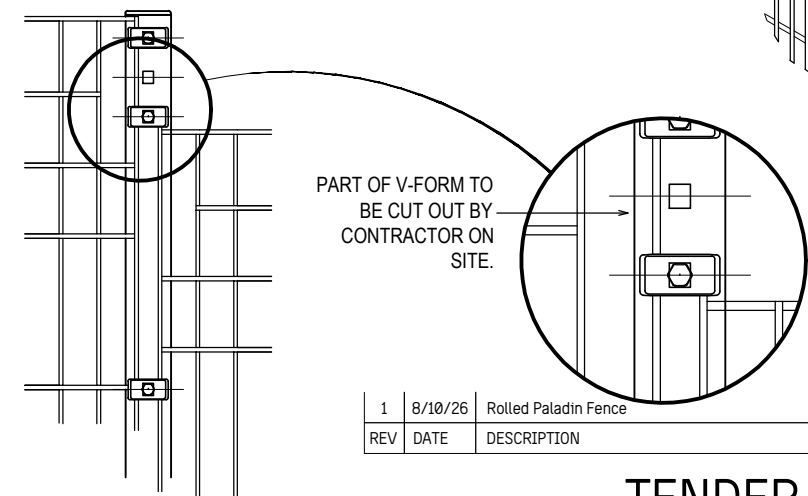

REV	DATE	DESCRIPTION	BY
1	8/10/26	Rolled Paladin Fence	EO

TENDER DRAWING

SEN GARDEN 1800mm PALADINE MESH GATE ELEVATION & PLAN SCALE 1:20

NOTES:

(c) COPYRIGHT MCOH ARCHITECTS
FOR TENDER PURPOSES ONLY
USE FIGURED DIMENSIONS ONLY



CLIENT: CLIENT NAME HERE
PROJECT: LACKAGH SEN CONVERSION
DRAWING: SEN GARDEN FENCE
SCALE: 1:25 @ A3
DATE: July'26
DRAWING No: TD601

DRAWN BY:EO

REV

1



MCOH Architects, Old Church, Church St, Portlaoise, Co. Laois T: (057) 8622566 F: (057) 8621079 W: www.mcoh.ie E: info@mcoh.ie