




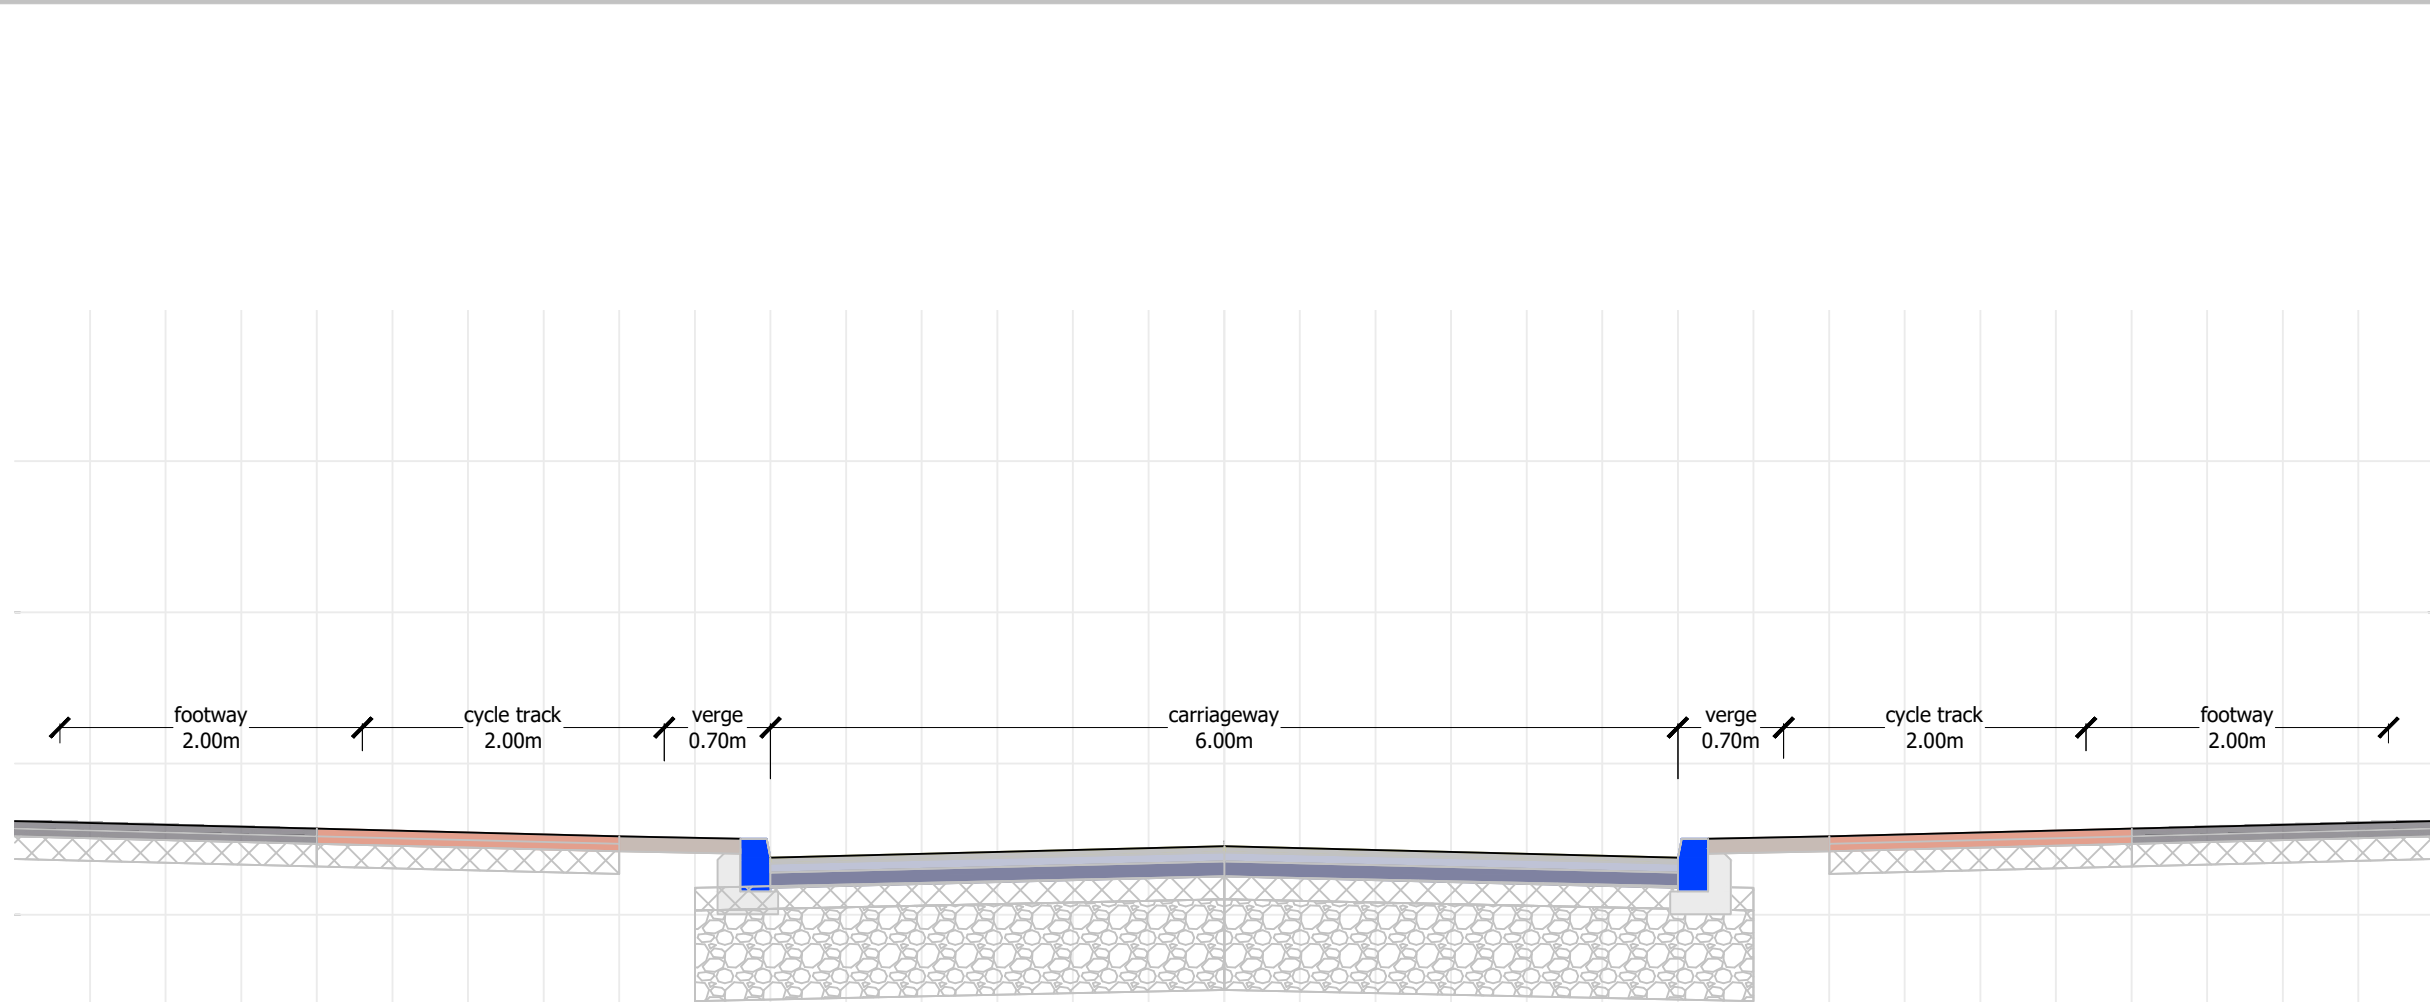

LAYOUT
Scale 1:1000

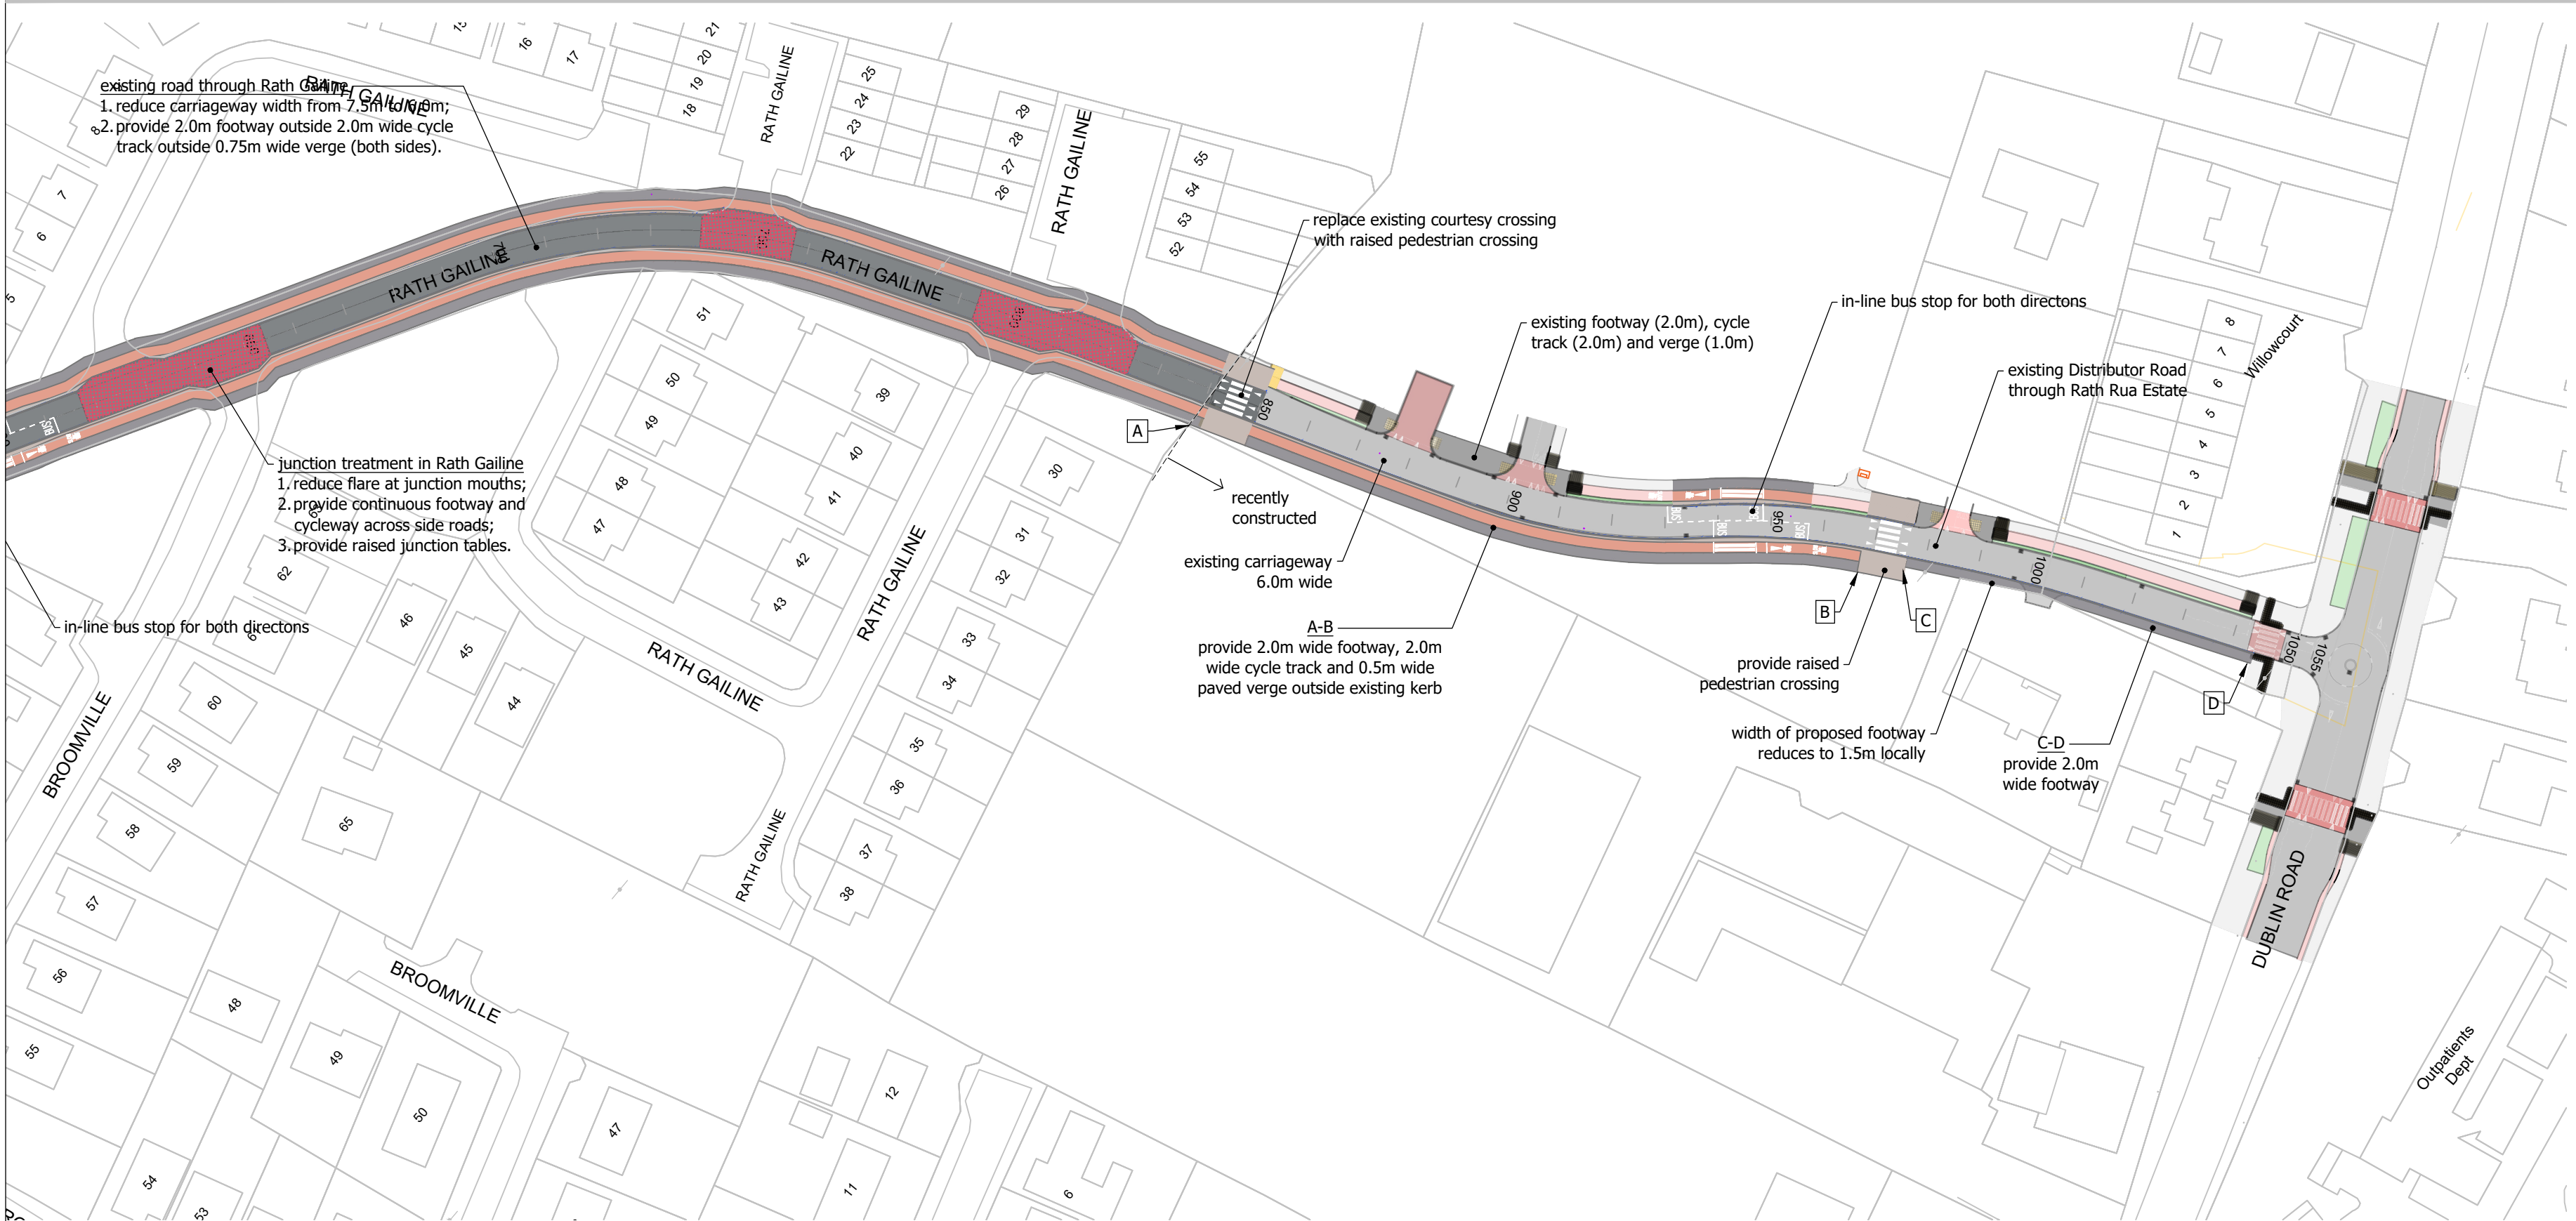

Typical Section through Distributor Road
between Borris Road and Rath Rua
Scale 1:50

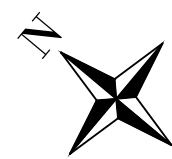

CLIENT LAOIS COUNTY COUNCIL
STATUS PRELIMINARY. NOT TO BE USED FOR ANY OTHER PURPOSE.
PROJECT Completion of Distributor Road between Borris Road and Dublin Road
TITLE General Layout

OS mapping reproduced under licence.
This drawing is the property of Kilgallen and Partners. Copyright.

KILGALLEN & PARTNERS
CONSULTING ENGINEERS

WELL ROAD, KYLEPRODE, PORTLAOISE
Tel: +353 57 86 6280, Fax: +353 57 86 6281
E-mail: info@kilgallen.ie, Web: www.kilgallen.ie

3 DANVILLE BUSINESS PARK, KILKENNY
Tel: +353 56 779 1080, Fax: +353 56 779 1077
E-mail: info@kilgallen.ie, Web: www.kilgallen.ie

PR2	21/07/26	PB	Bus stops added
PR1	03/07/26	PB	Initial issue
REV	DATE	BY	DETAILS
DRN:	BM	DRAWING NO.:	25137-DR-0101
CHKD:	PB	SCALE:	as shown @ A1
		SIZE:	A1
		DATE:	21/07/26