



Notes

No part of this document may be reproduced or transmitted in any form or stored in any retrieval system of any nature without the written permission of the Consulting Engineer as copyright holder except as agreed for use on the project for which the document was originally issued.


Do not seal. If in doubt - Ask!

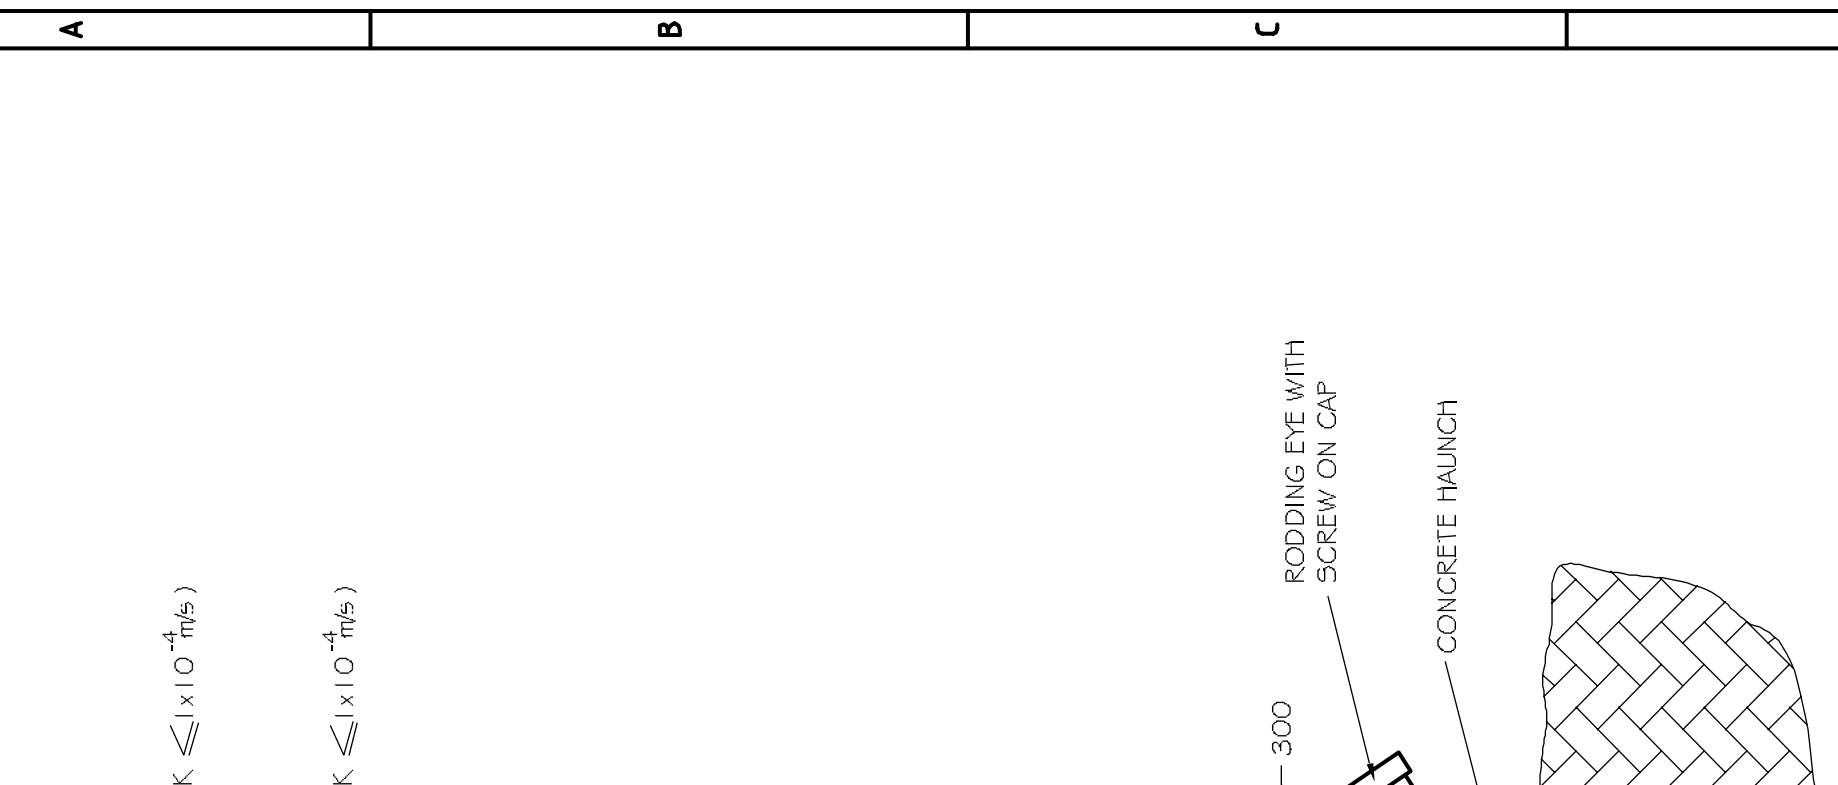

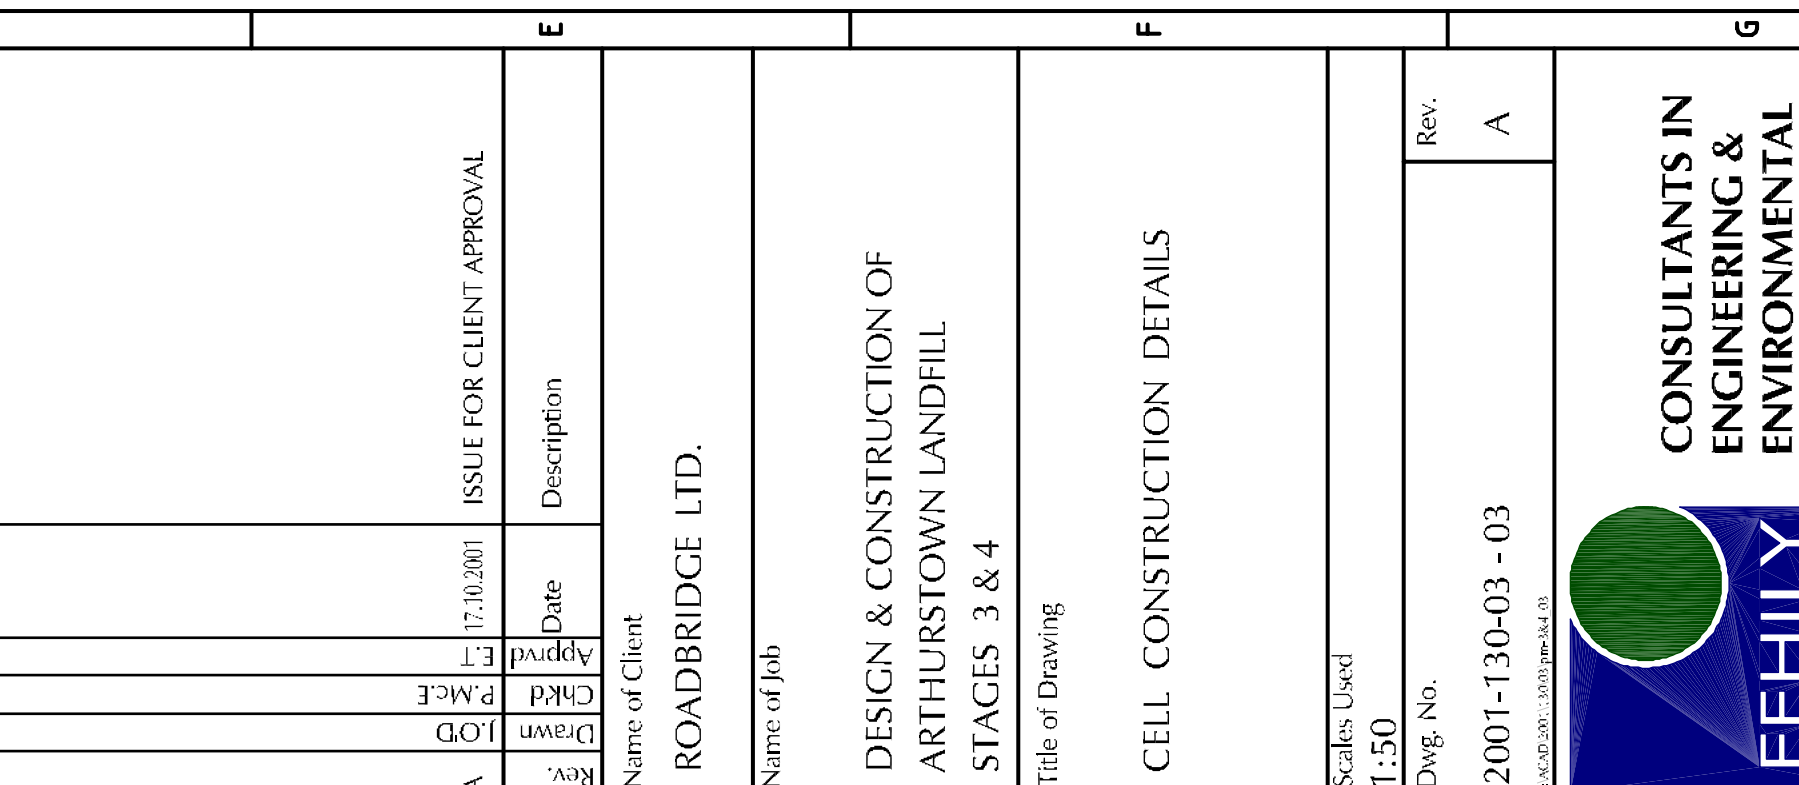

Timoneli & Company

ISSUE FOR CLIENT APPROVAL					
A	17/10/2001				
LOD	Pt	Approved	Date	Description	
Drawn	Chkd	Rev.			
Name of Client:					
ROAD BRIDGE LTD.					
Name of Job:					
DESIGN & CONSTRUCTION OF ARTHURSTOWN LANDFILL STAGES 3 & 4					
Title of Drawing					
CELL CONSTRUCTION DETAILS					
Scales Used					
1:50					
Dwg. No.					
2001-T130-03 - 03					
Rev.					A

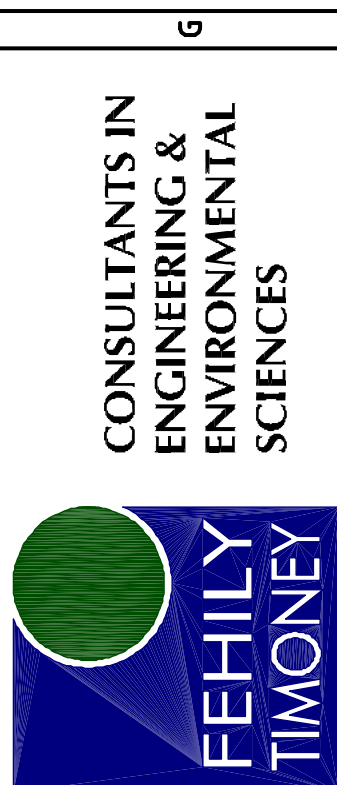

CORE HOUSE, POULADUFF Rd, CORK, IRELAND.
Phone: +353-21-4964133. Fax: +353-21-4964464. Email: Postmaster@FTCO.ie
WEB SITE: www.teiltitmoney.com