


SHOWER REFURB. TENDER 2026

CCU LEVEL 2, WARD BLOCK
CONNOLLY HOSPITAL,
BLANCHARDSTOWN, DUBLIN 15.


LEGEND	

NOTE: Contractor to measure each toilet & shower room to confirm dimensions. Layouts shown on this drawing show a typical ward block toilet and shower room.

TENDER

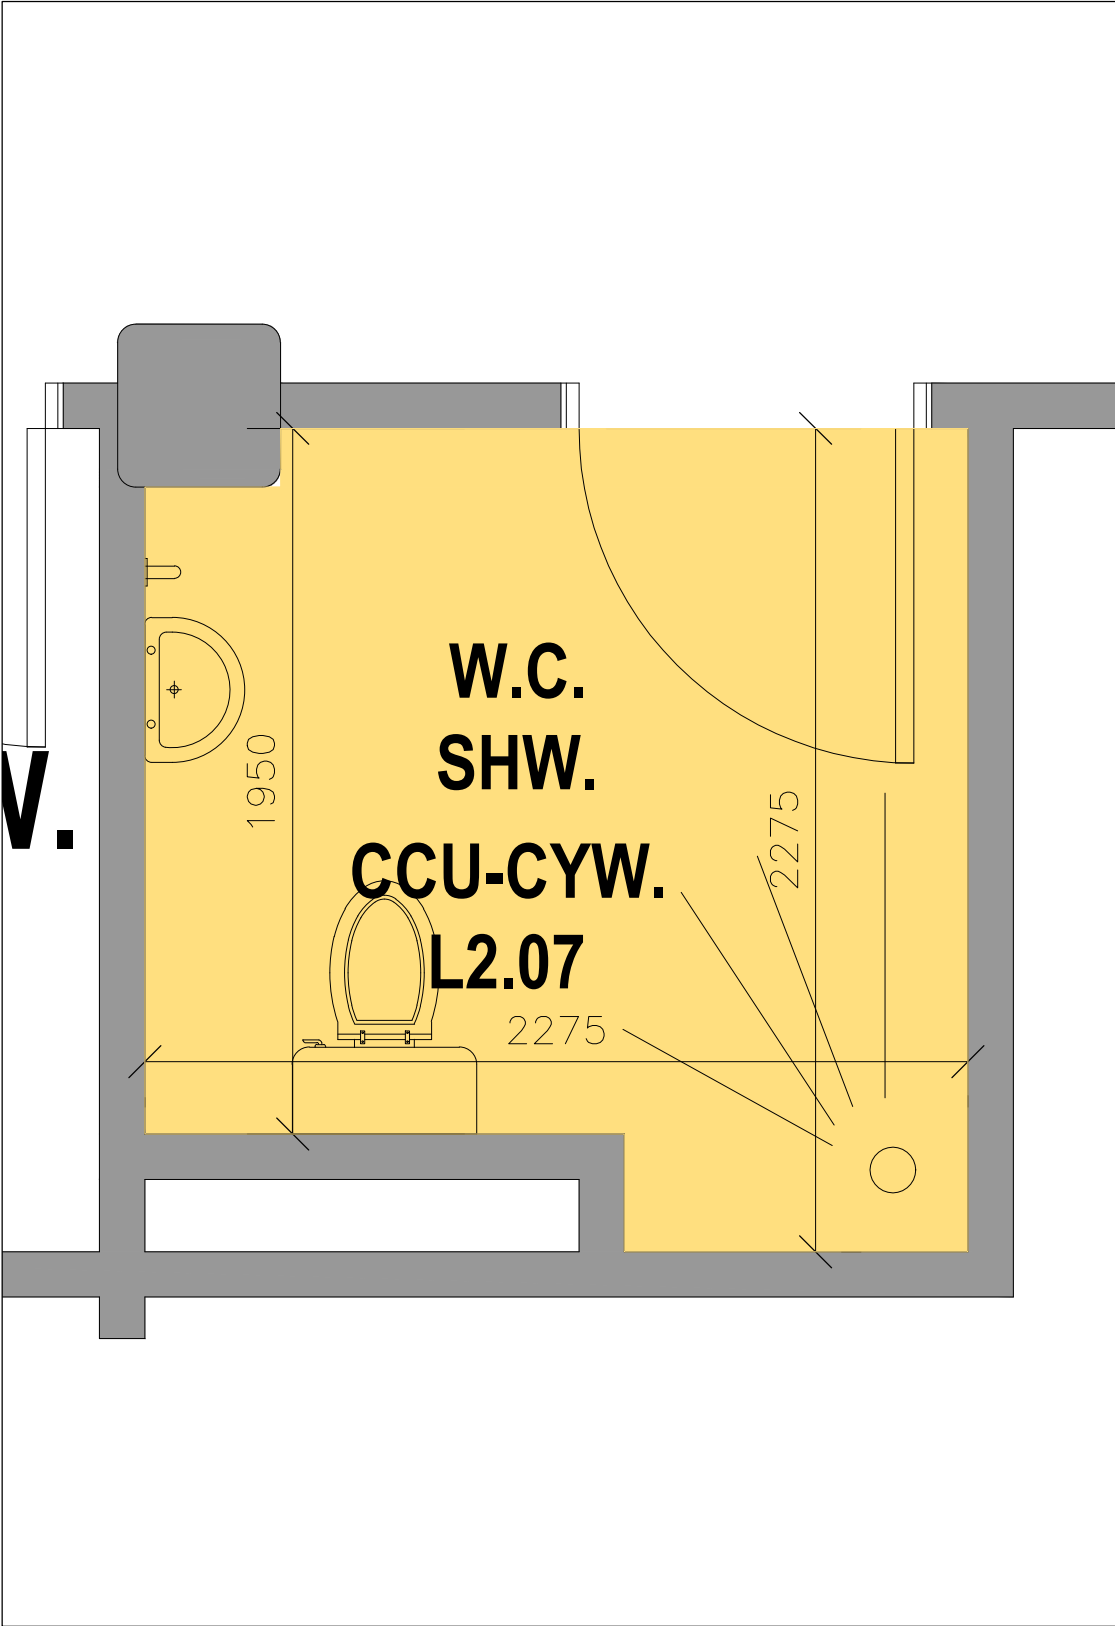

EXISTING TYPICAL SHOWER ROOM LAYOUT

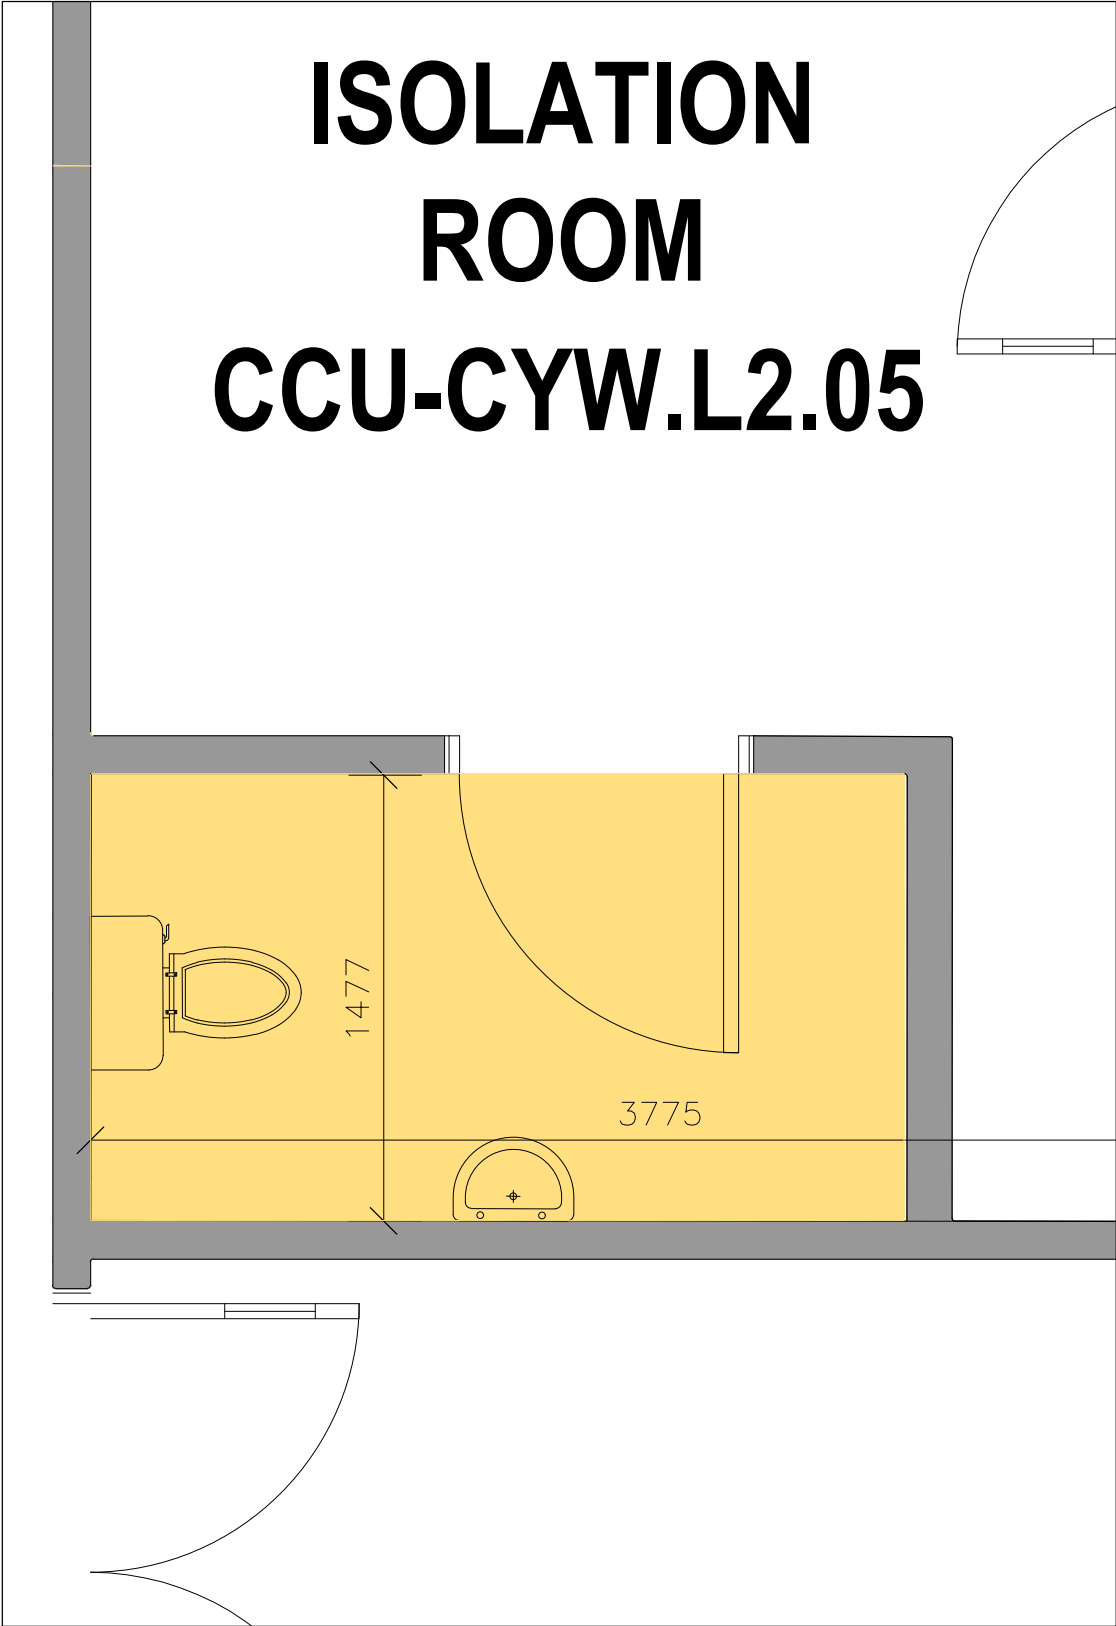

ISOLATION ROOM EN SUITE EXISTING LAYOUT

REV-5	DESCRIPTION-5	DRN-5	CHKD-5	DATE-5
REV-4	DESCRIPTION-4	DRN-4	CHKD-4	DATE-4
REV-3	DESCRIPTION-3	DRN-3	CHKD-3	DATE-3
REV-2	DESCRIPTION-2	DRN-2	CHKD-2	DATE-2
REV-1	DESCRIPTION-1	DRN-1	CHKD-1	DATE-1
REV:	DESCRIPTION:	DRN:	CHKD:	DATE:

Feidhmeannacht na Seirbhíse Sláinte
Health Service Executive
ESTATES Department
Connolly Hospital
Mill Road, Blanchardstown
Dublin 15(Eircode: D15 X40D)
Tel: 01 6465400



Project: SHOWER ROOM & TOILETS
REFURBISHMENT TENDER 2026

Client: CHB

Drawing Title: CCU MAIN WARD BLOCK

Drawing No: DRAWING-NO-CCU-01

Date: 23/10/2026 Drawn By: AK Proj Code: REF

Scale: 1:20@A3 Checked by: CHKD Revision: A

© COPYRIGHT: This drawing or design may not be reproduced without permission of the HSE.