

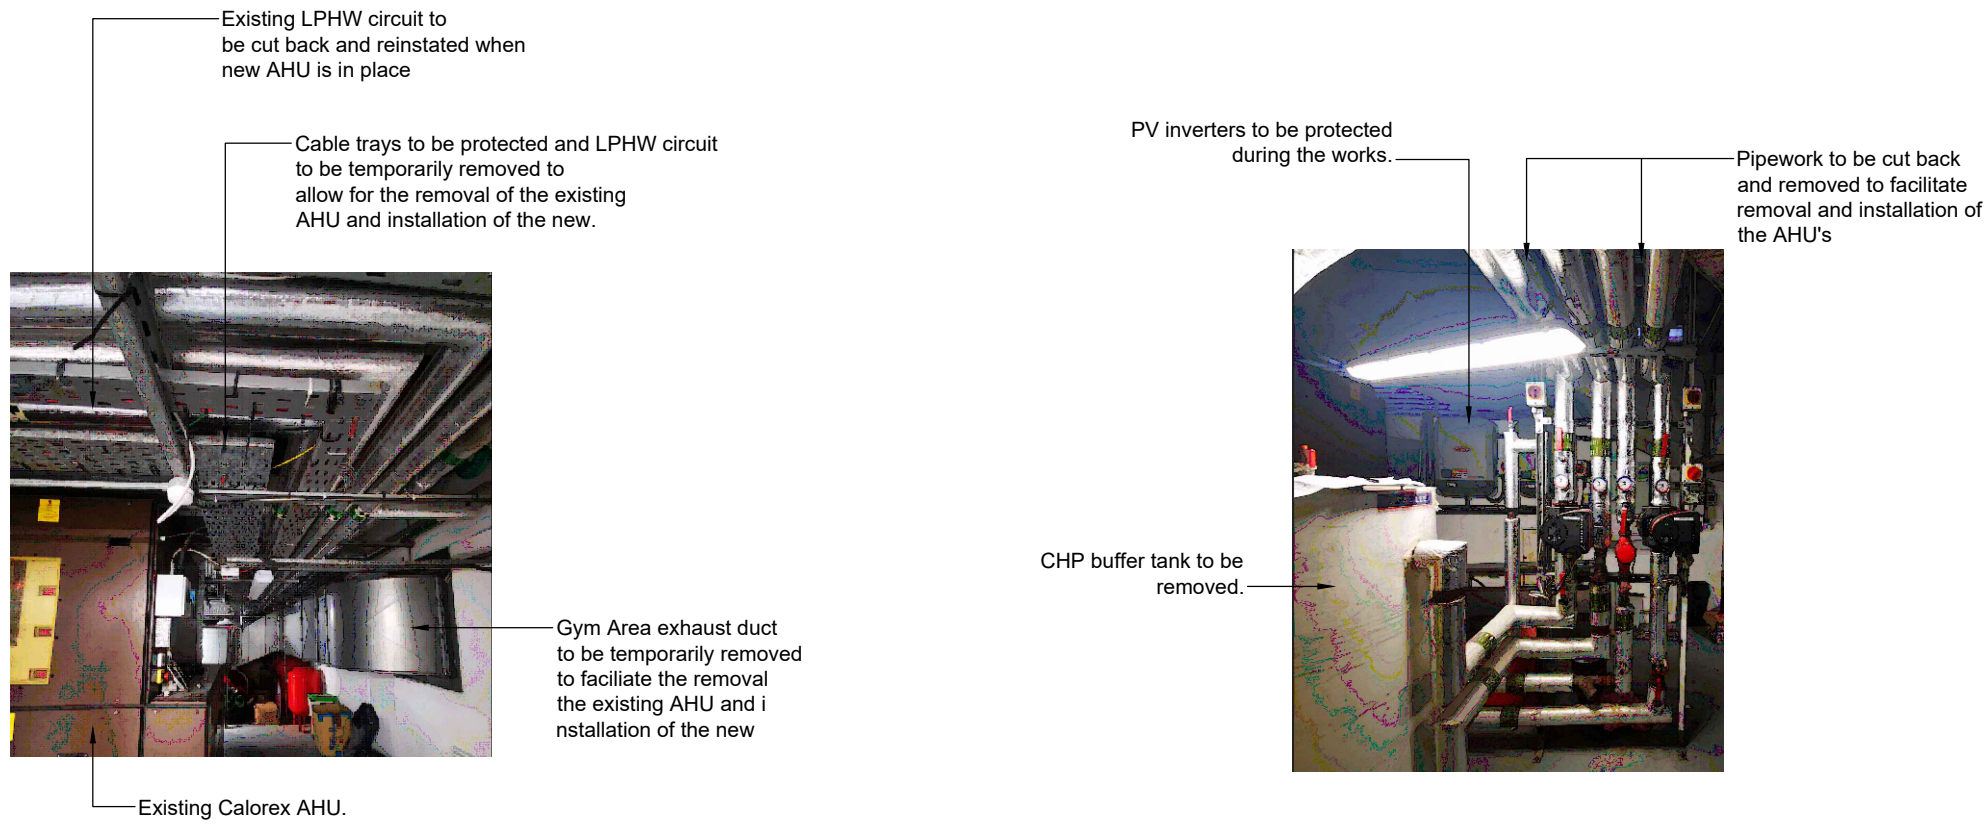


Photo 1 - Existing services to be temporarily removed / protected during the works.

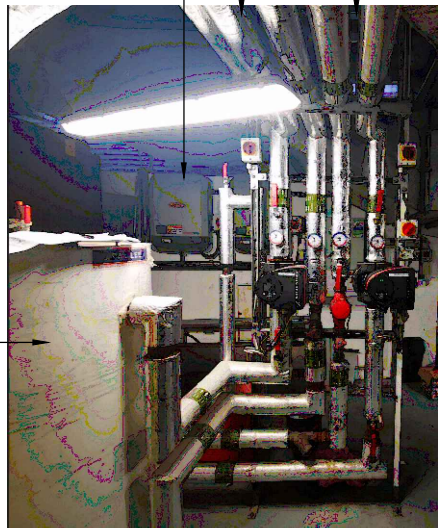


Photo 2 - CHP Pipework and Buffer tank now redundant to be removed.



Photo 3 - PV Panel inverters & Press unit & G59 Relay to be protected & relocated to accommodate new AHU.


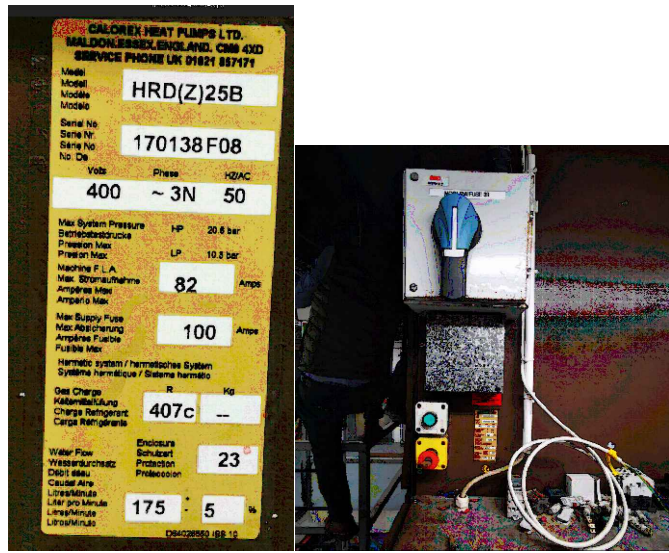


Photo 4 - Pool AHU Name Plate & Main isolator



Photo 5 - LPHW & Pool Water conections

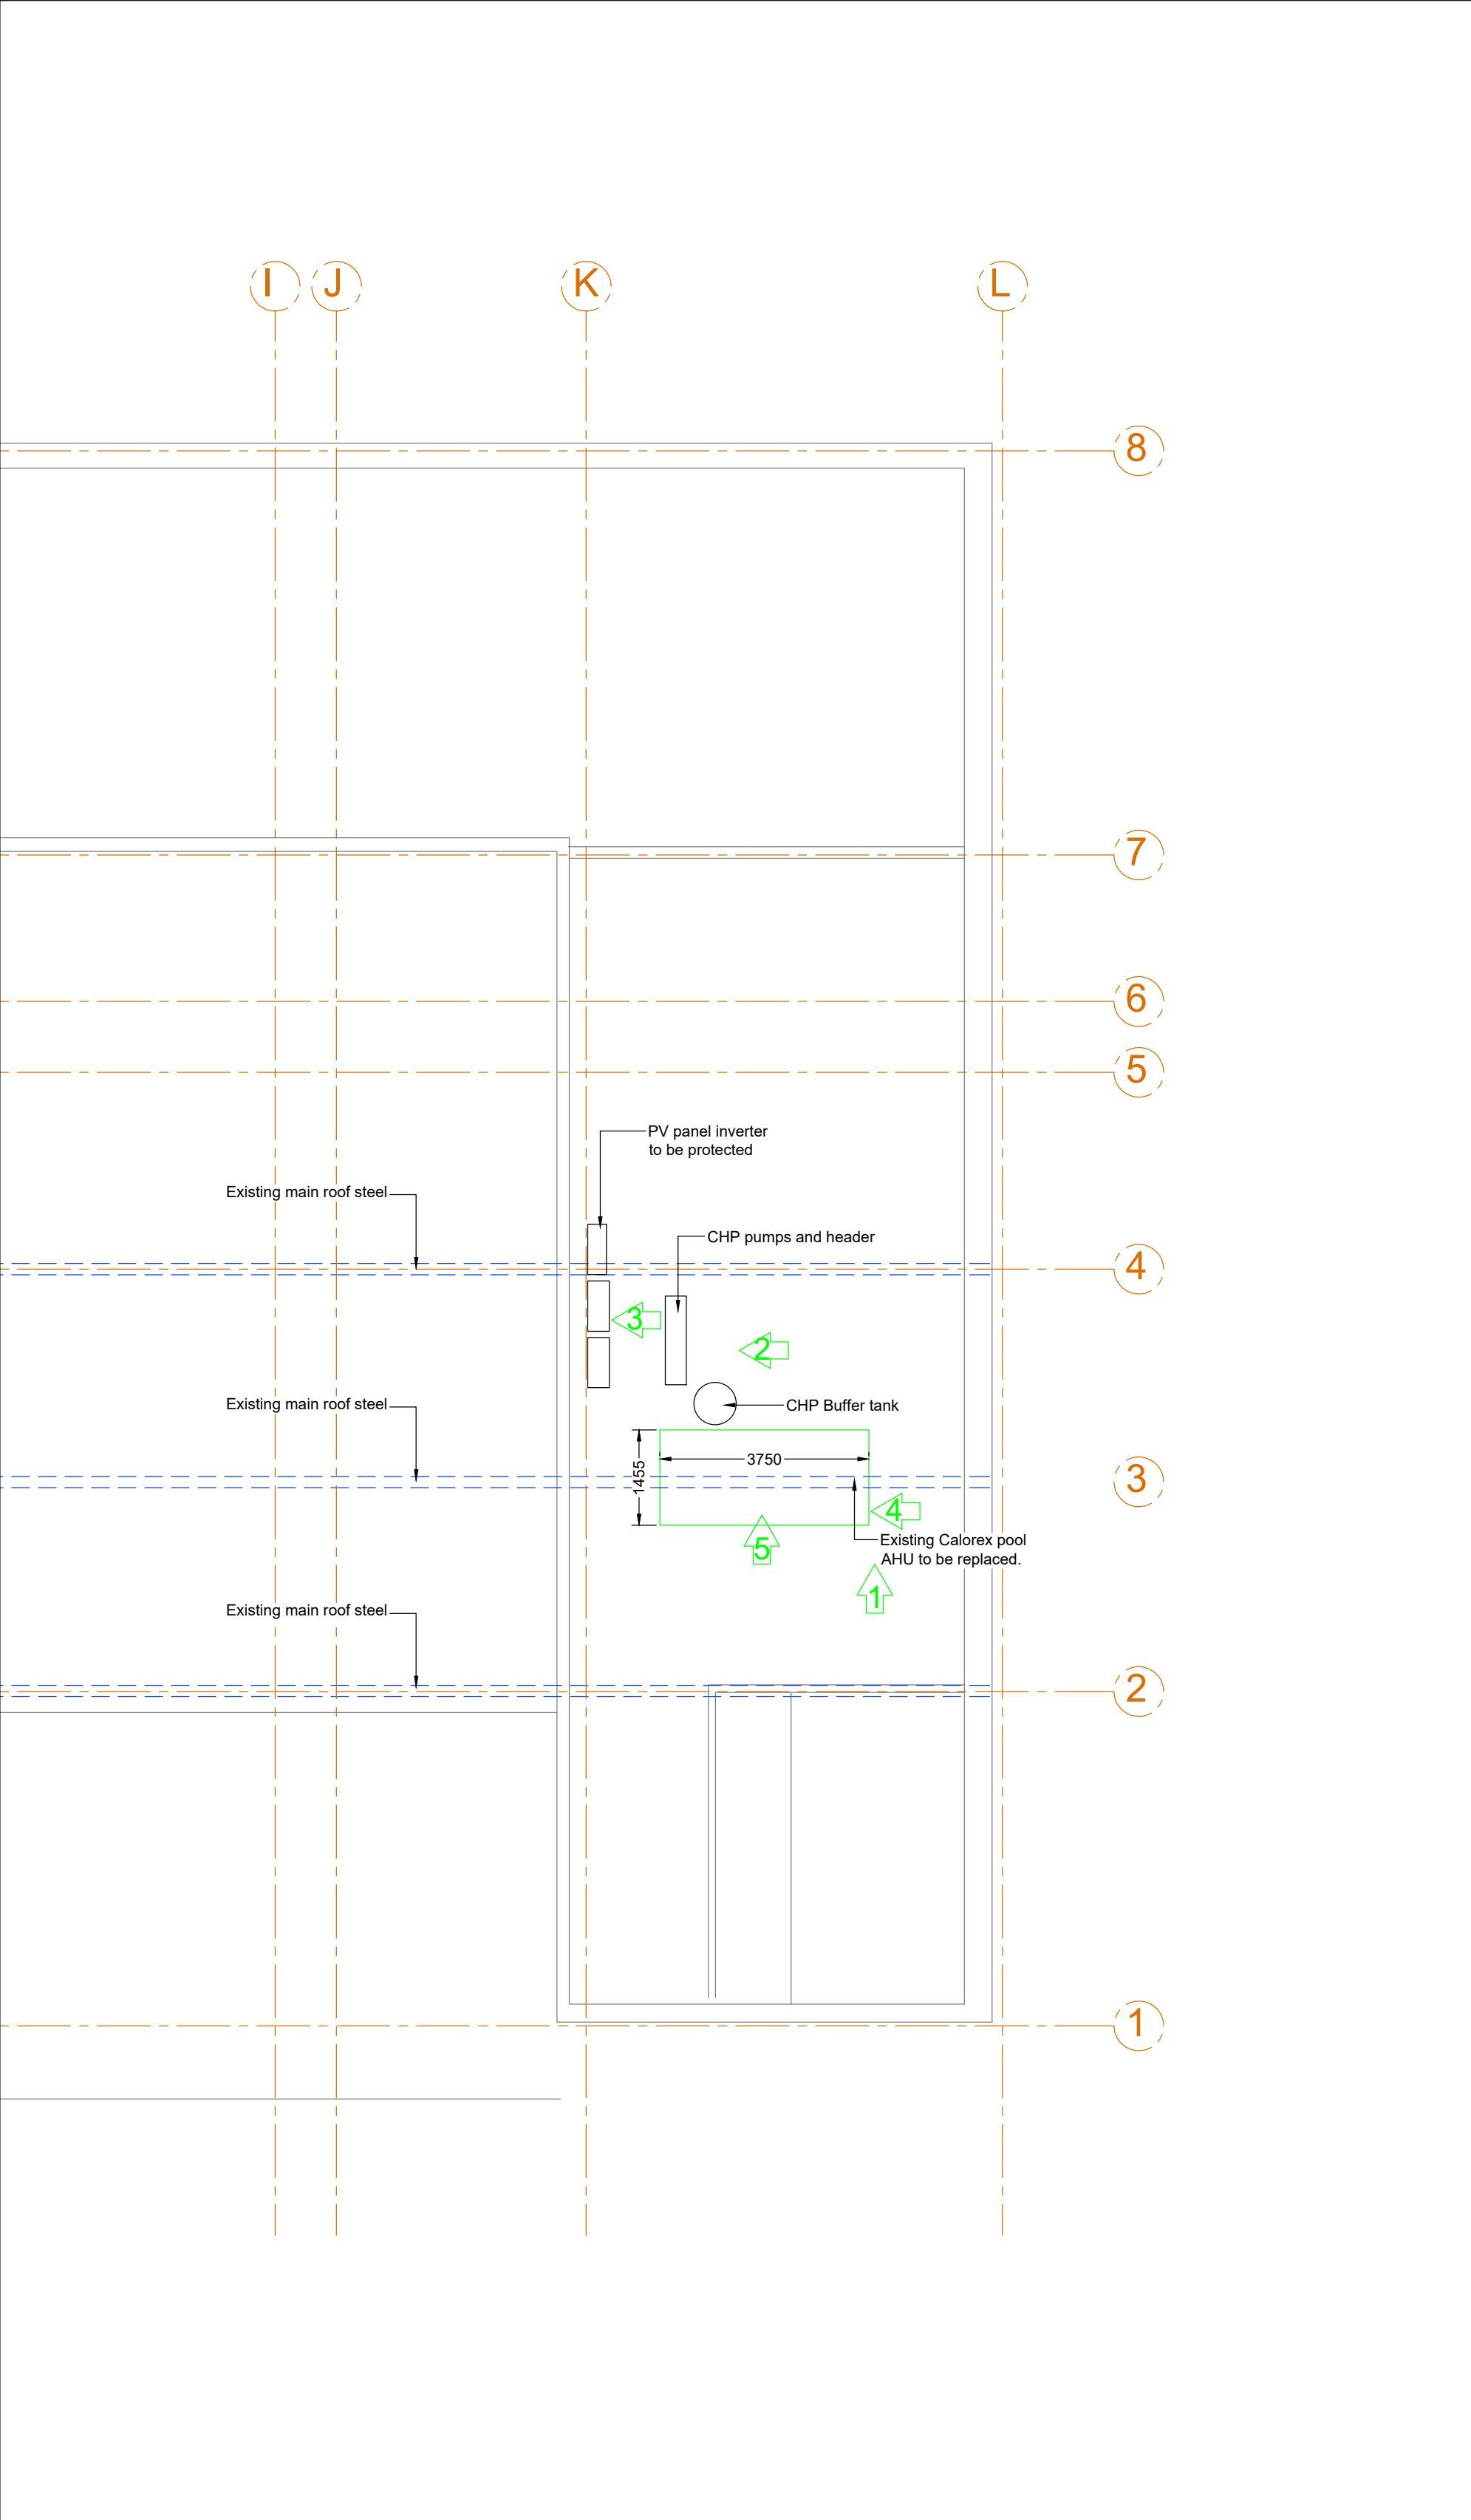

No.	Date	Initial	Revision Details
TME Services Clonmel Road, Clonmel, Co. Limerick Ph: 086-8337025 E-Mail: tmeservices@gmail.com			
Project: New AHU installation for Claremorris Swimming Pool, Co. Mayo.			
Drg. Title: Photo Montage of existing			
Architect:			
Client: Mayo County Council			
Scale: 1:100 @ A1	Date: August 2025	Drg. no.: 254062-PL-03	