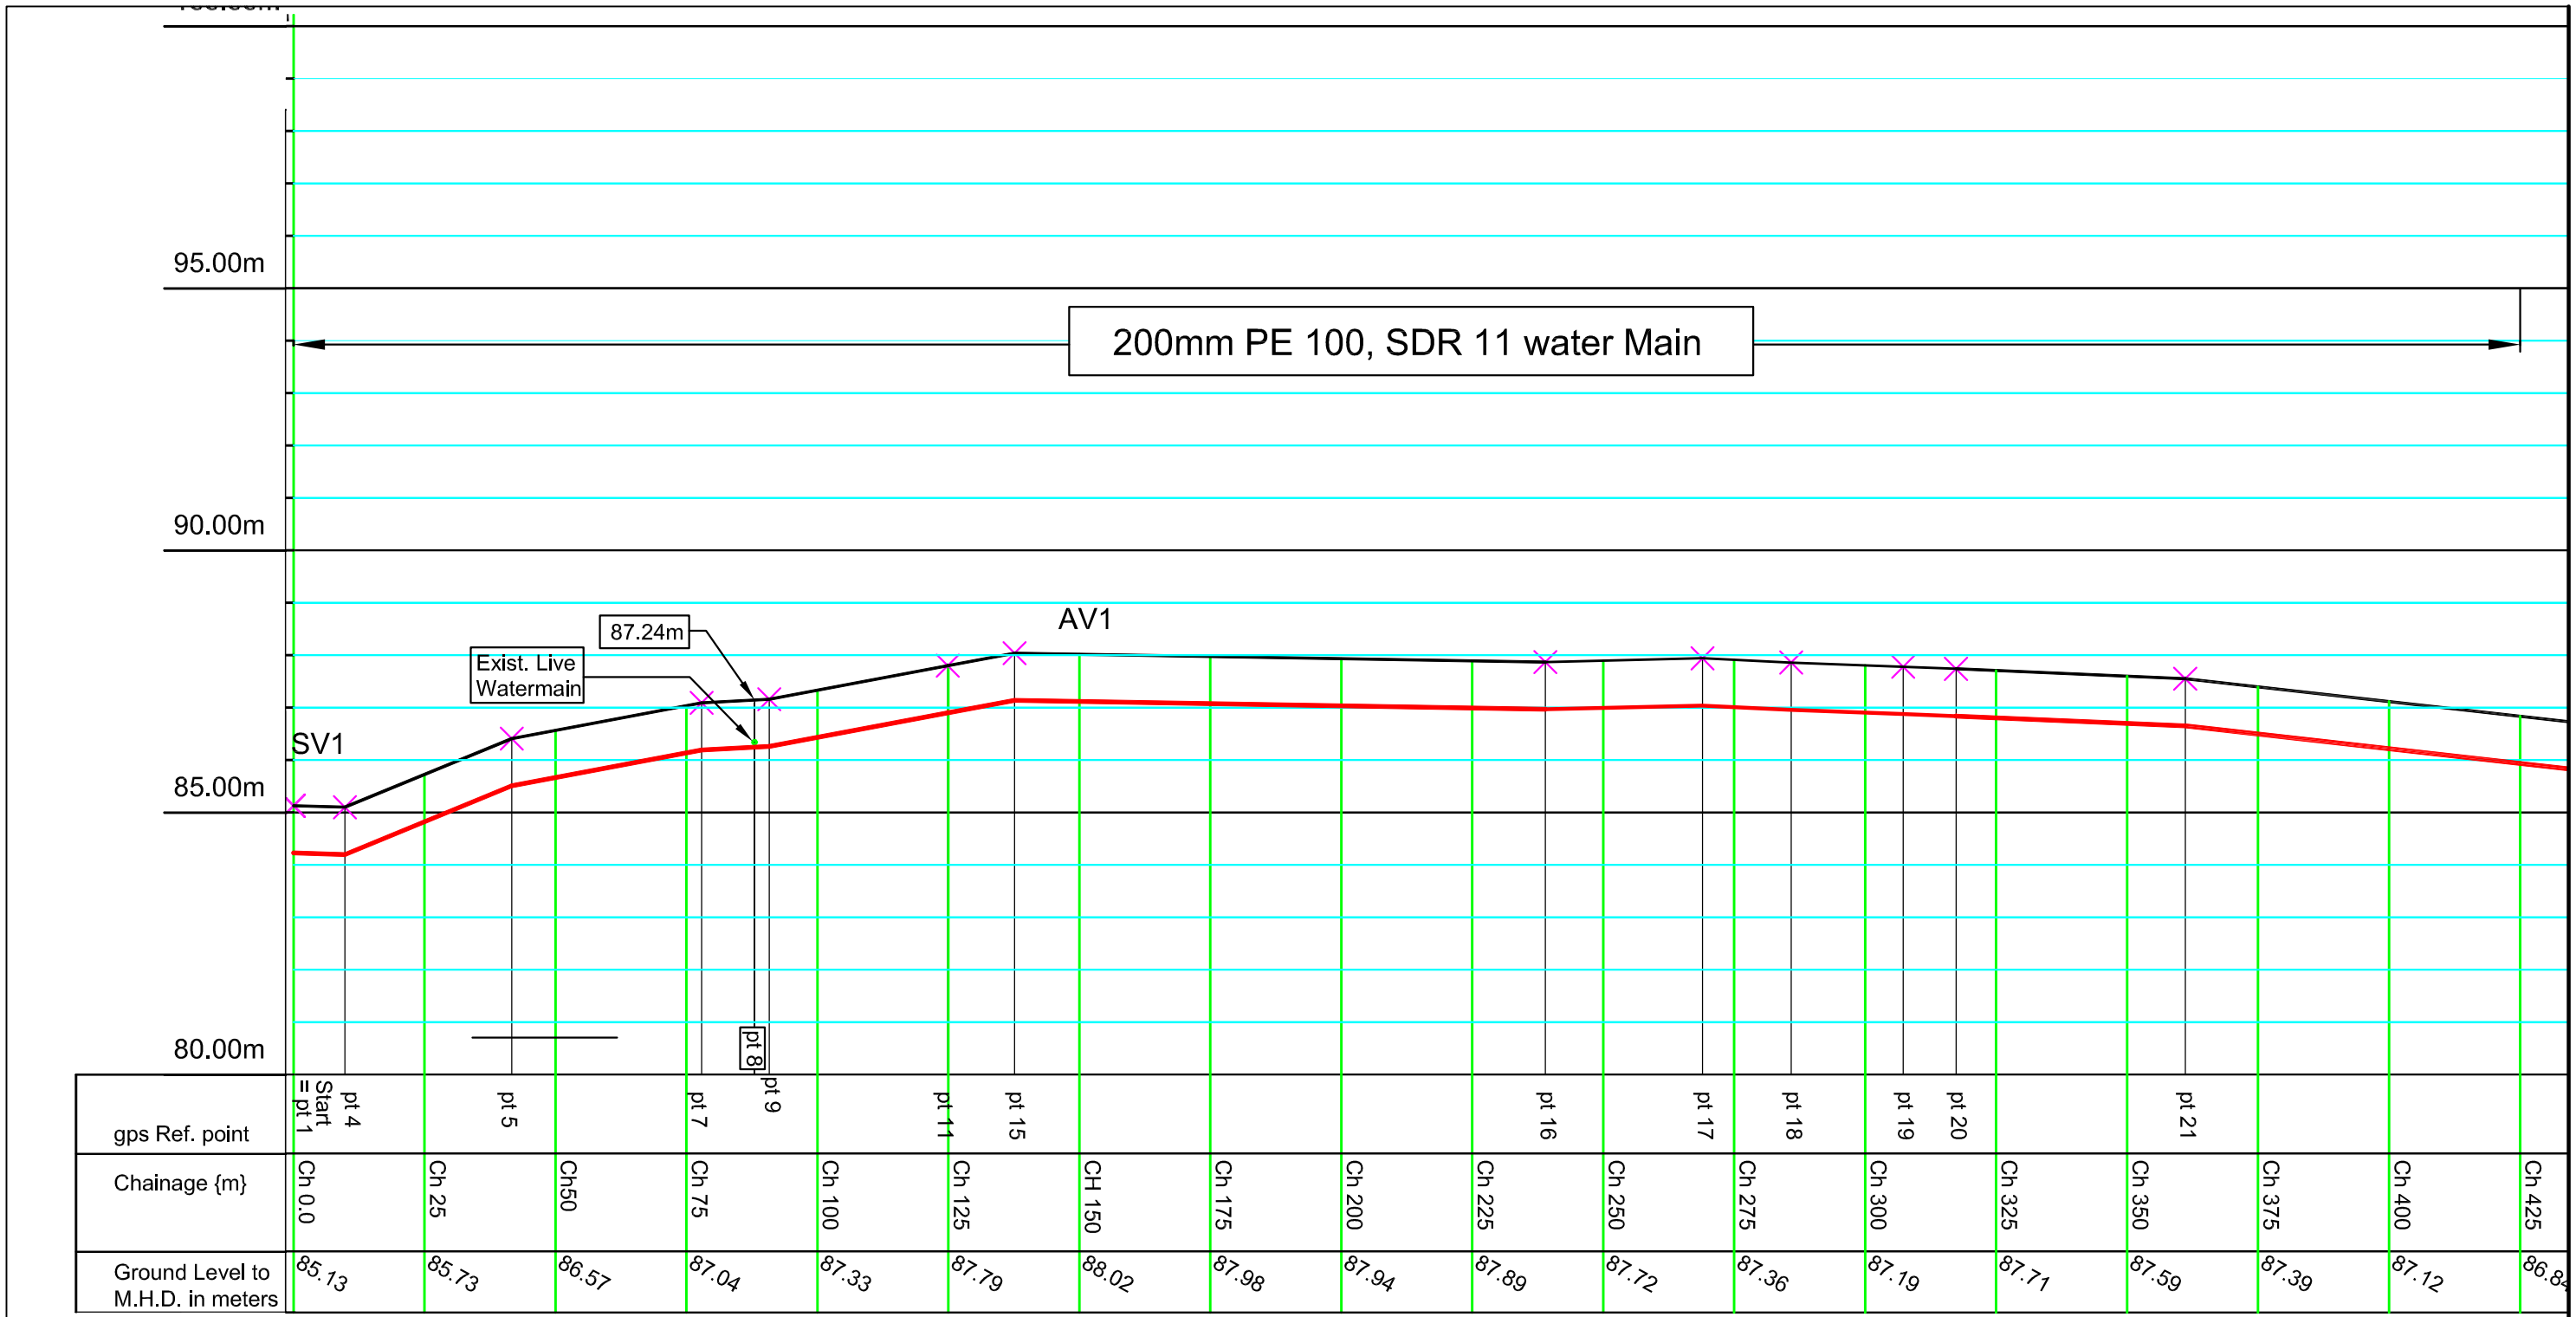


gps Ref. point	Start = pt 1	pt 4	pt 5		pt 7	pt 9	pt 11	pt 15			pt 16	pt 17	pt 18	pt 19	pt 20		pt 21			
Chainage {m}	Ch 0.0		Ch 25	Ch50	Ch 75		Ch 100	Ch 125	CH 150	Ch 175	Ch 200	Ch 225	Ch 250	Ch 275	Ch 300	Ch 325	Ch 350	Ch 375	Ch 400	Ch 425
Ground Level to M.H.D. in meters	85.13		85.73	86.57	87.04		87.33	87.79	88.02	87.98	87.94	87.89	87.72	87.36	87.19	87.71	87.59	87.39	87.12	86.84

Cross Section along the Route of the New Inn gws's New Rising Main

Horizontal Scale 1 in 1250; Vertical Scale i in 125

John Diskin & Associates
Consulting Engineers
Stradbally North
Clarinbridge
County Galway
Ph No 091- 796071; 0872257118
Email : john@johndiskin.ie

PROJECT

Proposed New Pipeline for The New Inn Group Water Scheme in Rgional Road R348

DETAILS

Section of Route of Proposed Pipe

USE OF THIS ORDNANCE SURVEY MAP IS PERMITTED UNDER OSI LICENCE CYAL50482695 and Galway Co Council Licence CYAL 50510494

LEGEND

Proposed Water Main

Existing Watermains to be encourented

SV Sluice Valve; AV Air valve; ScV scour valve

DRAWING TITLE
Section along Route of New Watermain

DRAWING No:
New Inn gws Section 2026_3_1

DRAWN BY
John Diskin BE, M.I.E.I.

Date: 29/09/2026

SCALE : 1/1250